


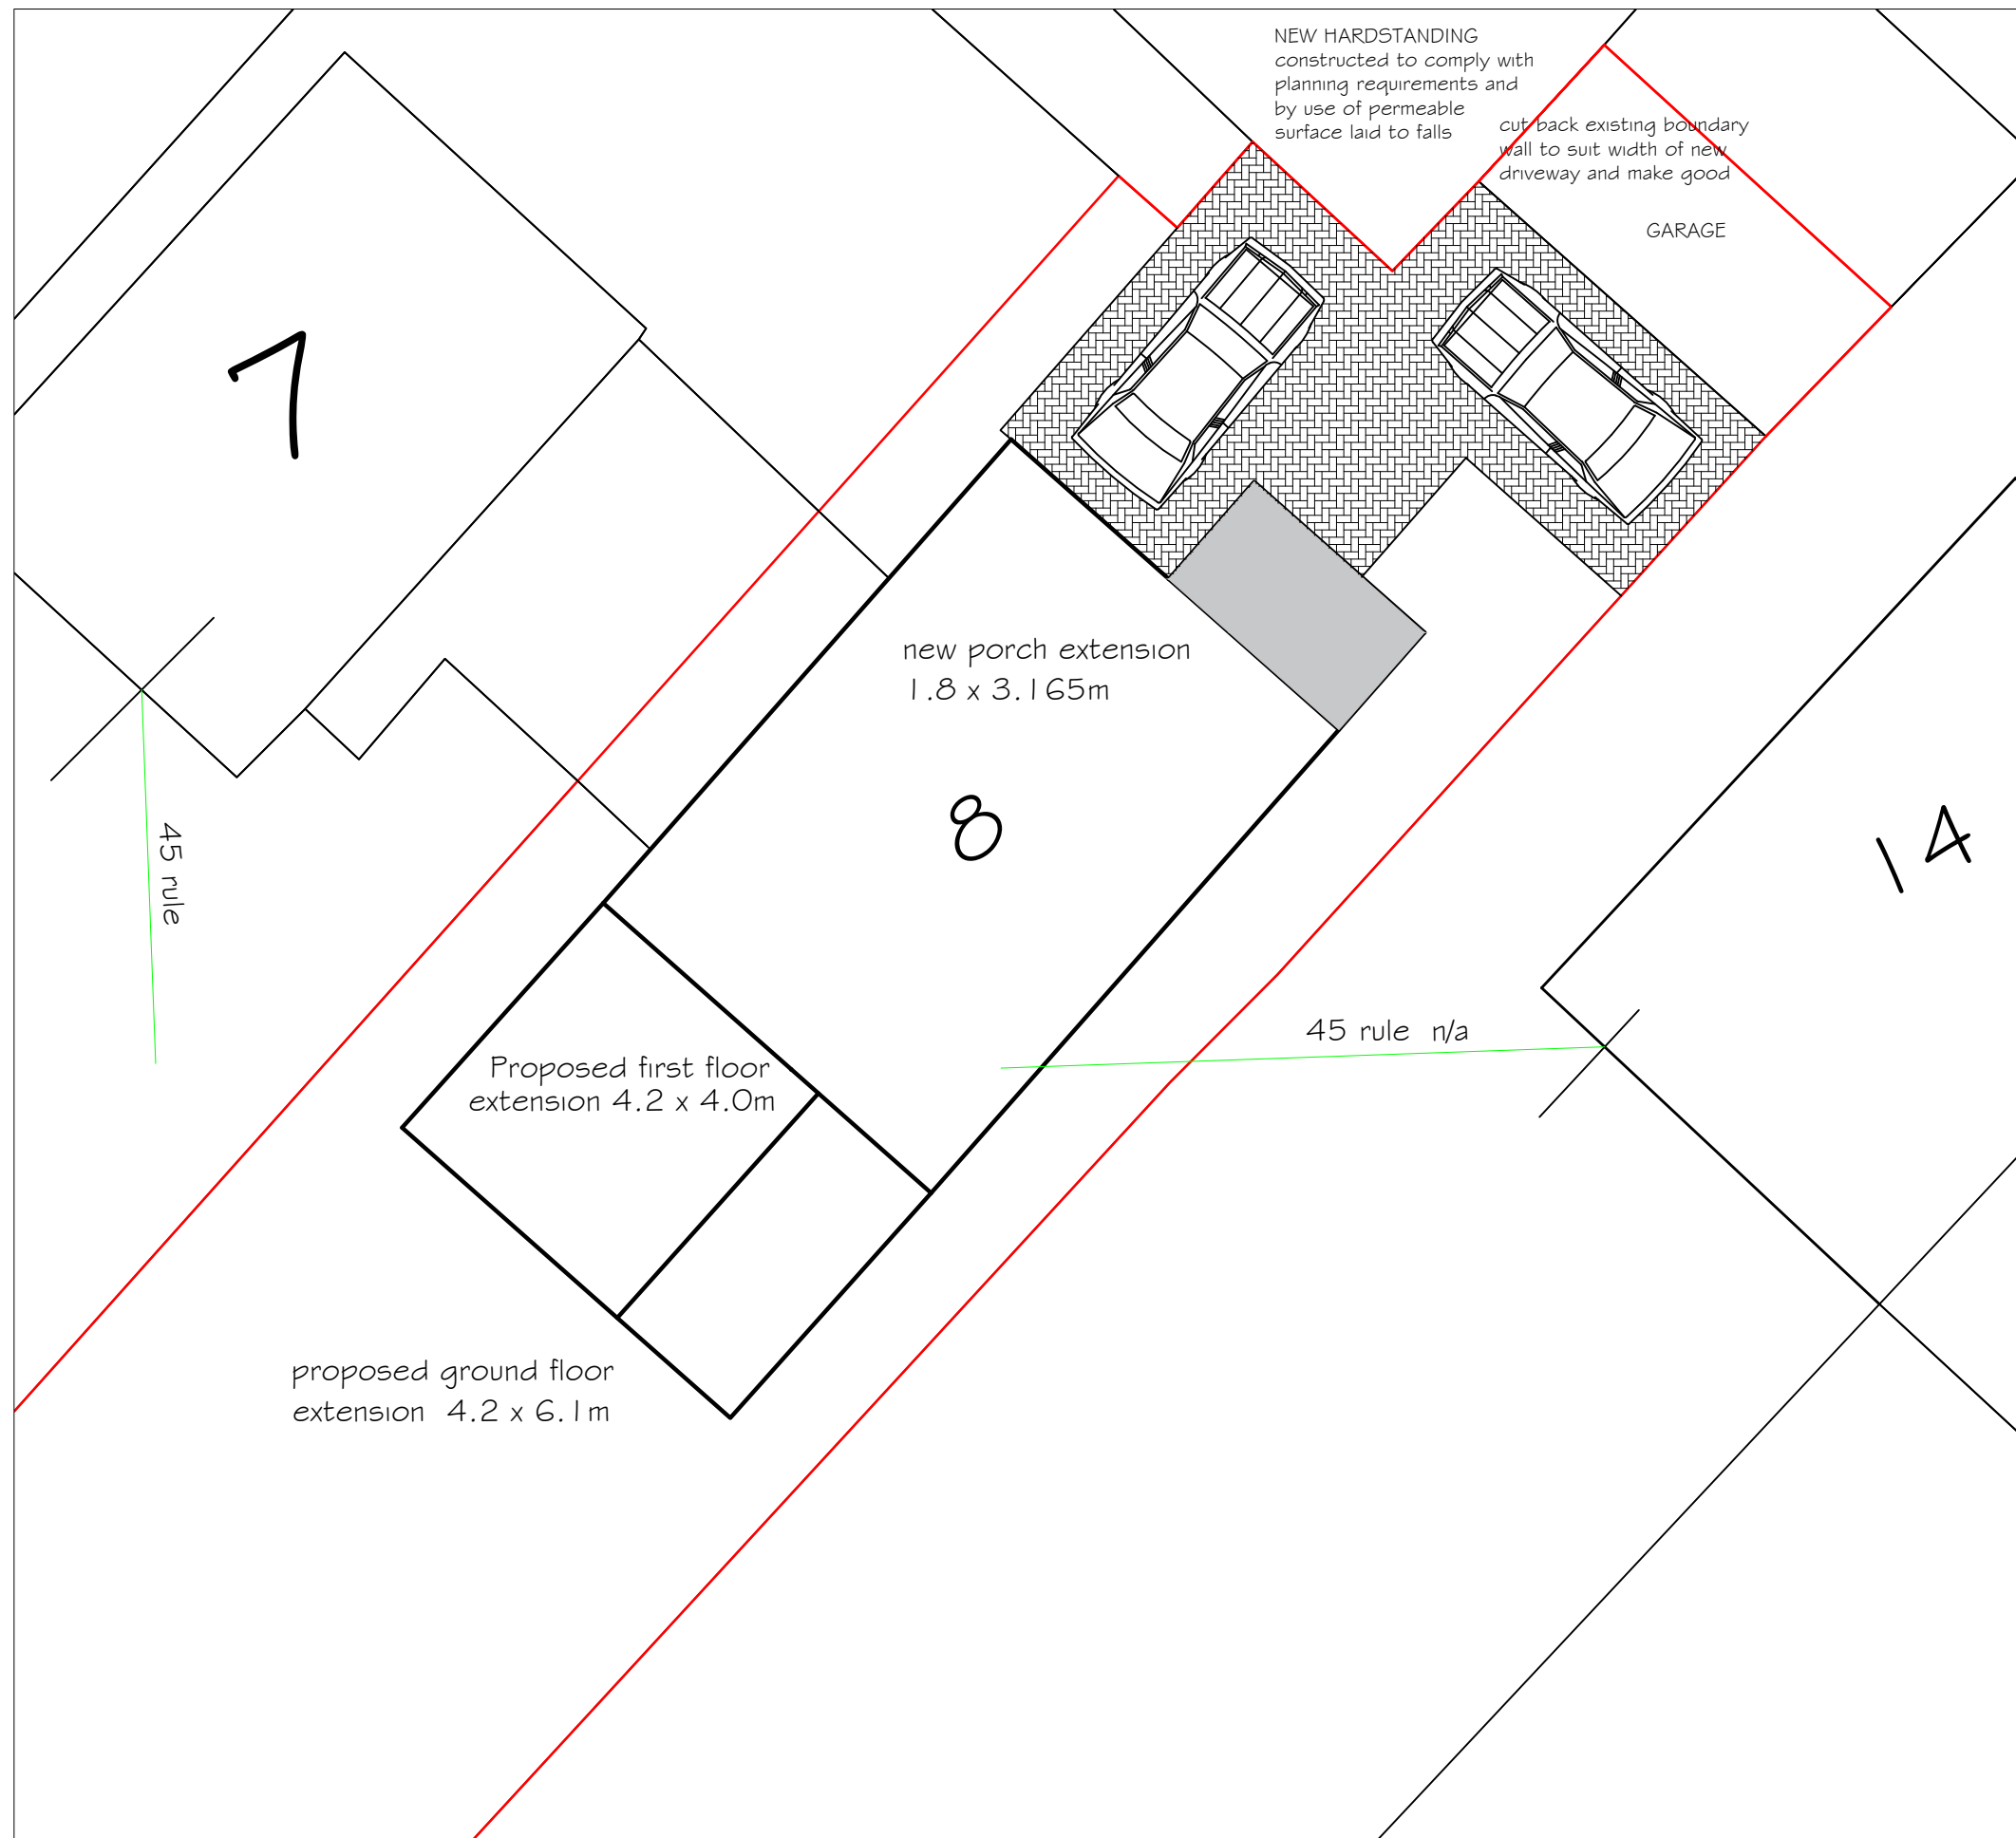

SITE PLAN 1:100

revision A 18.06.22
porch dimensions amended
and car parking area added

Proposed two storey
rear extension new front porch
8 Richley Close, Baglan
Port Talbot

BLOCK PLAN
WITH 45 RULE

drawing No 8RC - 02 rev A

date May 2022 scale NOTED