





Proposed Rear Elevation




Proposed Front Elevation

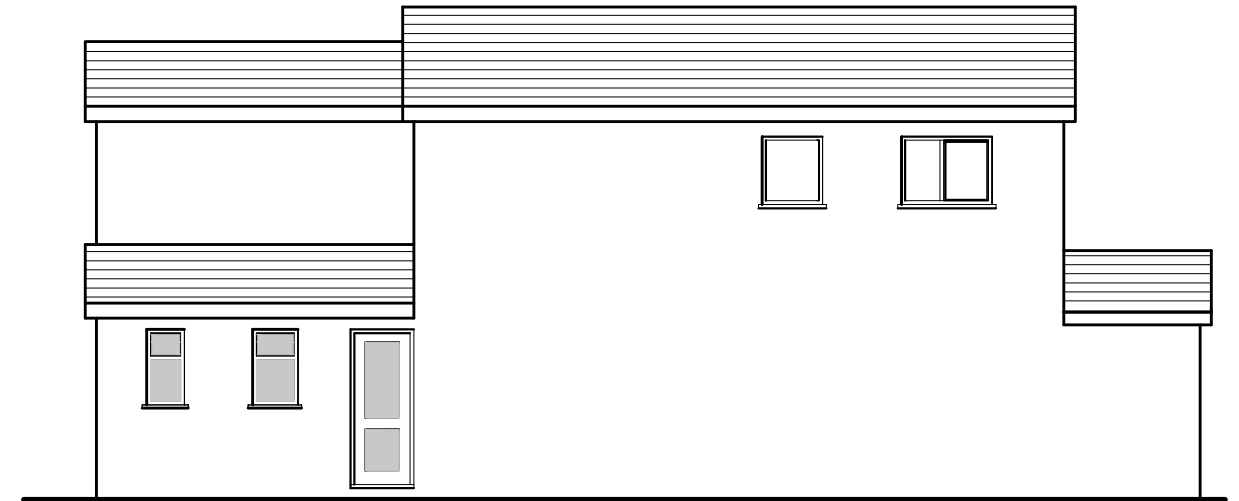

Proposed Elevation LHS

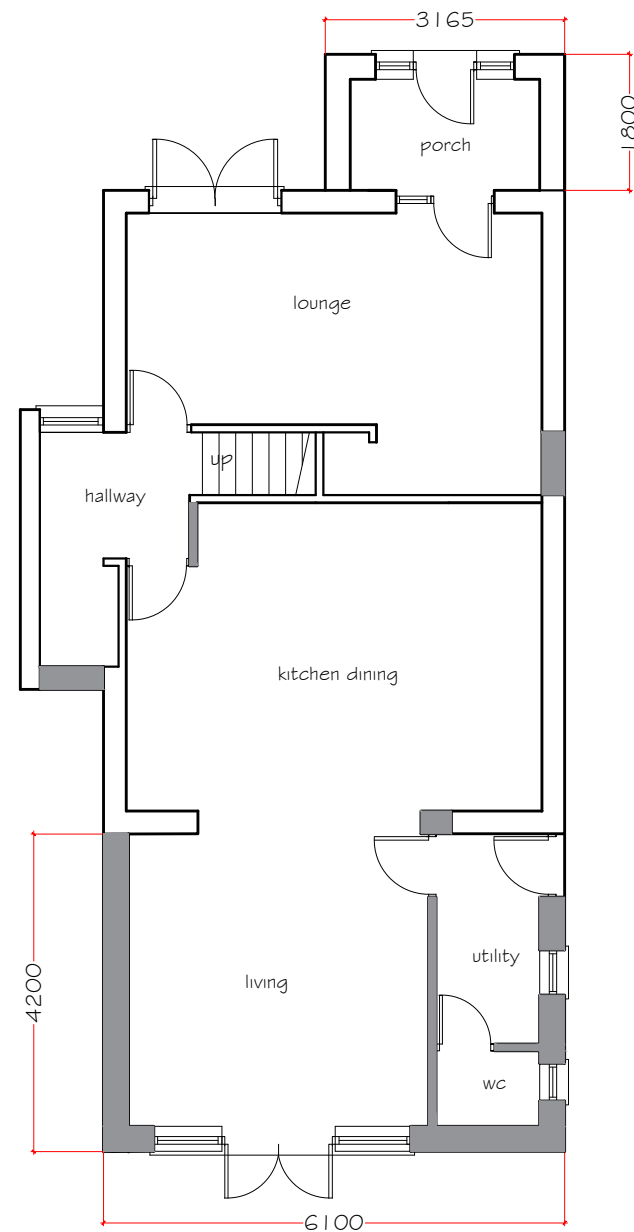

Proposed Ground Floor

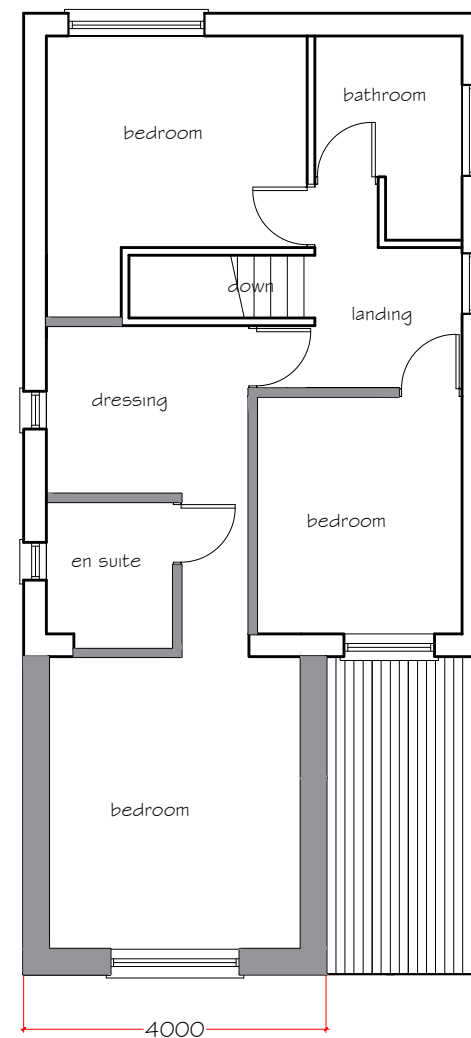

Proposed First Floor



Proposed Elevation RHS

Proposed Materials & Finishes

Roof

Concrete tile
PVCu fascia, soffit and barge boards.
PVCu rainwater goods

Walls

rendered fine down finish
windows & doors d/g PVCu units

GENERAL NOTES

THE DESIGN AND CONSTRUCTION OF THE BUILDING WORKS AND ALL SERVICES WILL BE CARRIED OUT TO SATISFY THE REQUIREMENTS SET OUT IN LATEST STATUTORY BUILDING REGULATIONS AND TO THE APPROVAL OF THE APPOINTED BUILDING INSPECTOR

revision A 18.06.22
porch design and dimensions amended

Proposed two storey rear extension new front porch & Richley Close, Baglan Port Talbot

proposed elevations and floor plans

drawing No 8RC - 04 rev A

date May 2022 scale 1:100