



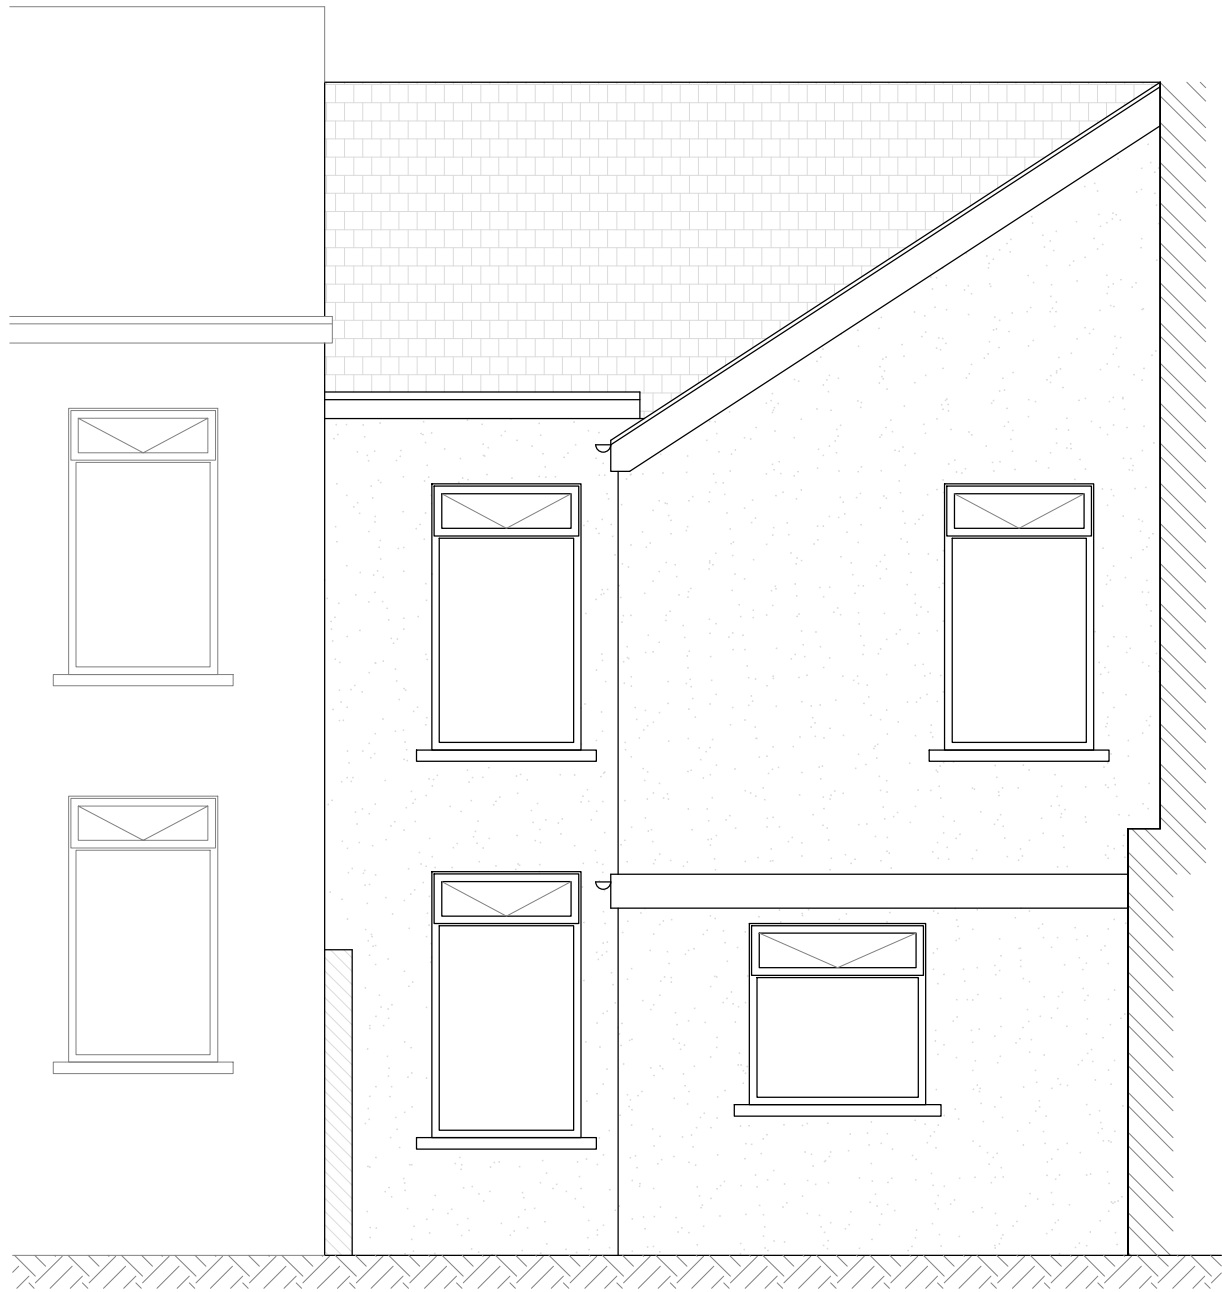


EXISTING REAR ELEVATION
SCALE 1:50



PROPOSED REAR ELEVATION
SCALE 1:50

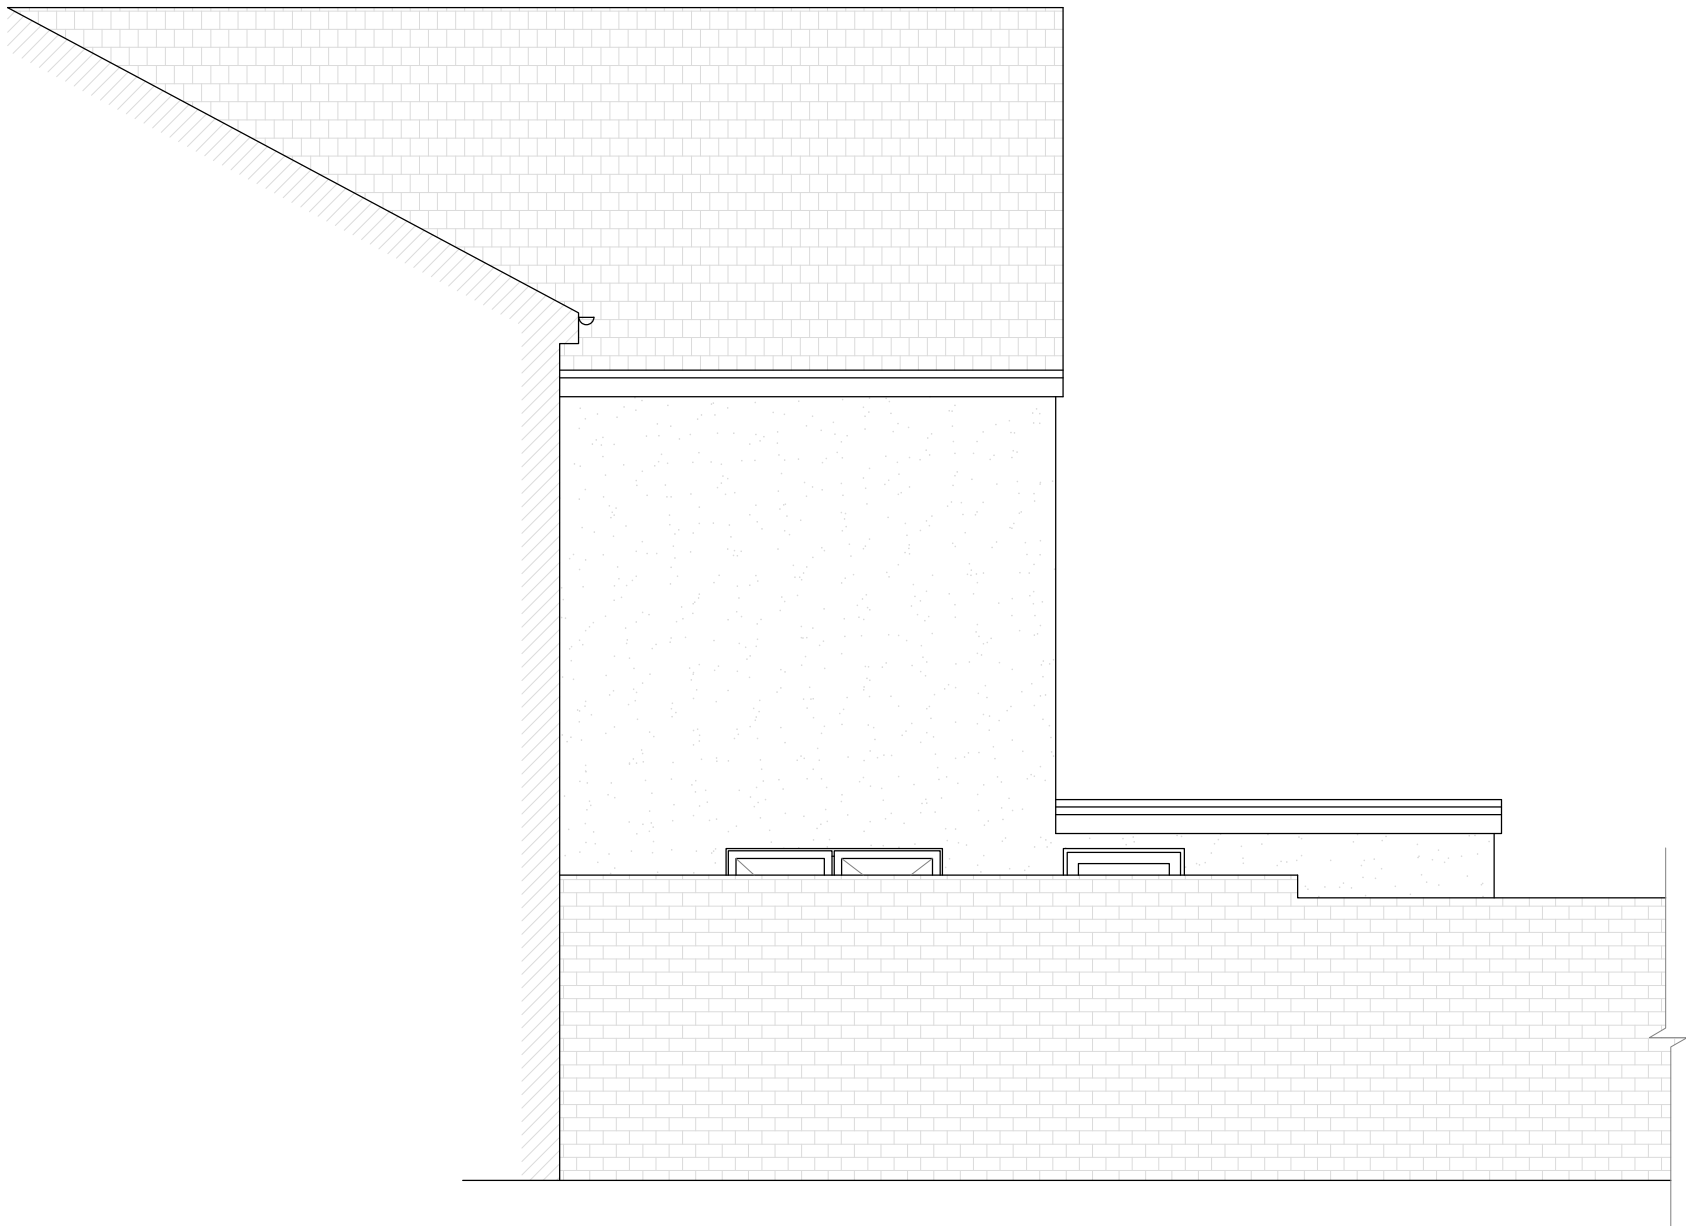

EXISTING SIDE ELEVATION
SCALE 1:50

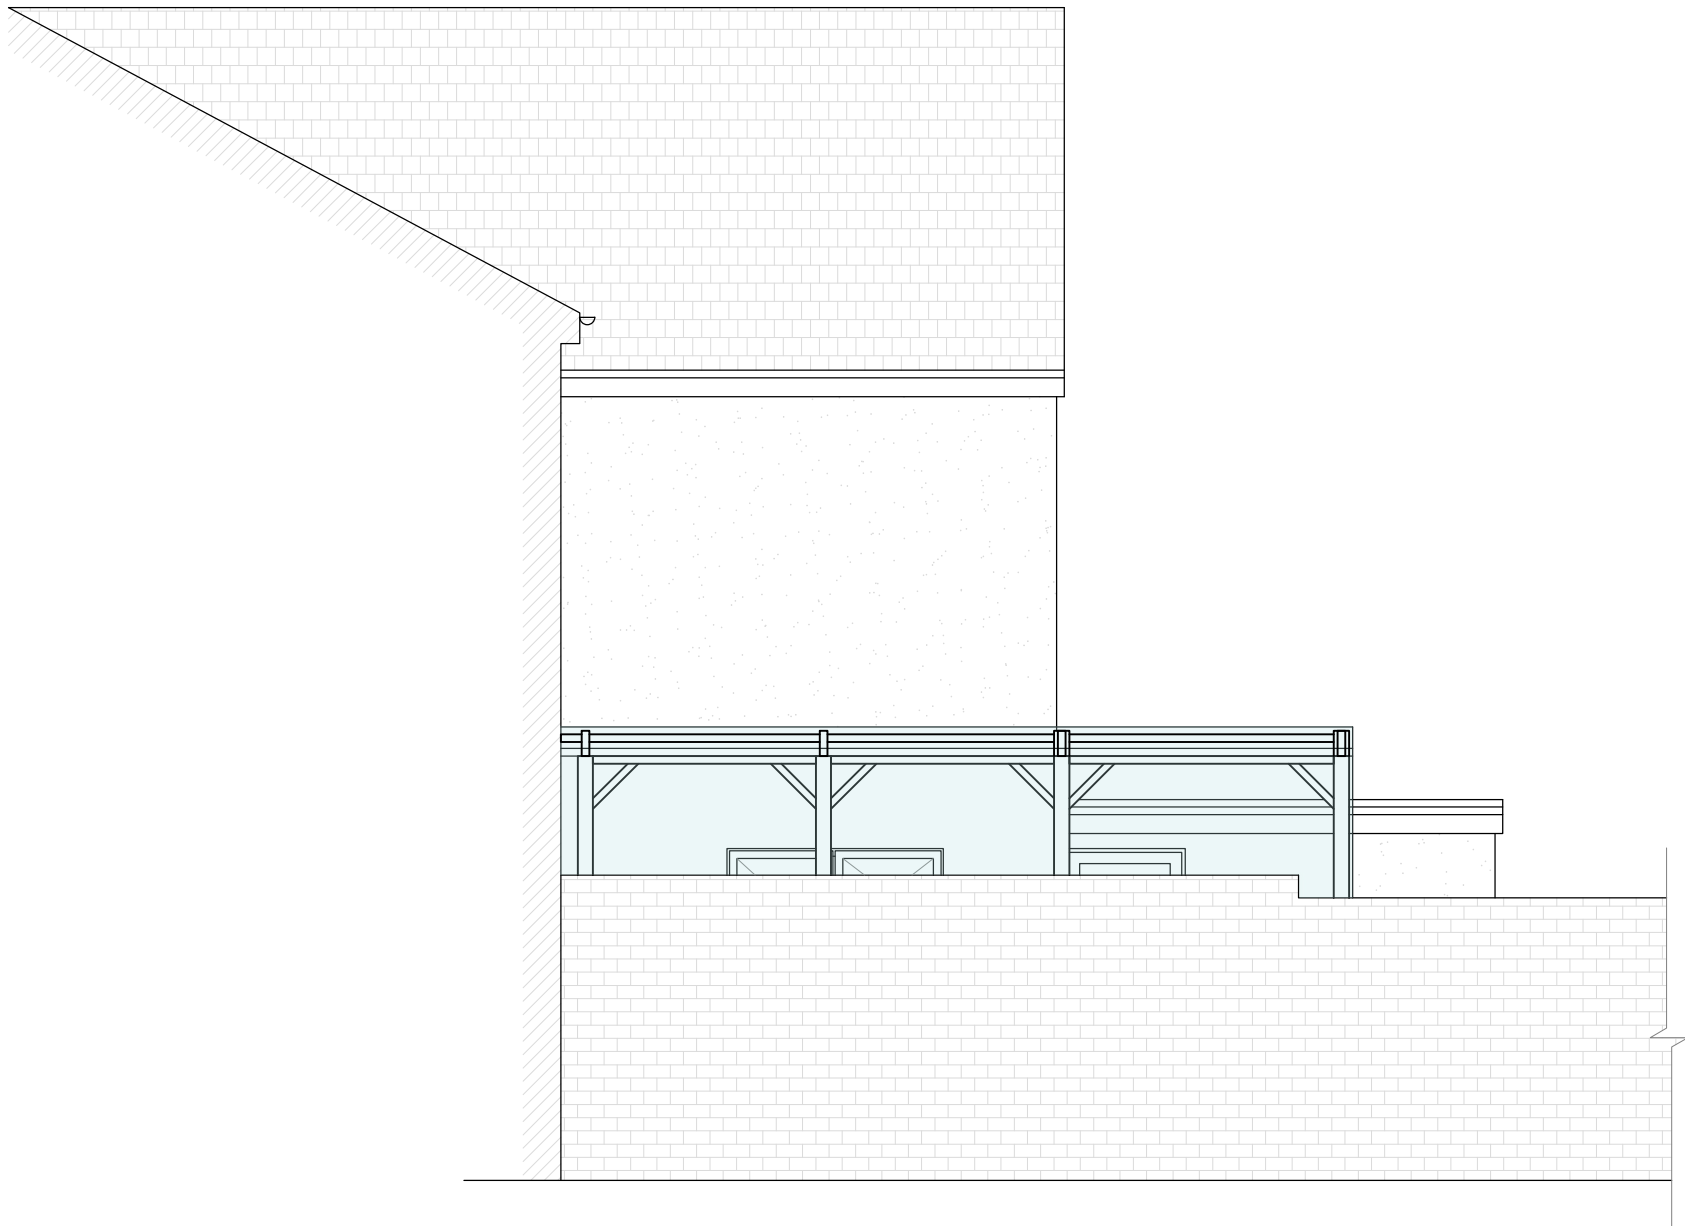

PROPOSED SIDE ELEVATION
SCALE 1:50



NO.	NOTES
1	24 Dimensions in millimetres unless otherwise stated.
2	Drawings to be used for construction purposes only.
3	Drawings to be used for construction purposes only.
4	Drawings to be used for construction purposes only.
5	Drawings to be used for construction purposes only.

SHEET TITLE:
**EXISTING & PROPOSED
ELEVATIONS**

PROJECT DESCRIPTION:
**23 HAFOD STREET,
PORT TALBOT**



DATE:
June 2022

SCALE:
1:50

SHEET:
A-2