






EXISTING NORTH WEST ELEVATION
Scale 1:100

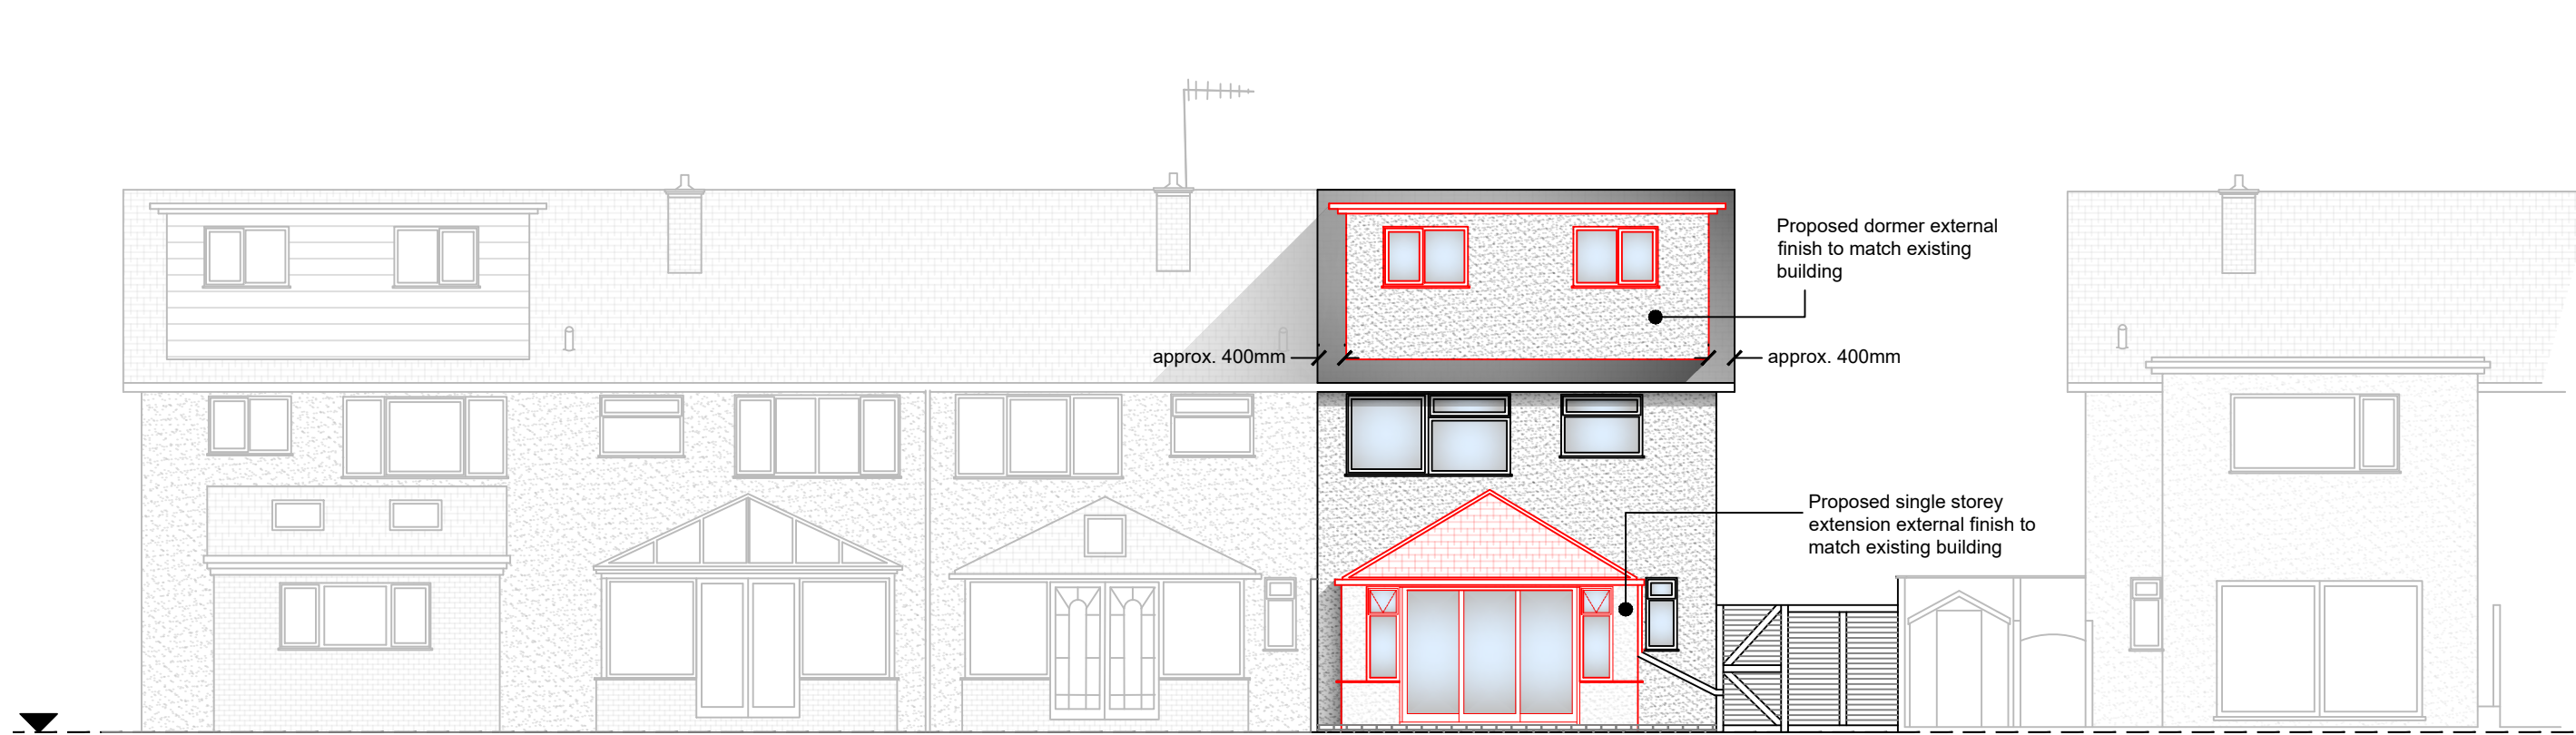


PROPOSED NORTH WEST ELEVATION
Scale 1:100

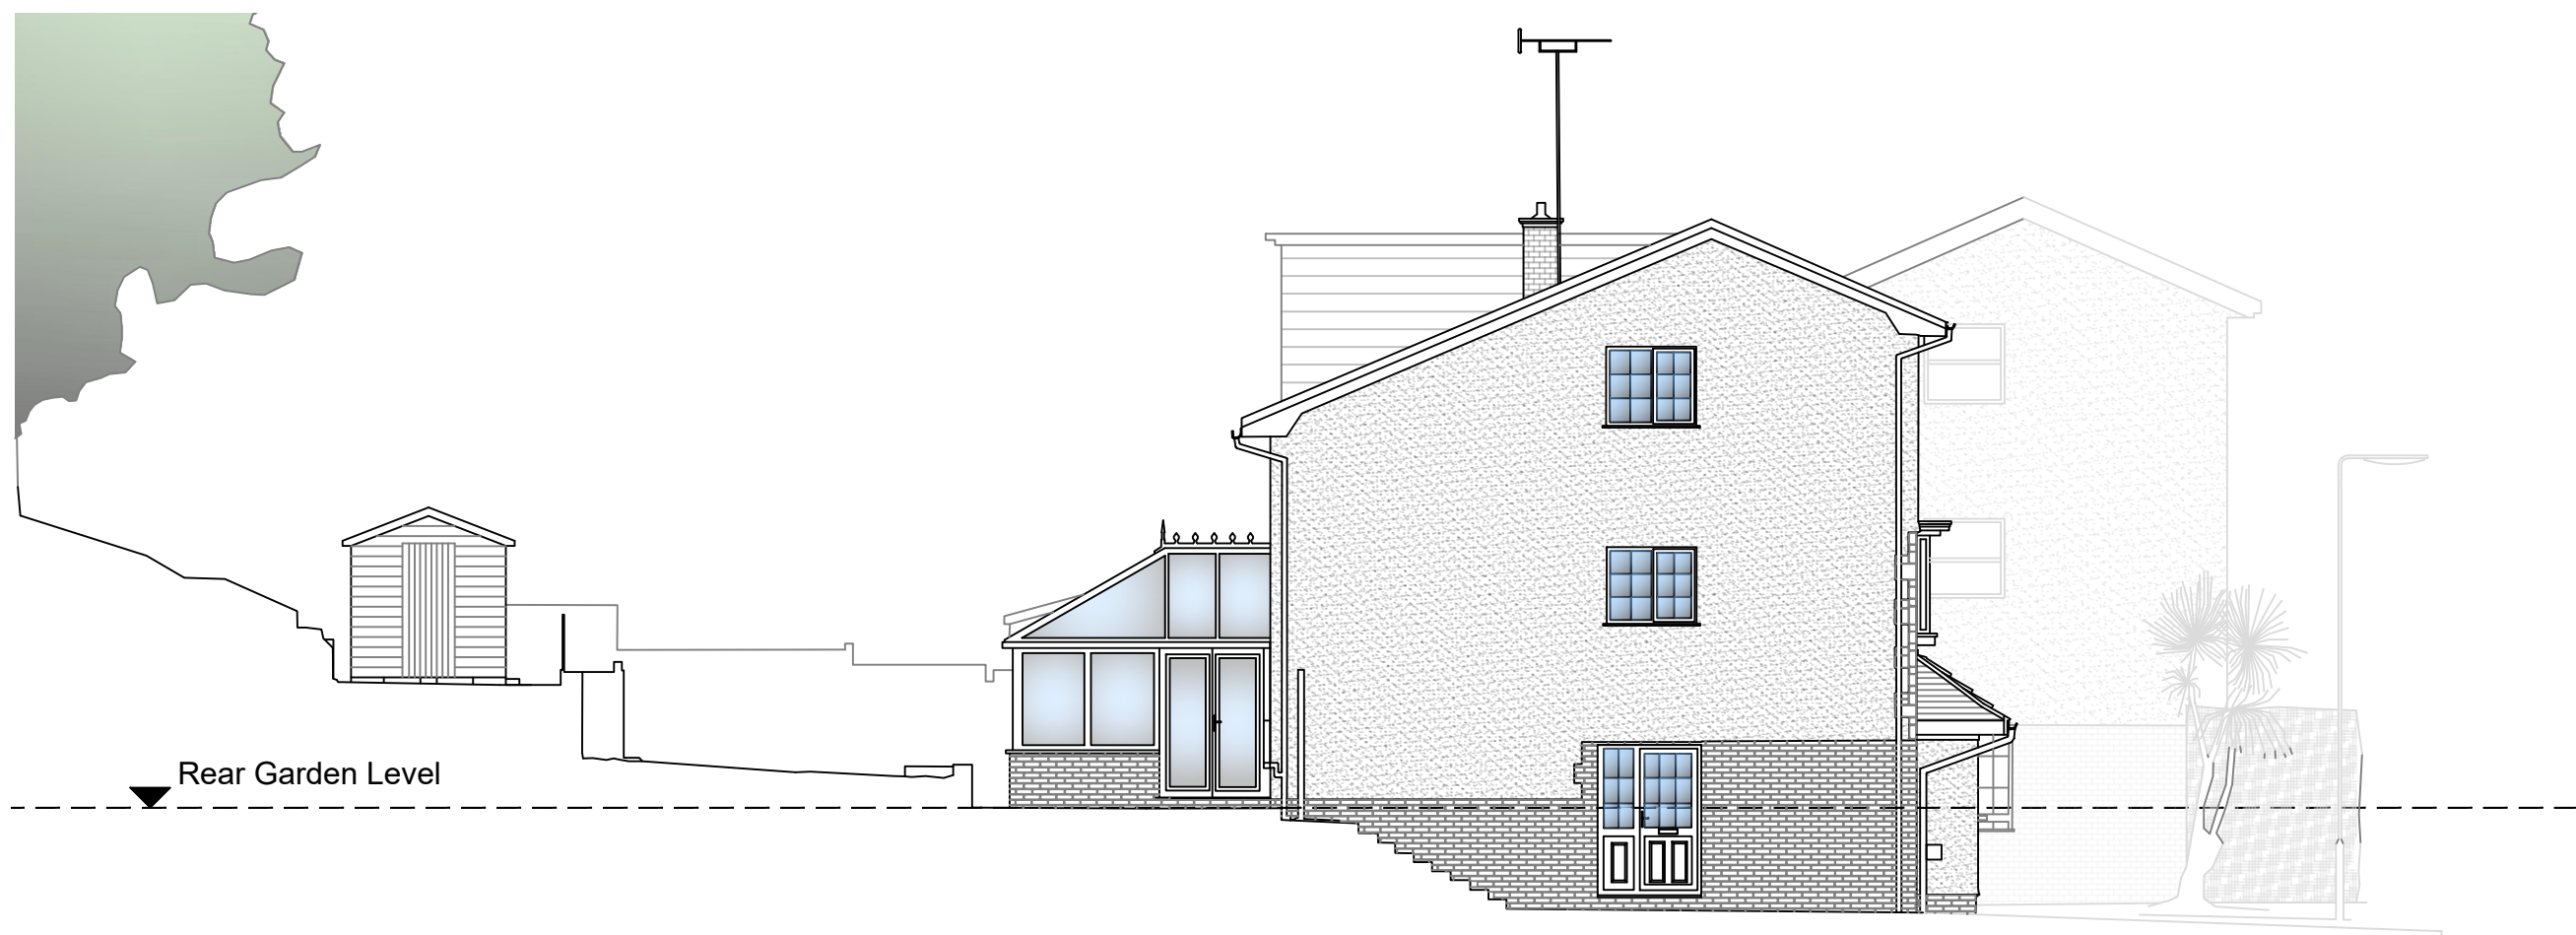


EXISTING SOUTH WEST ELEVATION
Scale 1:100

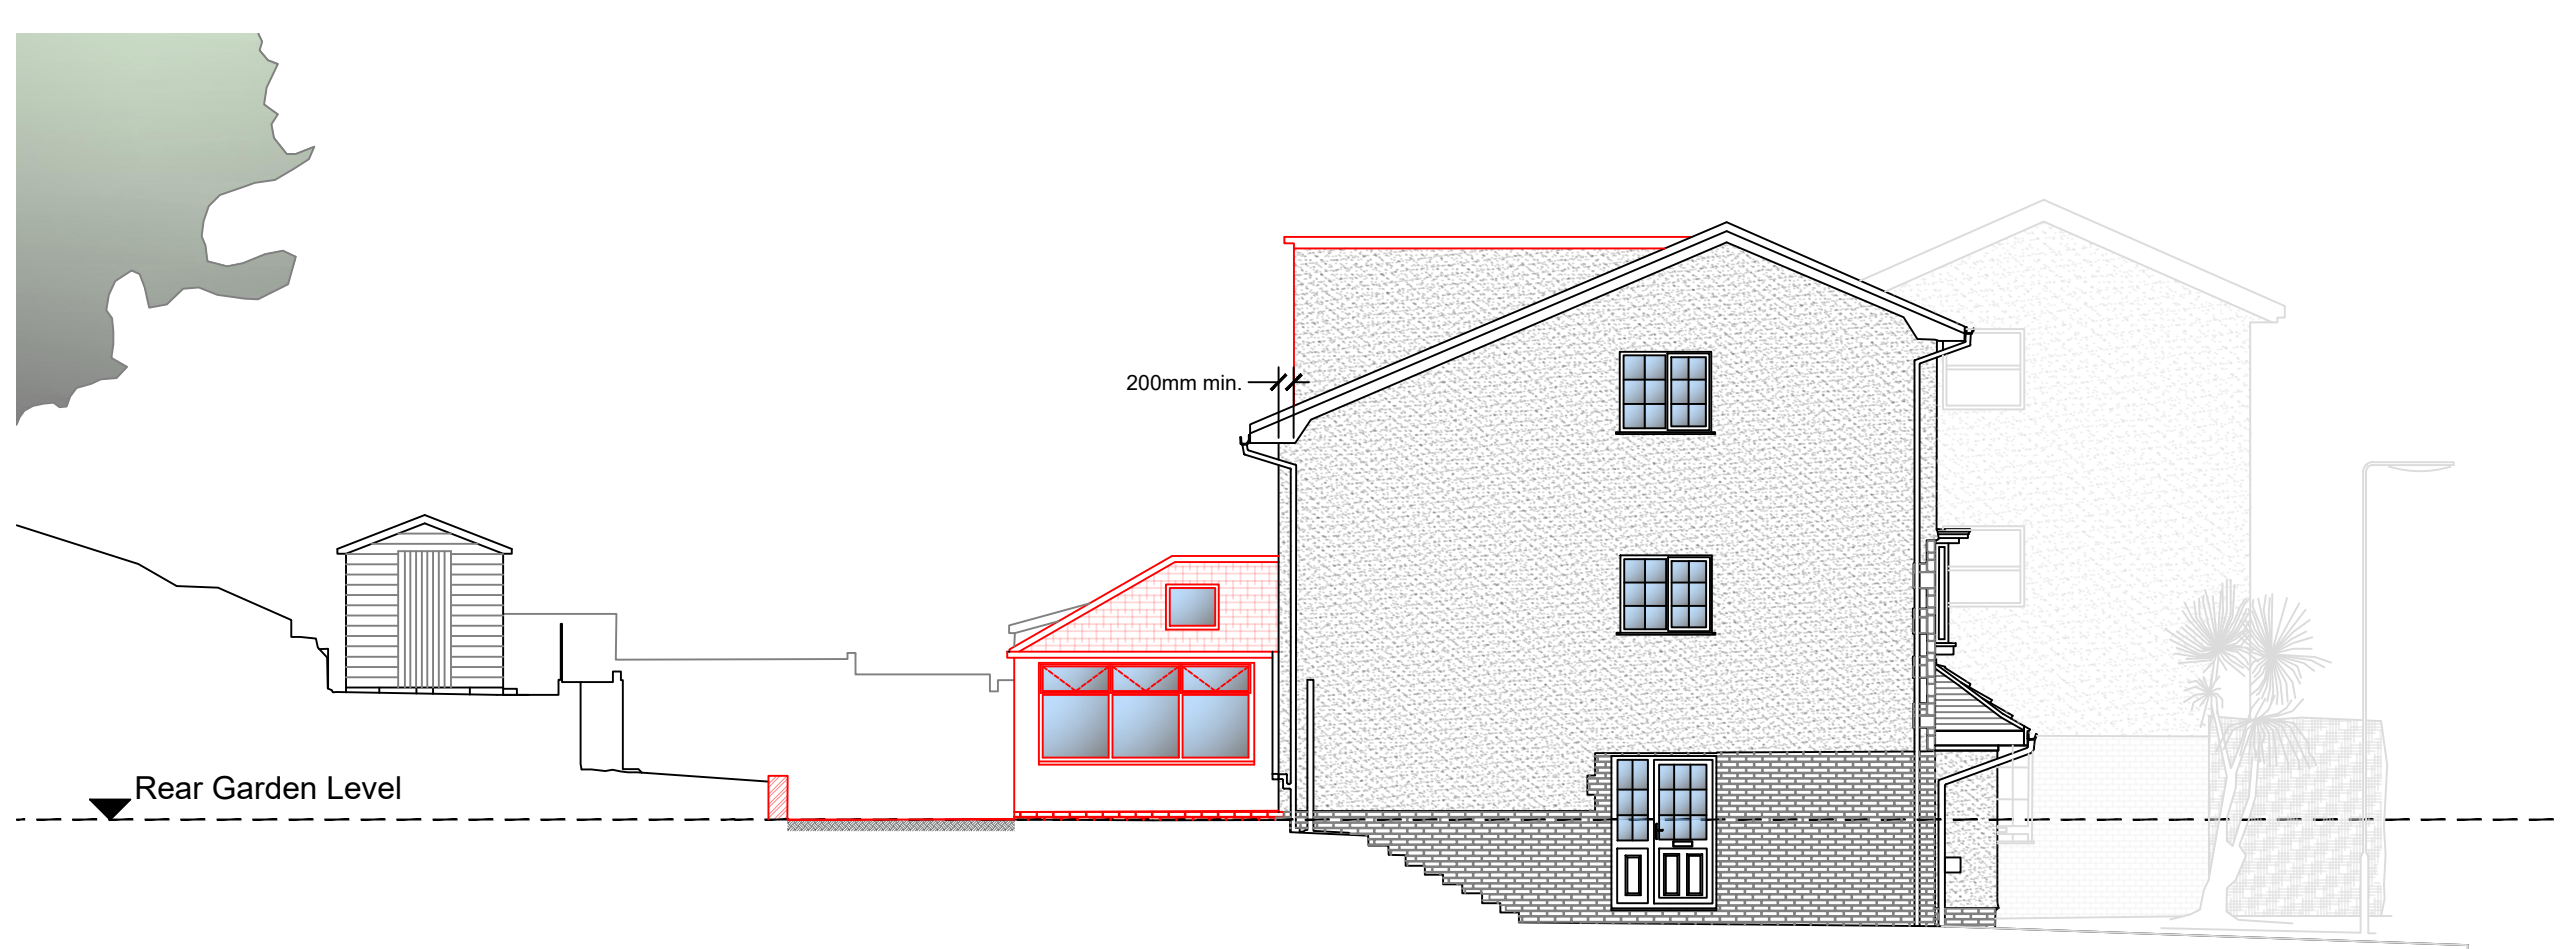


PROPOSED SOUTH WEST ELEVATION
Scale 1:100

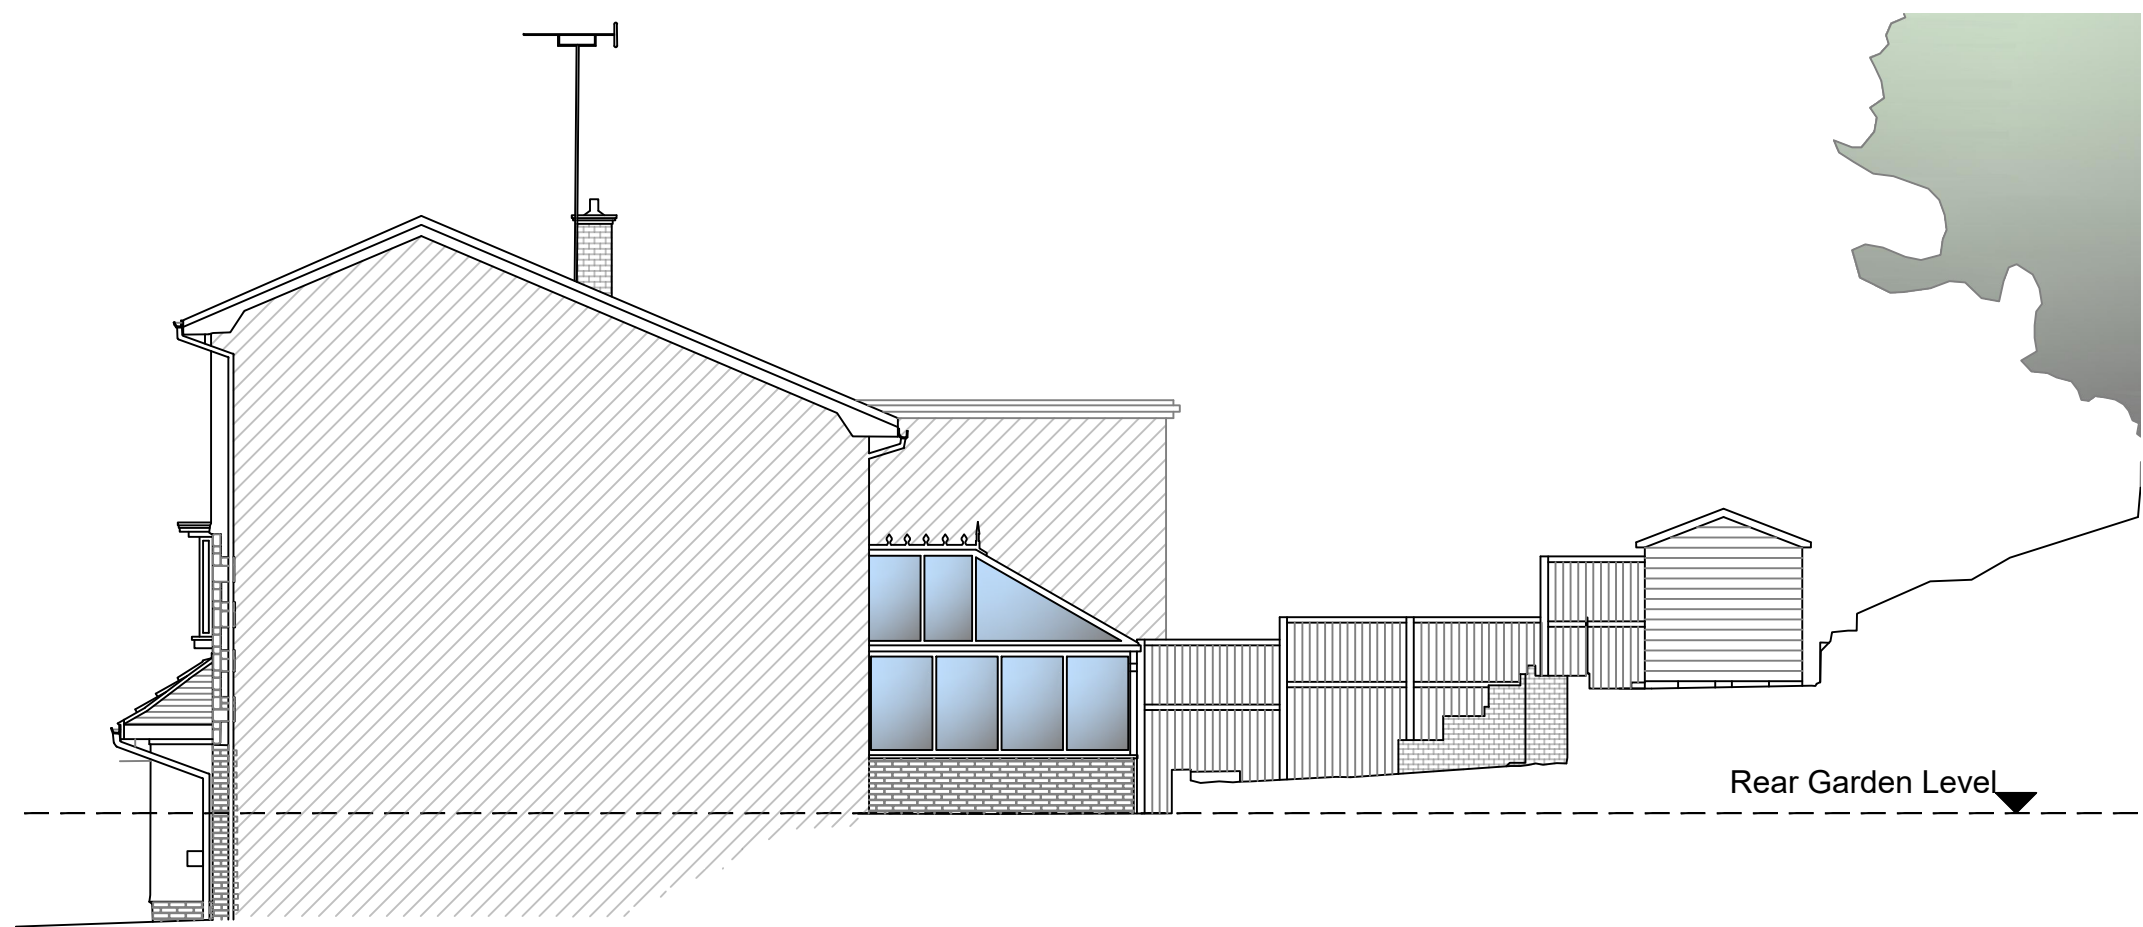


EXISTING NORTH EAST ELEVATION
Scale 1:100

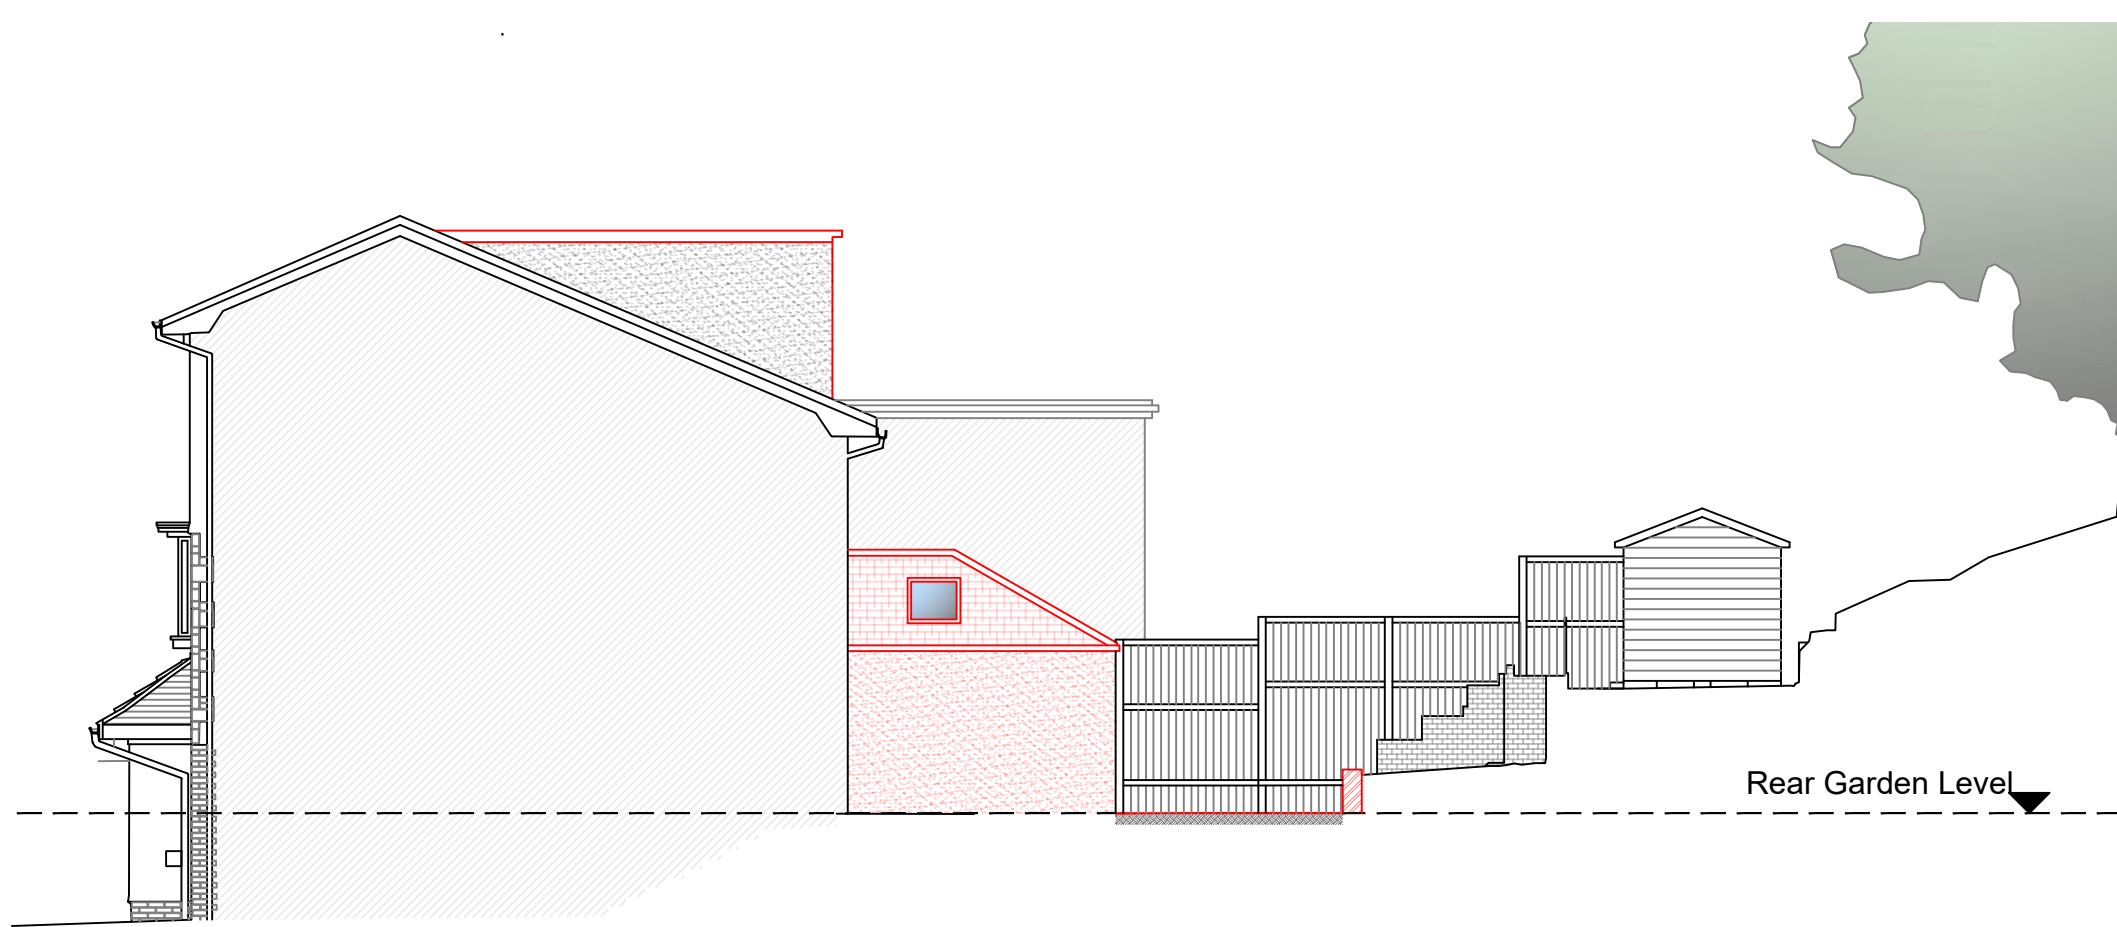


PROPOSED NORTH EAST ELEVATION
Scale 1:100

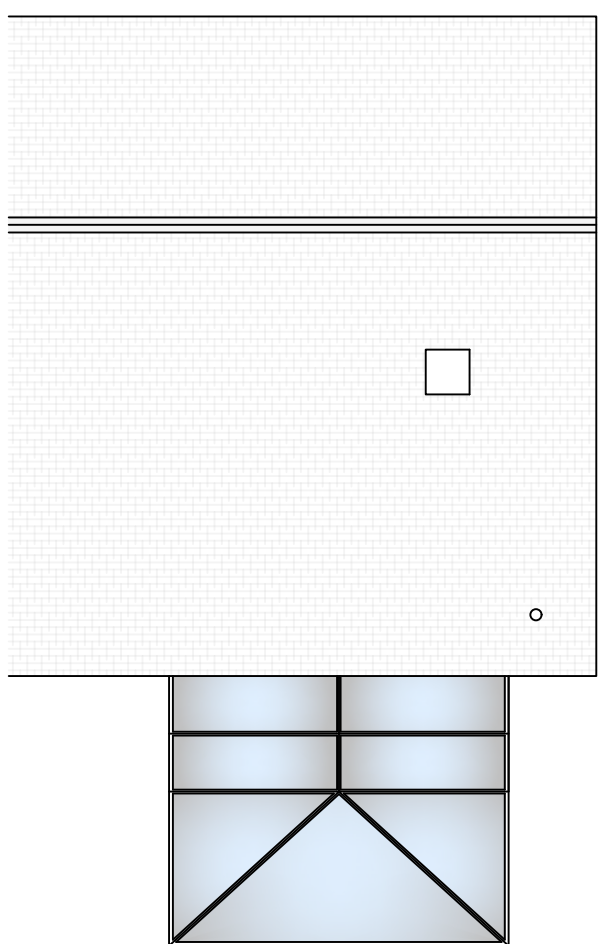



EXISTING ROOF PLAN
Scale 1:100

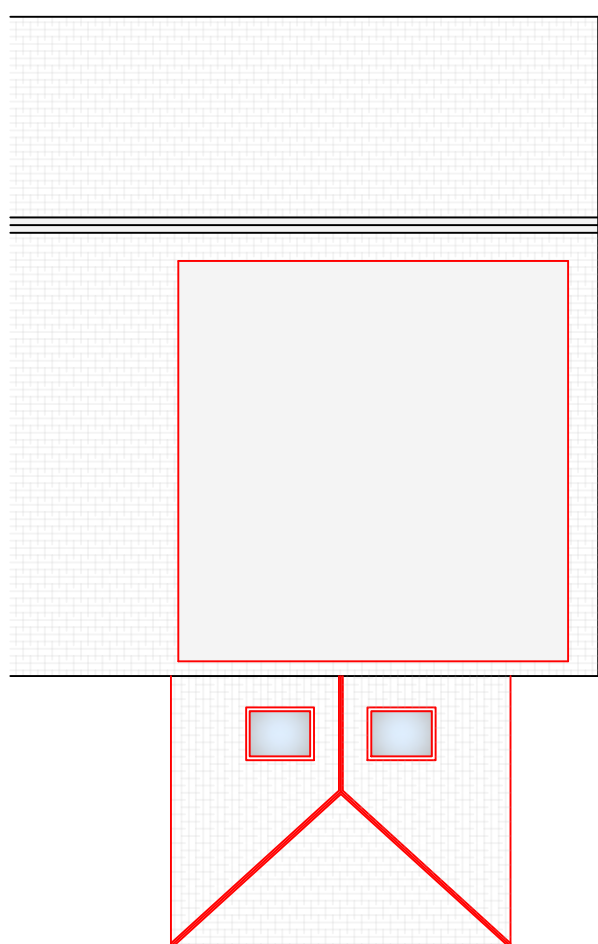

PROPOSED ROOF PLAN
Scale 1:100

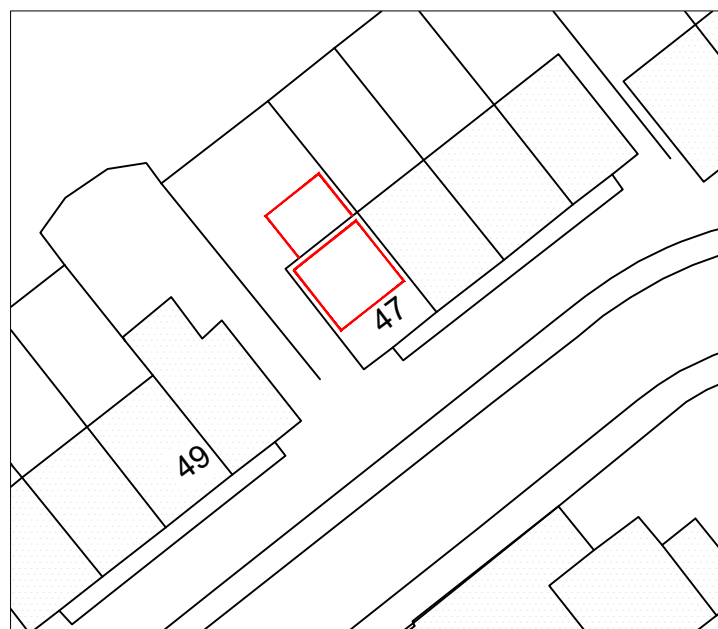

BLOCK PLAN
Scale 1:500

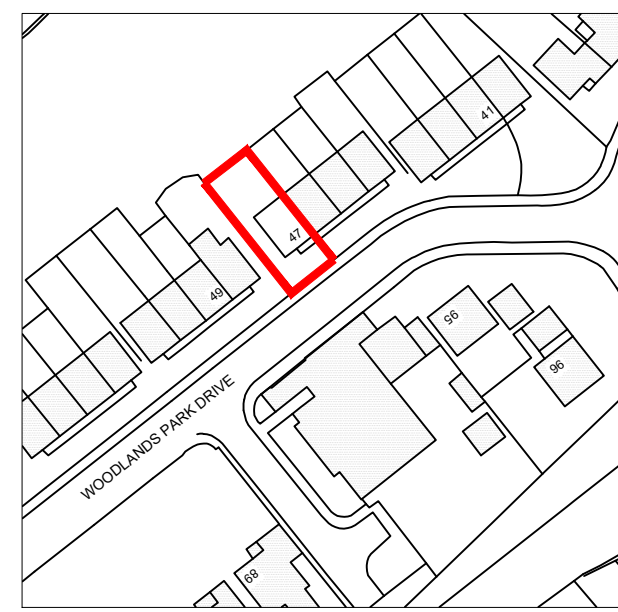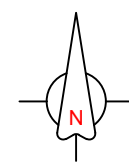

LOCATION PLAN
Scale 1:1250

SCALED DIMENSIONS MUST NOT BE TAKEN FROM THIS DRAWING	
Client: Mr & Mrs S.Phillips 47 Woodlands Park Drive Cadroxton Neath SA10 8AW	
Project: PROPOSED EXTENSIONS to 47 Woodlands Park Drive Cadroxton, Neath SA10 8AW	
Surveyed: MT/JTR	Drawn: MT/JTR
Approved:	Date: September, 2021
Amendment Date/No.: 23/05/2022/01	Scales: 1:100 1:500 1:1250
Drawing No.: JTR/SP/09/21/02	
PLANNING	