



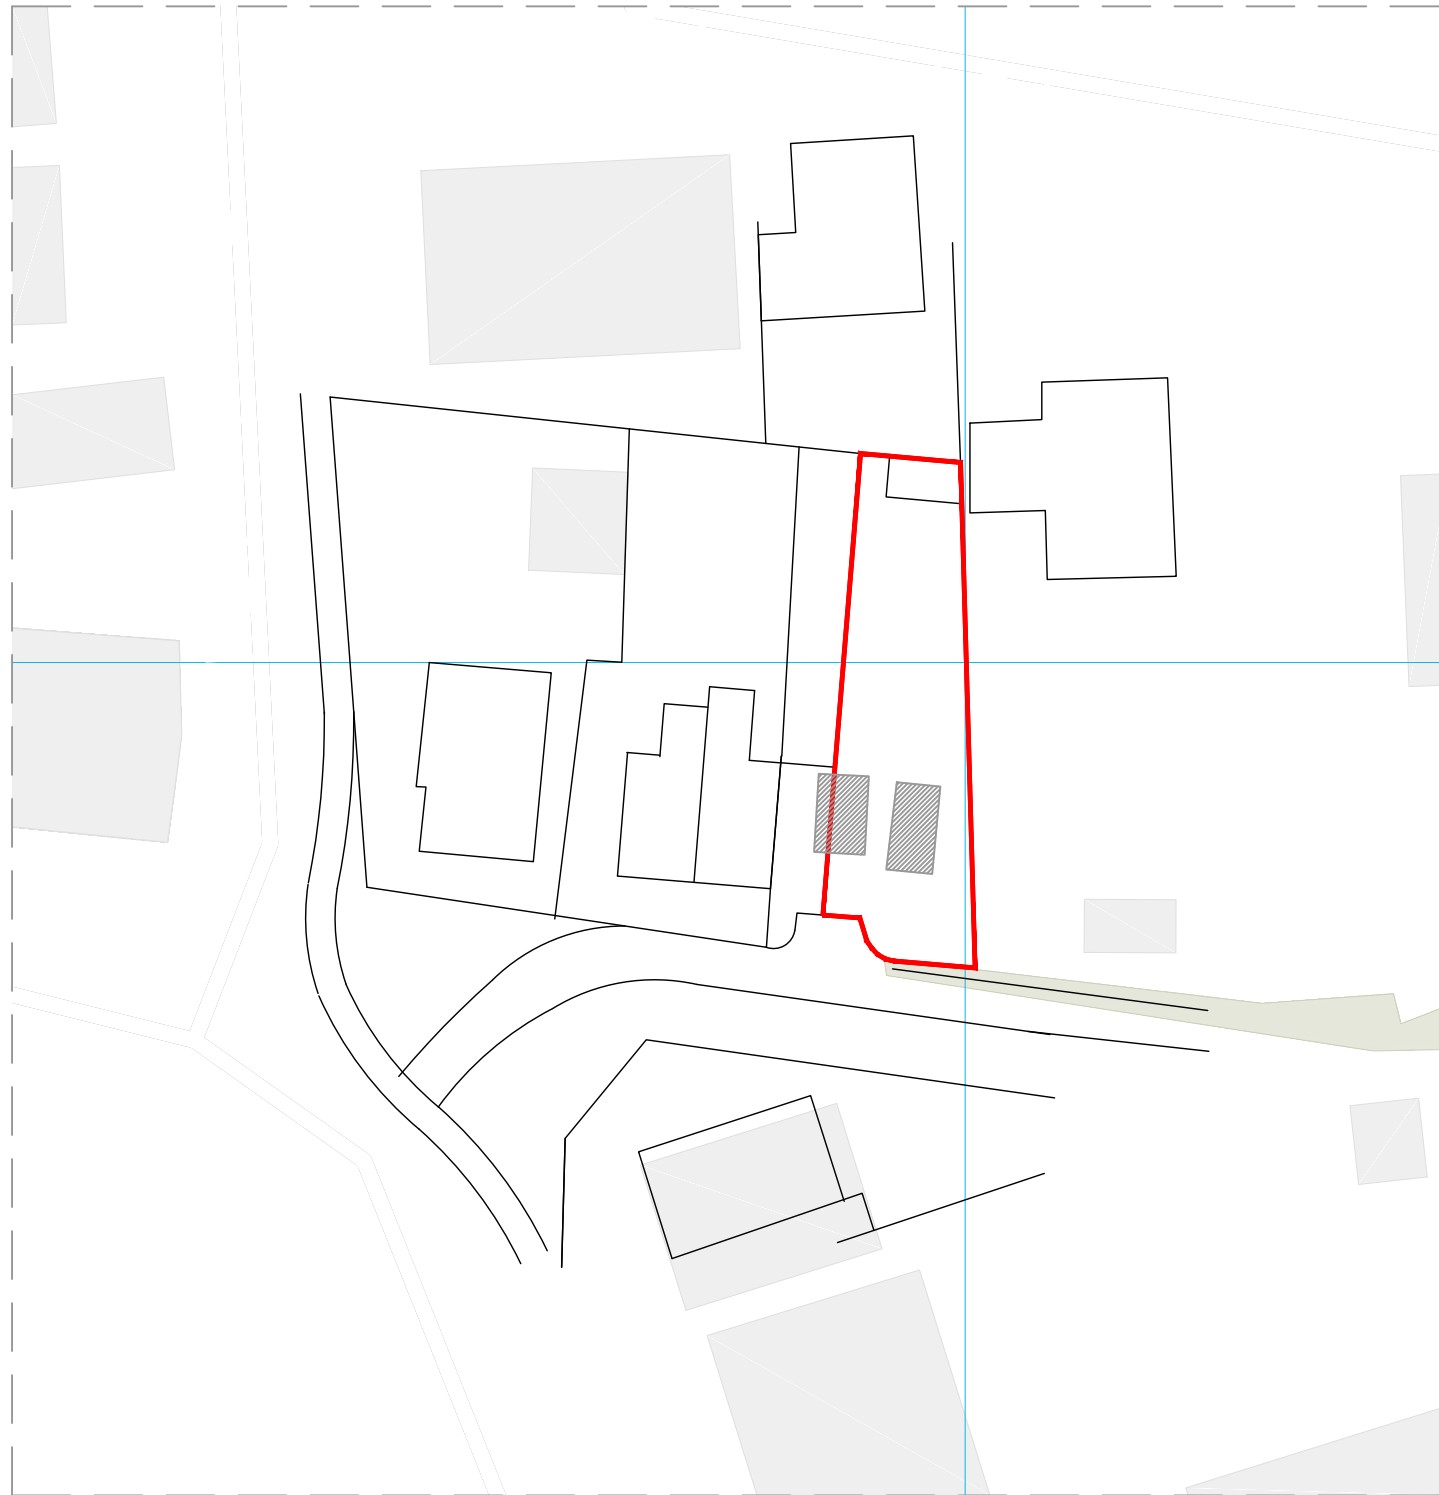

Site Plan 1:500

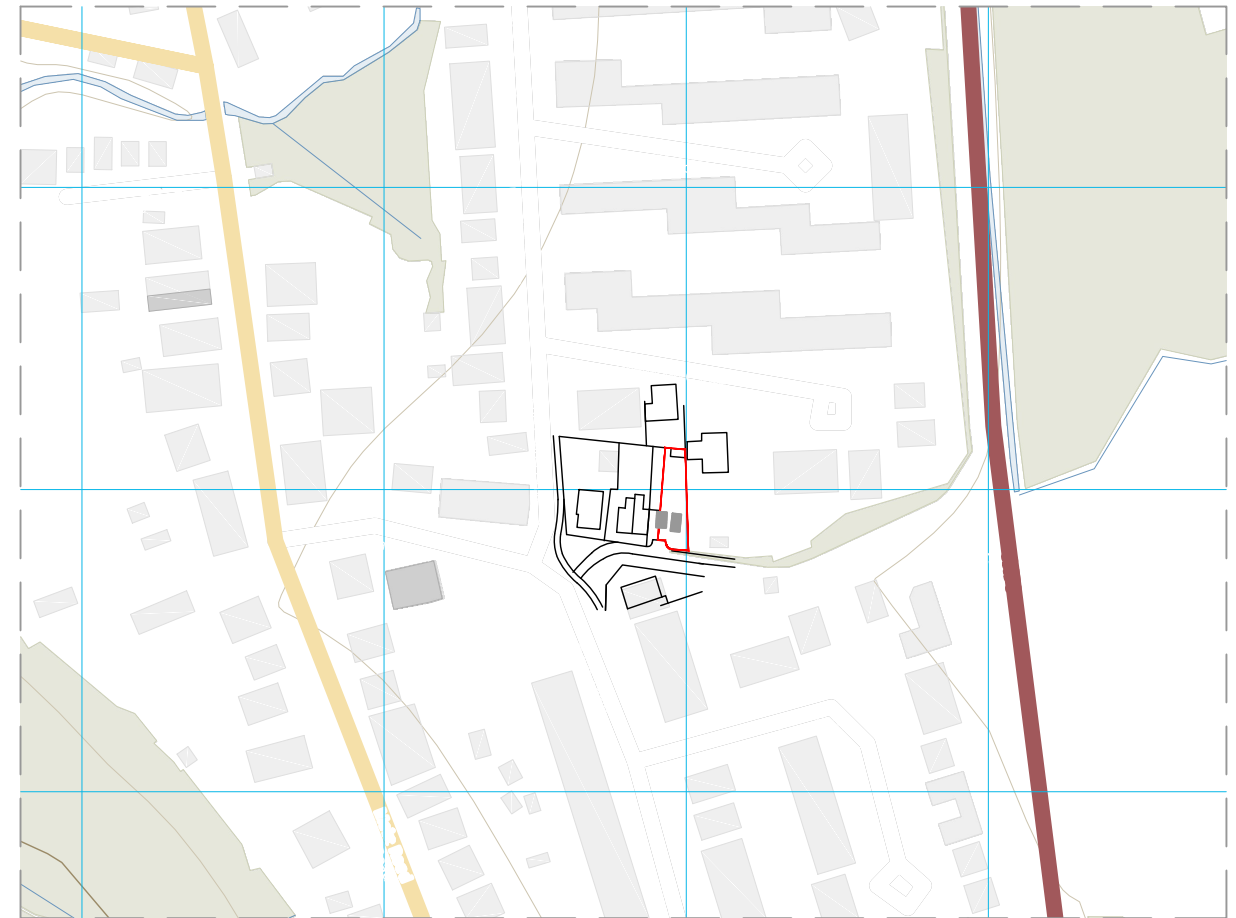

Site Location Plan 1:2500

Site Location

Grid Ref:SS74,99
Easting:274497
Northing:199692



CLIENT:
MR & MRS JENKINS

PROJECT:
PROPOSED ALTERATIONS AT: LAND AT BRACKENDALE,
10 ELIAS ROAD, BRYNCOCH, NEATH, NEATH PORT TALBOT, SA10 7TN

DRAWING
EXISTING SITE PLAN

057 - 01

SCALE: 1:500 & 1:1250@ A3

DATED: 12/2021

Do not scale, use only figured dimensions. Contractors/Suppliers
to check all details, dimensions and levels prior to any works
commencing or manufacturing of components.
This drawing is intellectual property and is copyrighted