




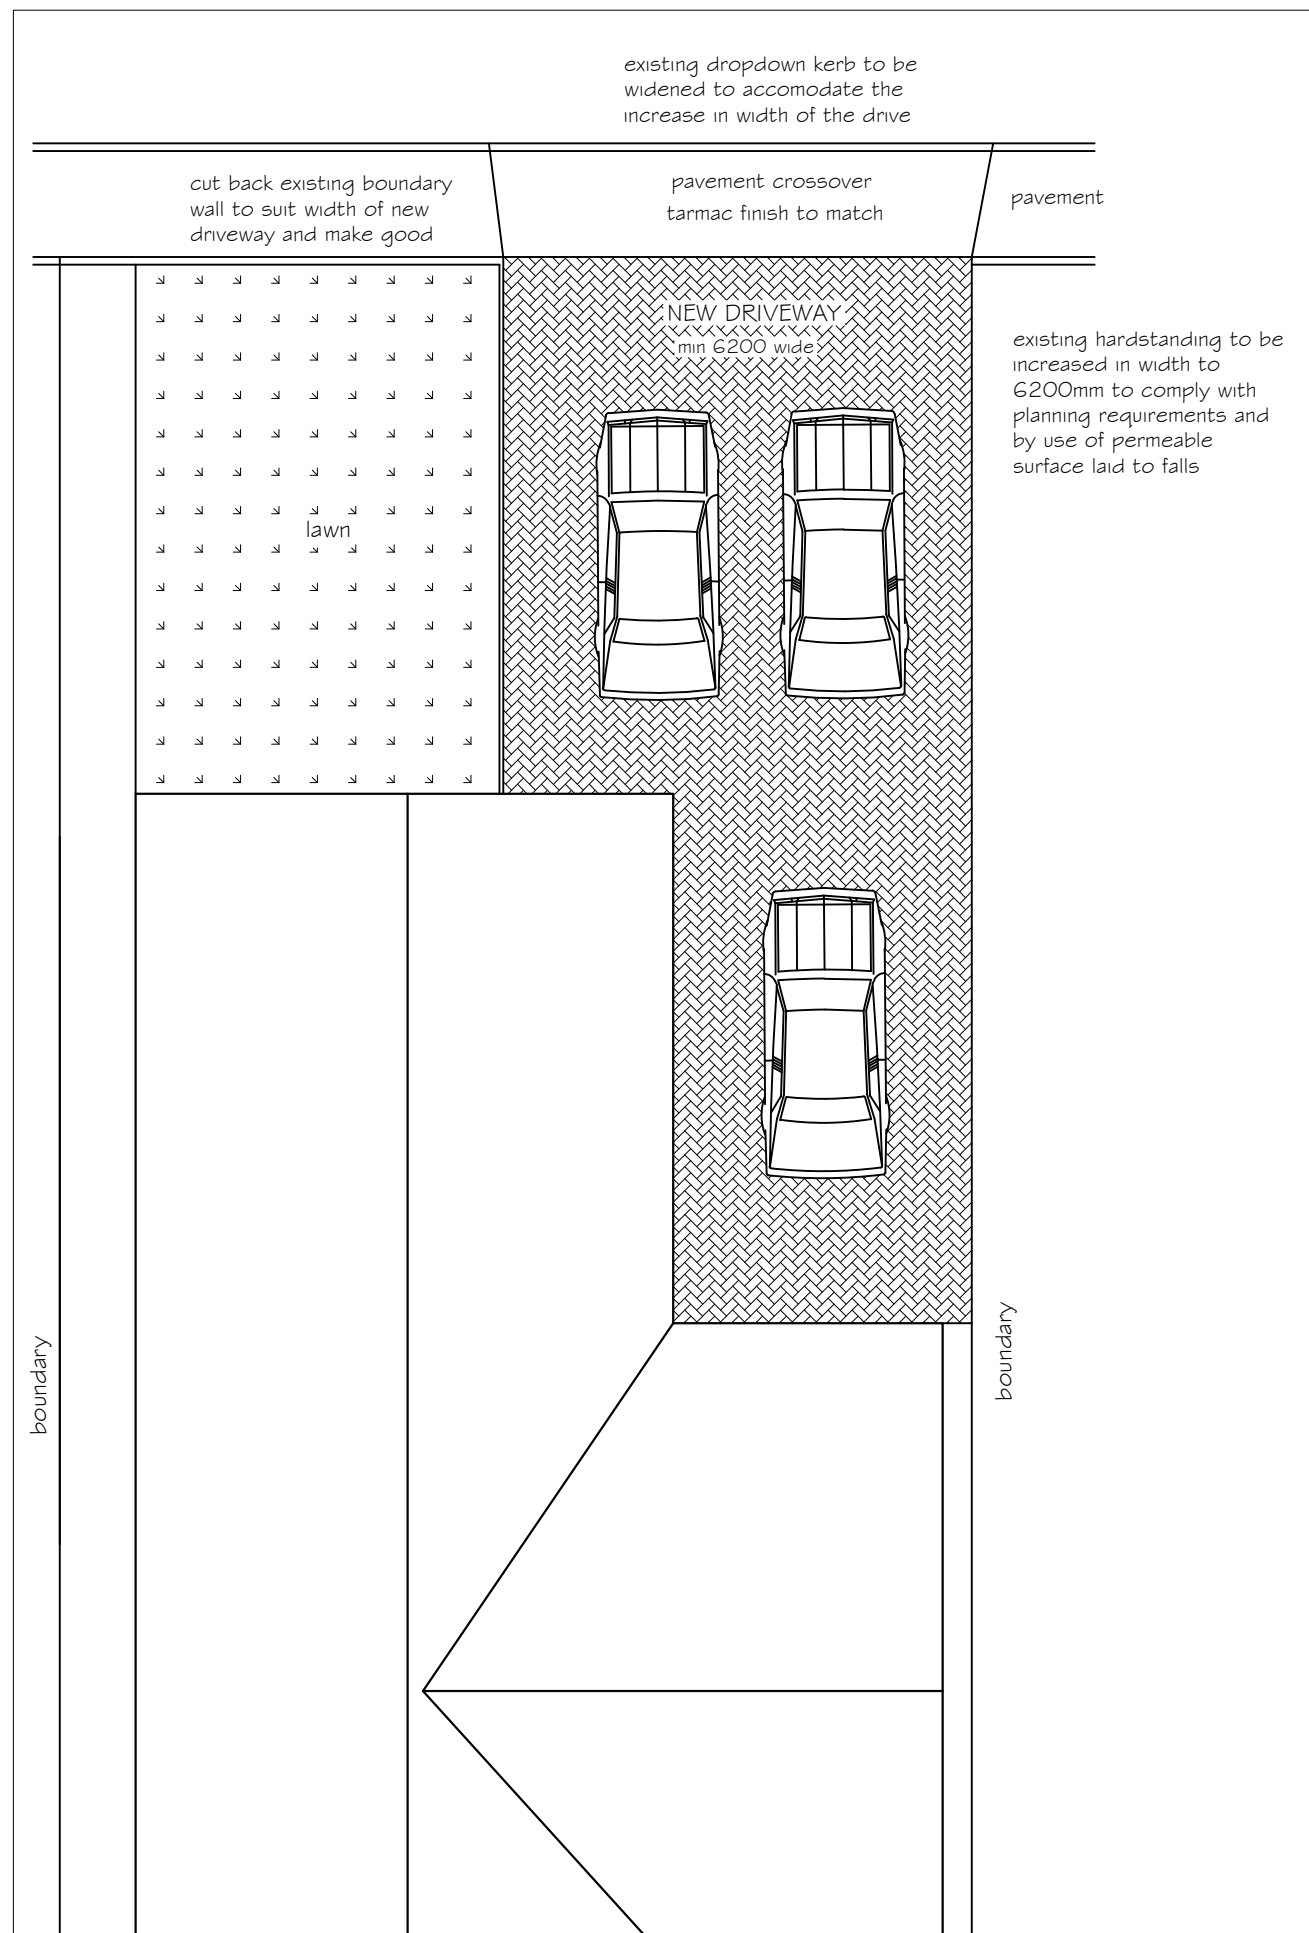

SITE PLAN WITH CAR PARKING 1:100

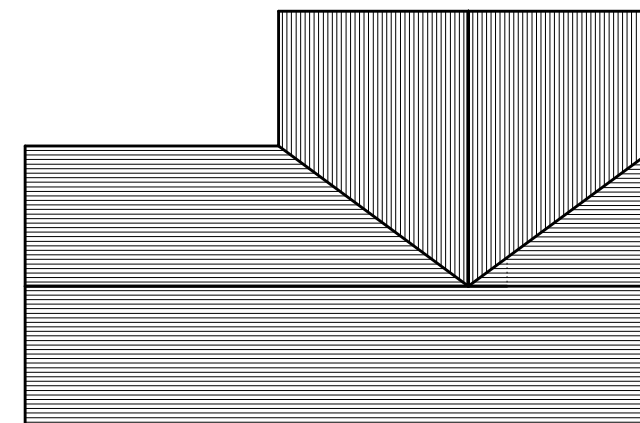

PROPOSED ROOF PLAN

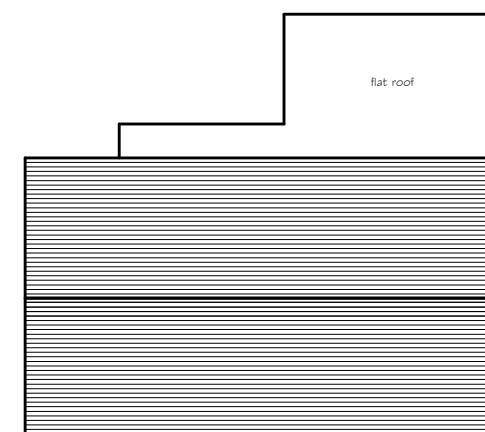

EXISTING ROOF PLAN

ROOF PLANS 1:200

revision B 22.06.22
parking area amended
to meet highways dept
requirements

revision A 12.05.22
parking plan amended

project title	proposed extension 68 Bryn Cattwg Cadaxton, Neath
drawing title	site plan & roof plan
drawing No	68 BC - 03 rev B
date	May 2022
scale	noted