



Superseded

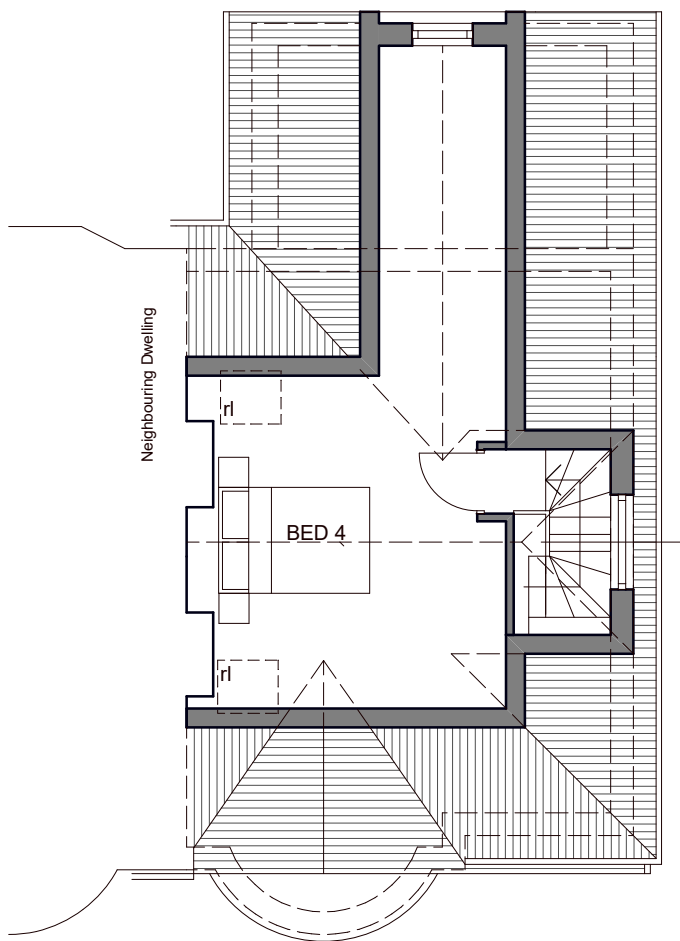

SECOND FLOOR PLAN

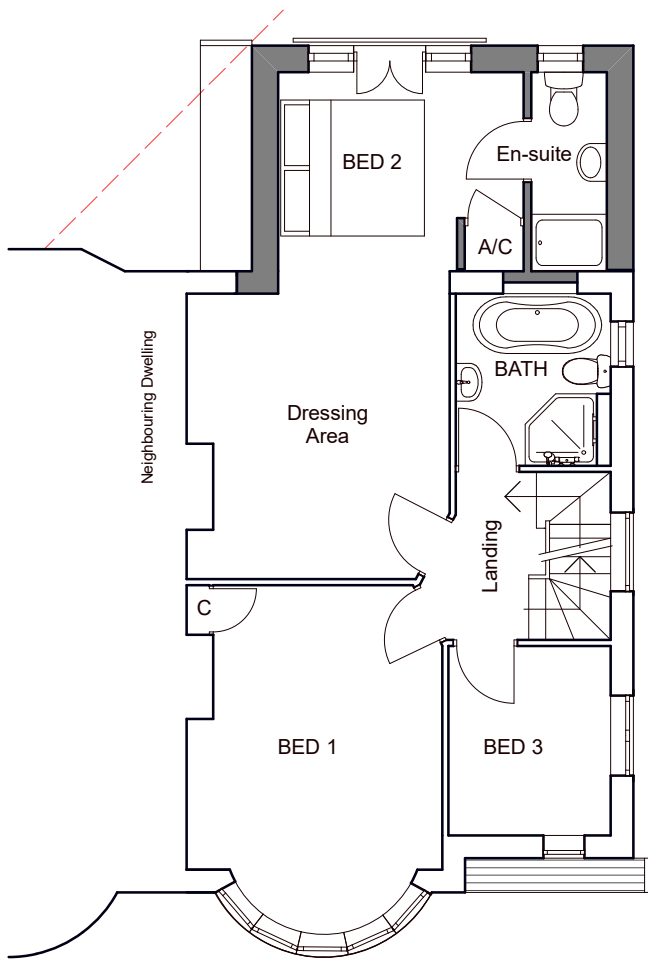

FIRST FLOOR PLAN

Scale 1 / 100 @ A3

0 1 2 3 4 5



FRONT ELEVATION



SIDE ELEVATION



REAR ELEVATION

PROPOSED EXTERNAL FINISHES
Roof - Rosemary tiles to match existing
Walls - Decorative render
Dormer walls - Tile hanging
Windows - Light oak PVCu
External doors - Light oak PVCu
Fascia & soffit boards - Light oak PVCu
Rainwater goods - light brown PVCu
Juliet balcony - Black metalwork
Roof light - Velux roof window

18, MAIN ROAD,
BRYNCOCH, NEATH
Mr & Mrs Mogford
**Scheme Design: Proposed
Floor Plans & Elevations**
Date: November 2021
Scale: 1:100 @ A3
Drawing Number: 2134-03B

