


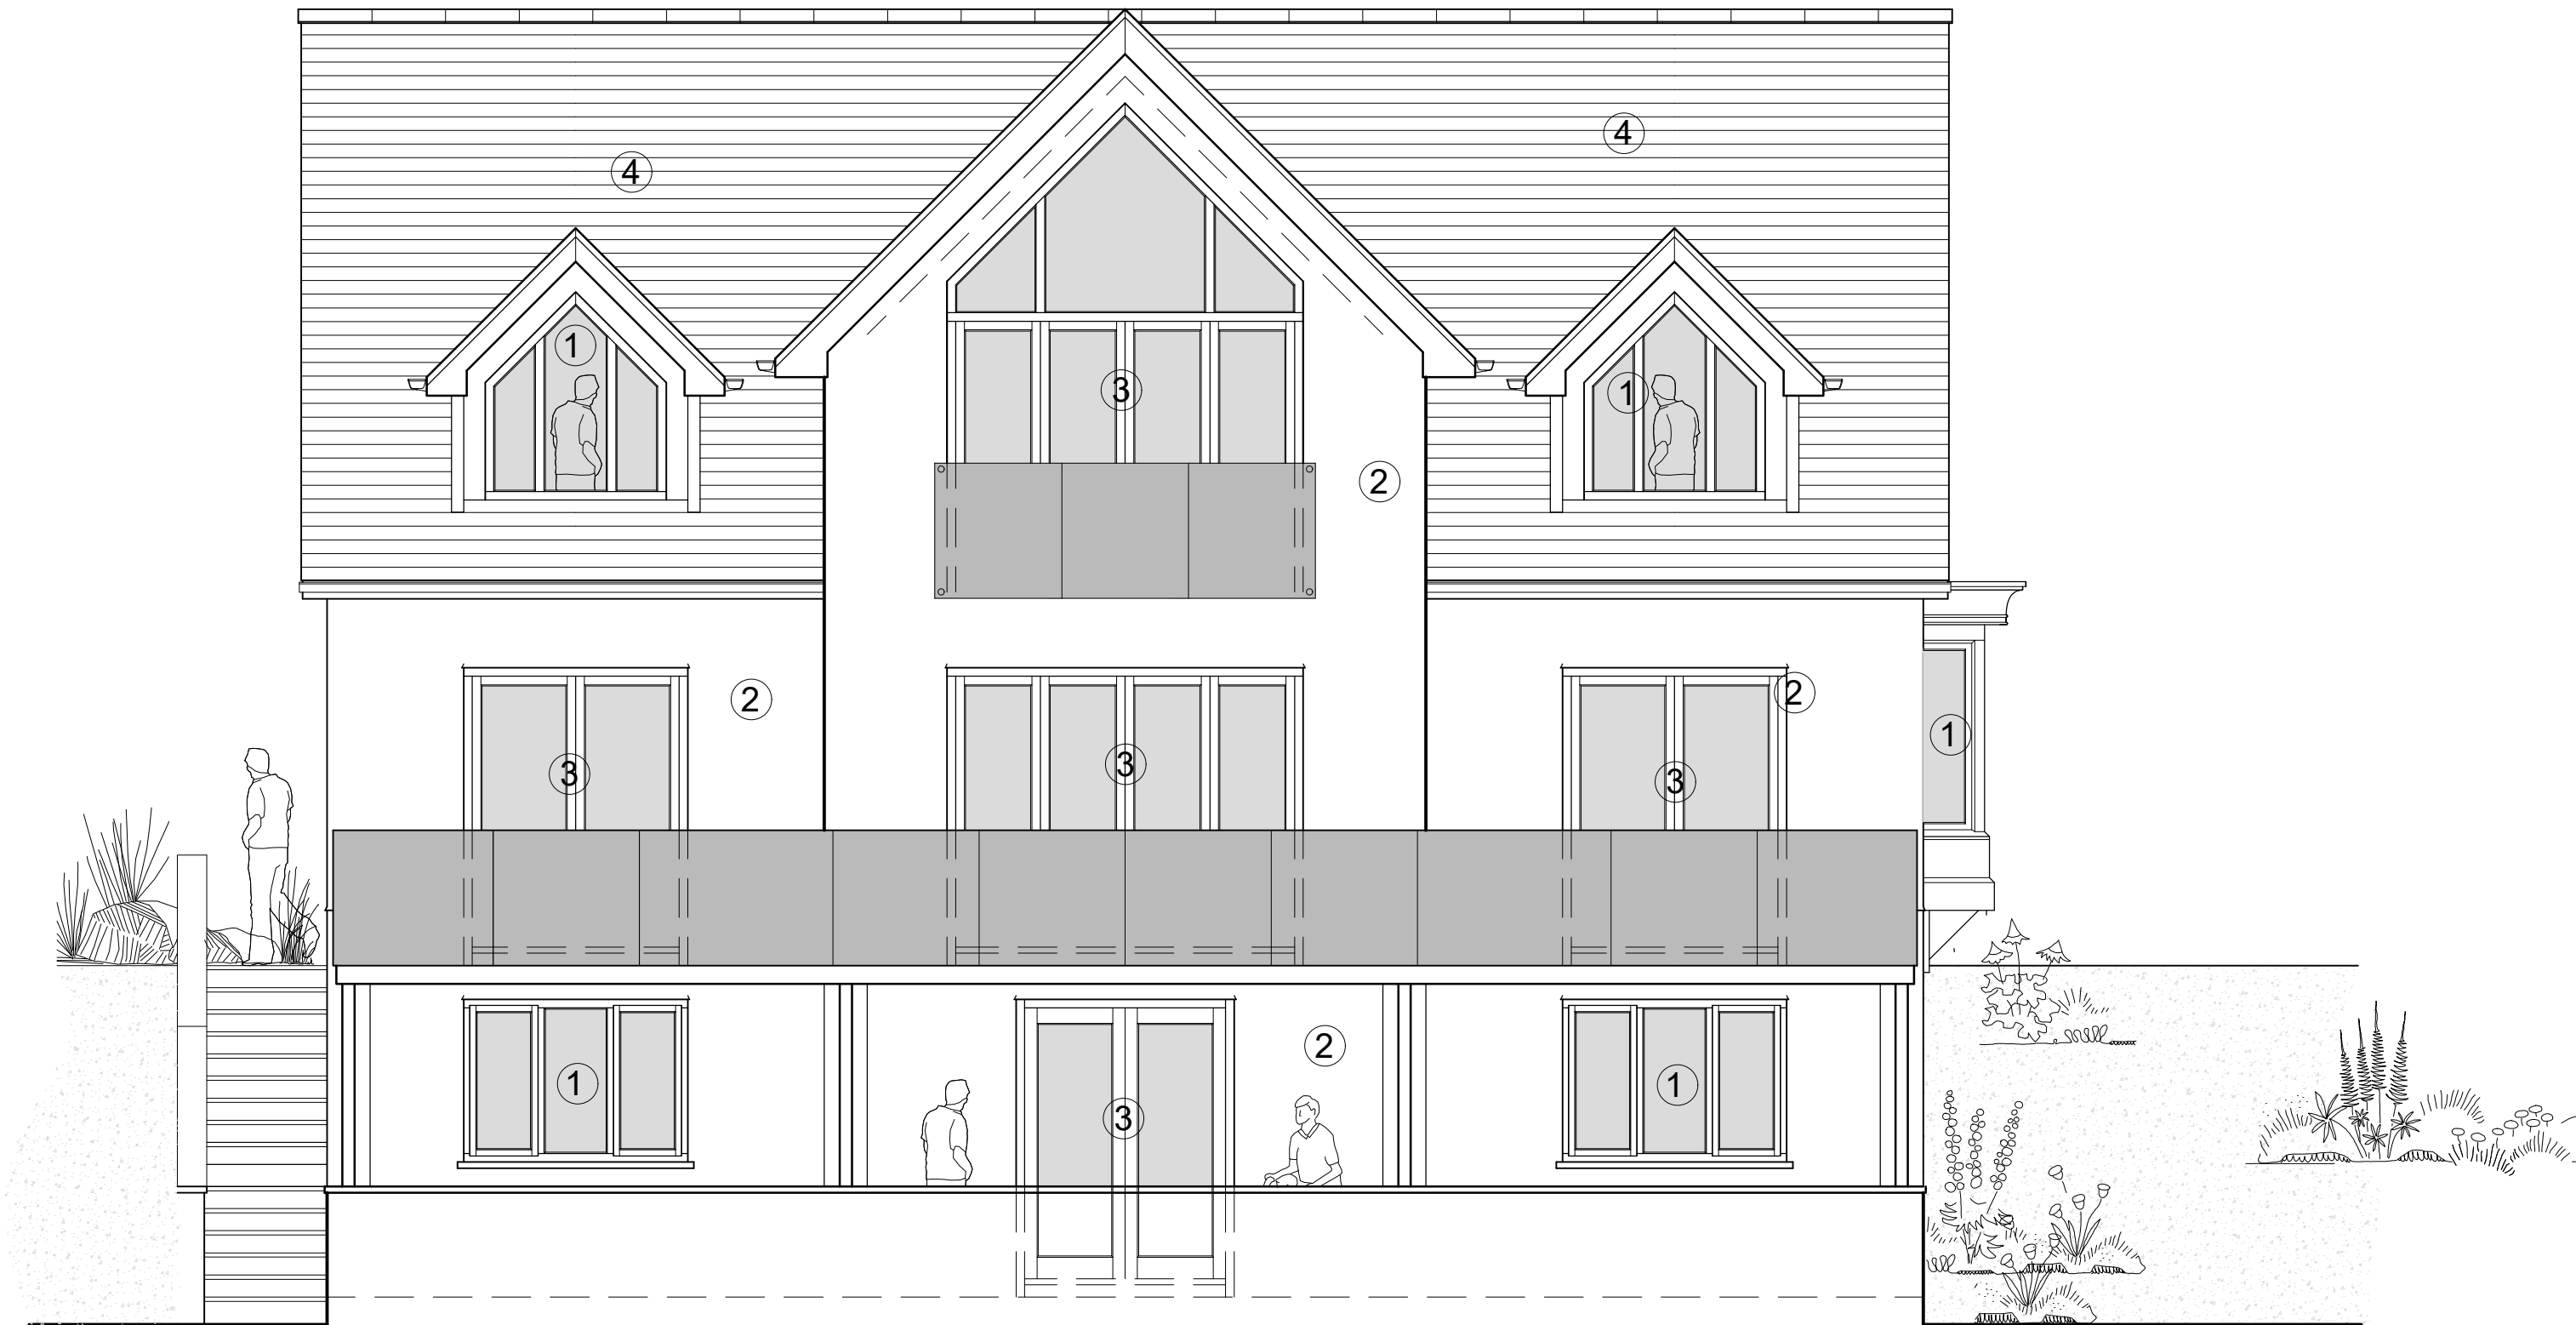

Proposed Rear Elevation
A2 @ 1:50

FINISHES KEY


- 1 - Window Frames - Dark Grey 'Anthracite' in uPVC/Aluminium finish.
- 2 - Smooth rendered walls with decorated finish.
- 3 - Doors to be Dark Grey - patio doors and bifold sliding doors to be aluminium.
- 4 - Roof - Eternit or similar cement fibre slate effect roofing slates and ridge tiles
- 5 - Dark grey natural slate plinth
- 6- Hung dark grey slate cladding to front elevation

Dark grey UPVC fascia/soffit, downpipes and gutters



SQFT
Basement - 560sqft
Ground Floor - 1500sqft
First Floor - 1120sqft
Total - 3180sqft

JOB: Forest Lodge - Site 1		CLIENT: Forest Lodge Lane Developments Ltd	
ADDRESS: Forest Lodge Lane, Forest Lodge, Port Talbot			
TITLE: PLOTS 3 & 4 PR REAR (NORTH) ELEVATION			
SYSTEM No: AG/1429-22A	DATE: 13.06.22	DRW-No.	Rev
JOB No: 1429-22	Checked by:	P15	
SCALES: A2@1:50/A4@1:100	DRAWN BY: M.Bailey		
REVISIONS DESCRIPTION:			

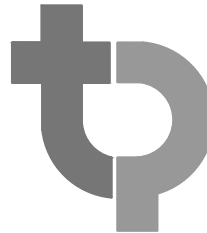

Thomas Parry Design Partnership
The Old Sketty Coach House,
21 Gower Road, Sketty
Swansea, SA2 9BX
t: 01792 290755
e: design@thomasperry.co.uk
w: www.thomasperry.co.uk

© COPYRIGHT THOMAS PARRY DESIGN PARTNERSHIP