


Red line shows extent and locations of footpaths to meet adoptable standards as per detail on drawing P17.
Approx 900sqM of paving.



LED Bollard lights to be set out equally between 10 and 17 linear metres apart as agreed with the LPA.
Ref: TRT Lighting VIA Powerset bollard lights in Black finish.

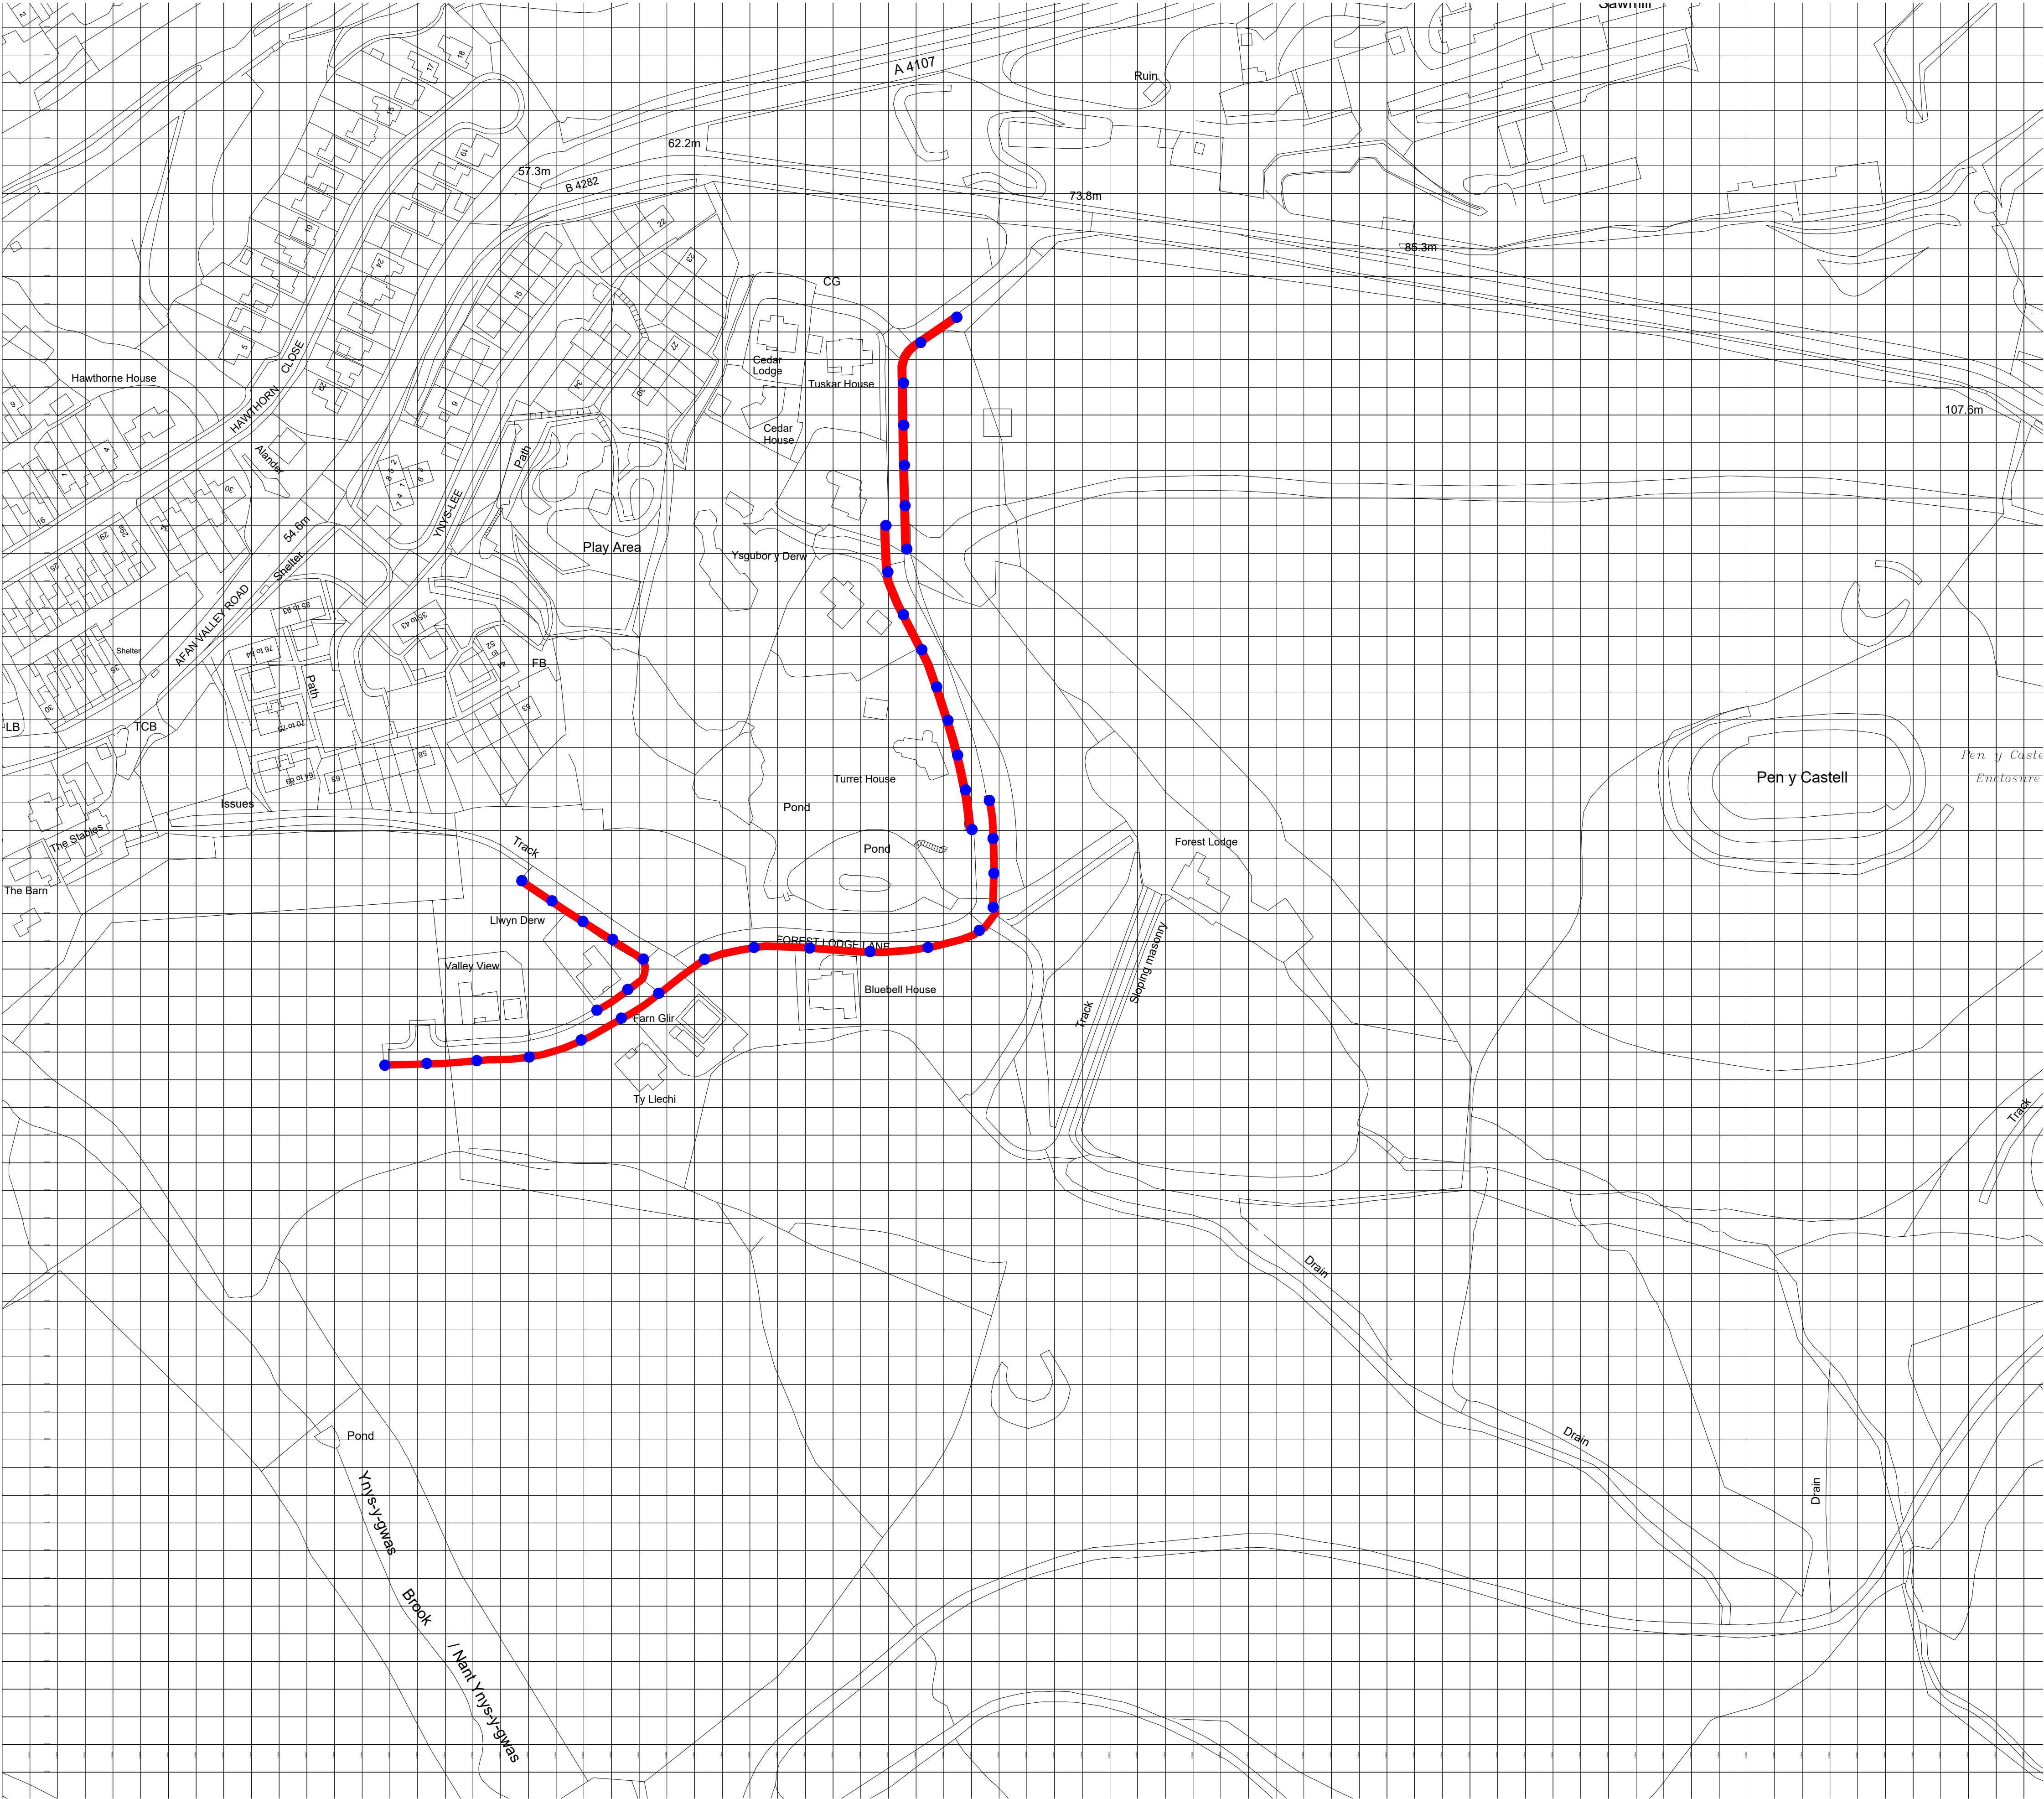

SITE PLAN SHOWING FOOTPATHS
scale 1:1250 @ A1

JOB: Forest Lodge - Site 1
ADDRESS: Forest Lodge Lane, Forest Lodge, Port Talbot

CLIENT: Forest Lodge Lane Developments Ltd


TITLE: SITE PLAN SHOWING FOOTPATHS

SYSTEM No: AG1429-22A
DATE: 13.06.22
JOB No: 1429-22
SCALES: A1@1:1250
DRAWN BY: M.Bailey

DRW-No: Rev
P18 /

REVISIONS DESCRIPTION:

ALL DIMENSIONS TO BE CHECKED ON SITE. Contractor to check and verify all building and site dimensions. The contractor is to comply in all respects with the current Building Regulations whether specifically stated on this drawing or not. This drawing must be read and checked against any other specialist drawing provided.

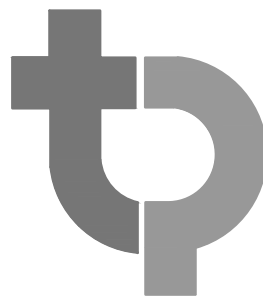

Thomas Parry Design Partnership
The Old Sketty Coach House,
21 Gower Road, Sketty
Swansea, SA2 9BX
t: 01792 290755
e: design@thomasperry.co.uk
w: www.thomasperry.co.uk