




SURVEY STATIONS			
Name	Easting	Northing	Height
SN01	278367.375	191647.301	86.280
SN02	278374.728	191647.375	85.819
SN03	278387.088	191648.623	85.022
SN04	278368.642	191652.287	86.110
SN05	278390.712	191655.555	84.783

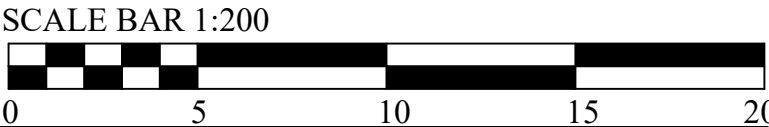

GP HADEN & Associates ENGINEERS & SURVEYORS Keepers Cottage, Clyne Woods, Swansea SA3 5BD Tel: 01792 401401 / 403333 Email: info@gphadenandassociates.com	Client -	Drawing Title Proposed Site Plan	Scale 1:200	Rev: B. 21.09.2021- External Works amended, house doors changed
	Job Title Proposed detached house, Plot 29, Forest Lodge Lane, Cwmavon, PORT TALBOT, SA13 2RX		Date 03-05-2021	
			Drg. No. 1186-P13	