




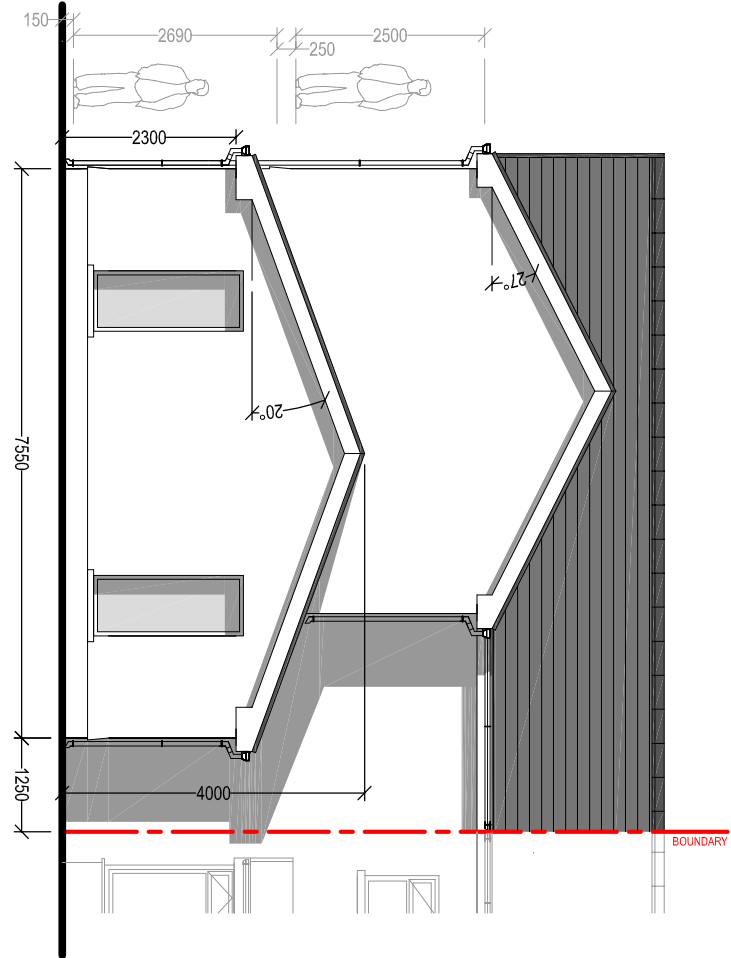


PROPOSED REAR ELEVATION
Scale 1:100

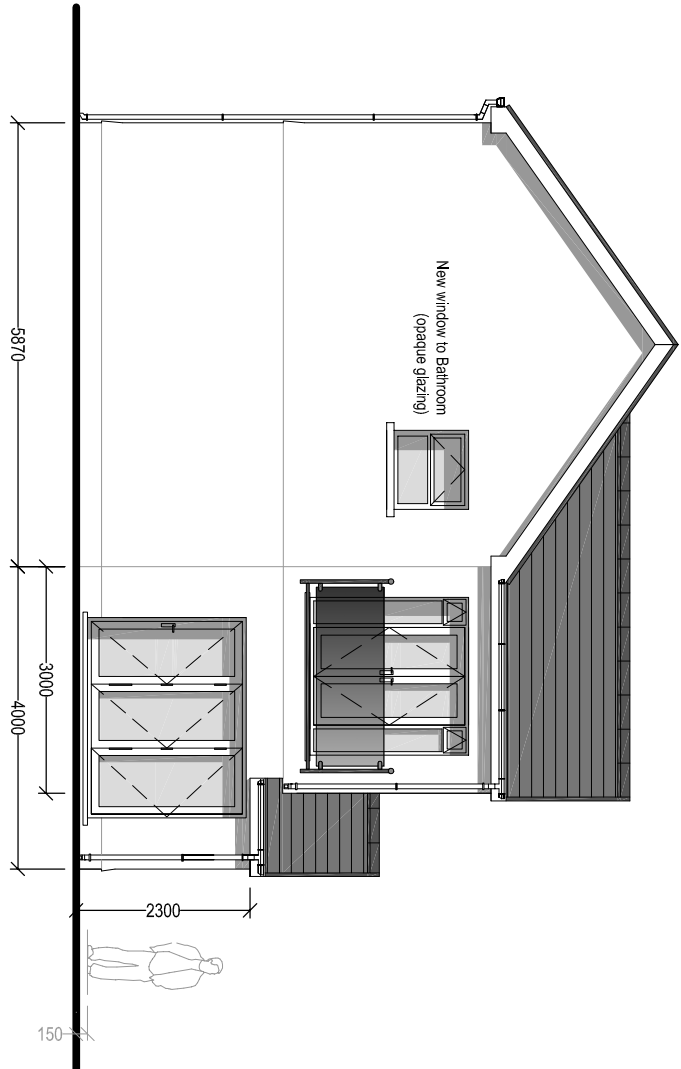


PROPOSED SIDE ELEVATION
Scale 1:100

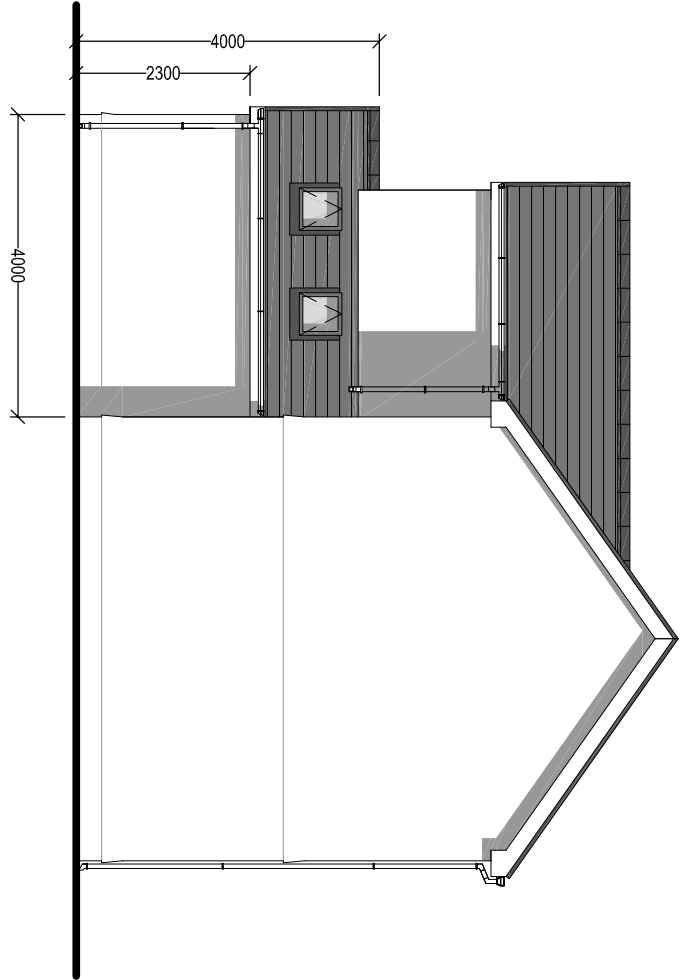

PROPOSED SIDE ELEVATION
Scale 1:100

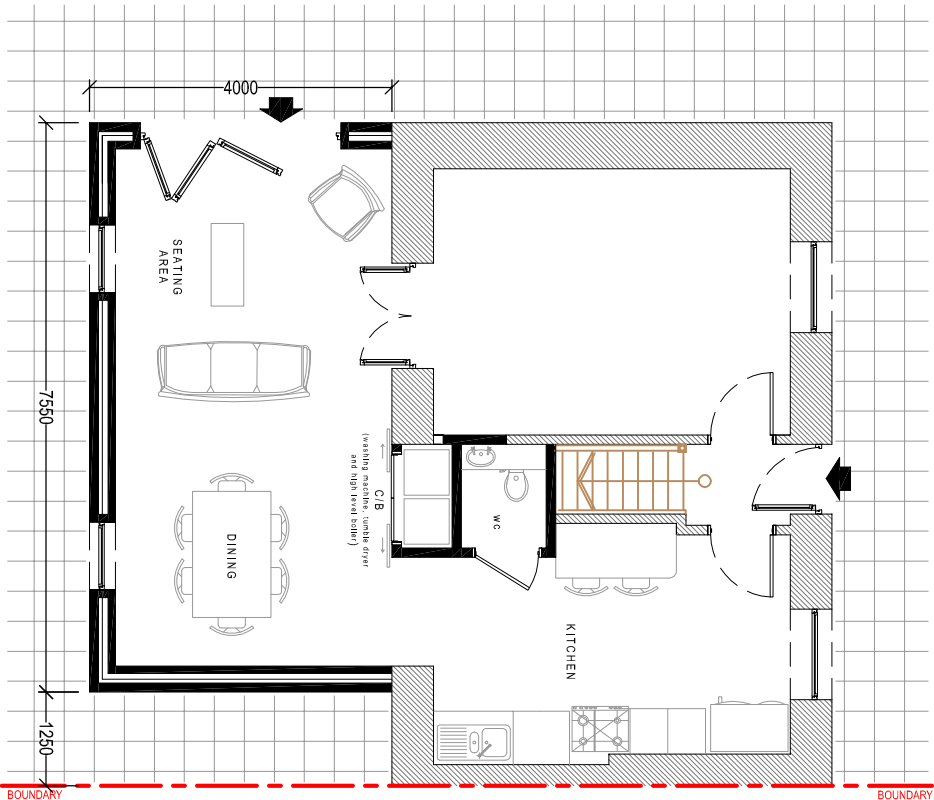

PROPOSED GROUND FLOOR PLAN
Scale 1:100

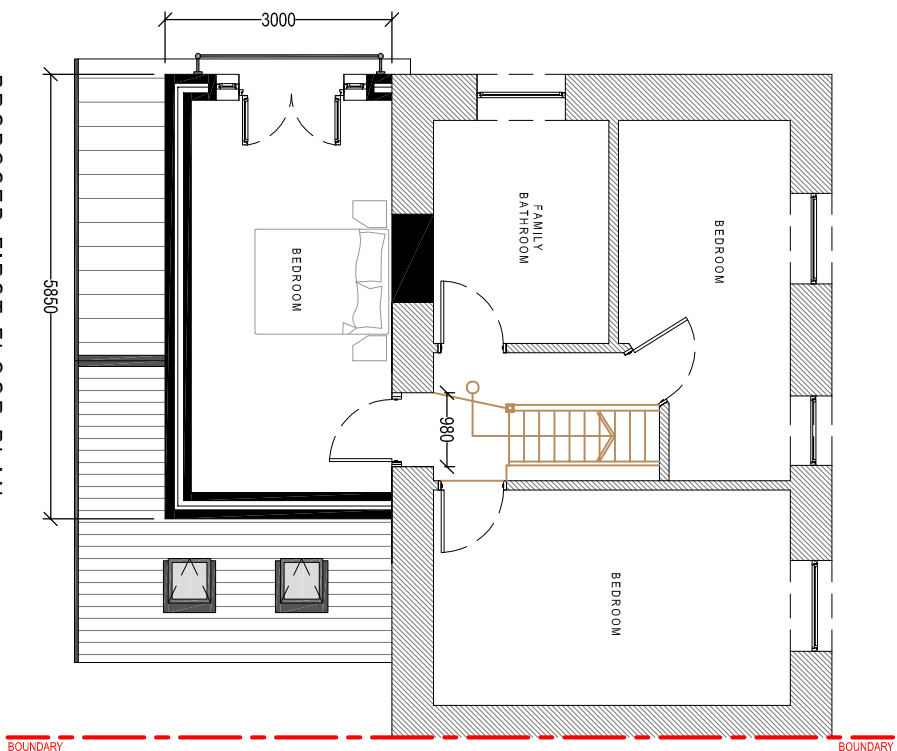

PROPOSED FIRST FLOOR PLAN
Scale 1:100

PROPOSED SURFACE MATERIAL FINISHES:

WHITE uPVC rainwater goods and weatherboarding.
WHITE uPVC double glazed windows and doors.
RENDERED MASONRY to all Elevations
TILED PICHED ROOF to both extensions - (Marley Modern or similar)

Client:

Mr. & Mrs. A. Jones
23 Walters Road
Cwmlynnell
SA9 2FH

Project Title:

PROPOSED PART DOUBLE STOREY
/ PART SINGLE STOREY
REAR EXTENSIONS

General Notes:

1. Do not scale from this drawing, take figured dimensions only.
2. Dimensions are given in millimetres unless otherwise stated.

Drawing Issue:

PLANNING

Drawing Title:

PROPOSED ELEVATIONS & FLOOR PLANS

Drawing No:

004

Revision:

A

Date:

25-01-2022

Revised:

28-06-2022

Scale(s):

1:100

Paper Size:

A2



Cwm Planning & Design Ltd.
(architectural and Draughting Services)