



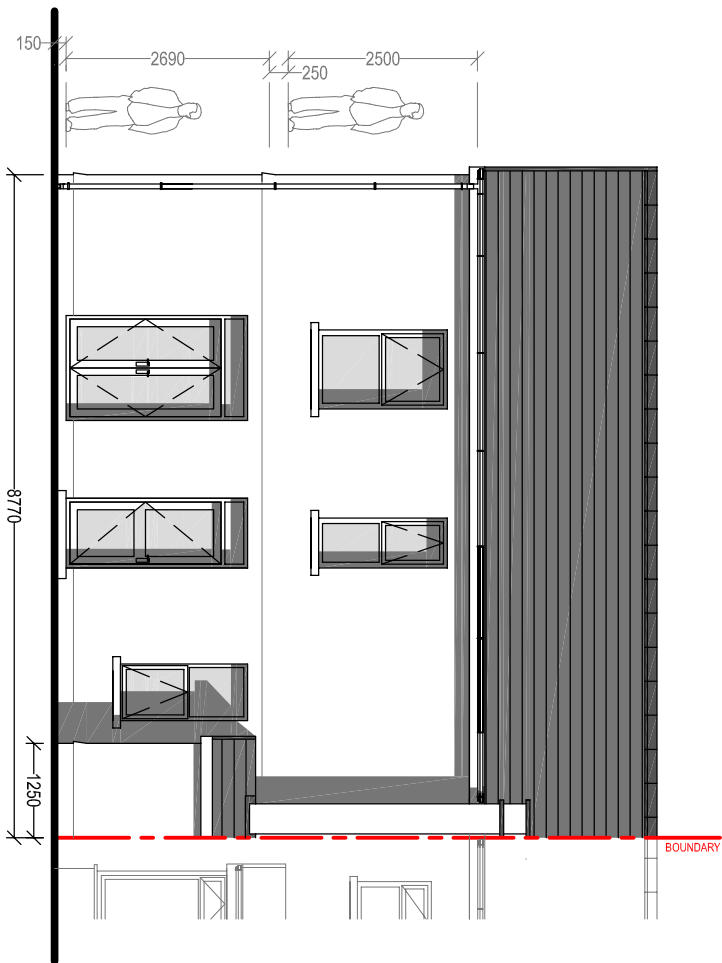


EXISTING REAR ELEVATION

Scale 1:100

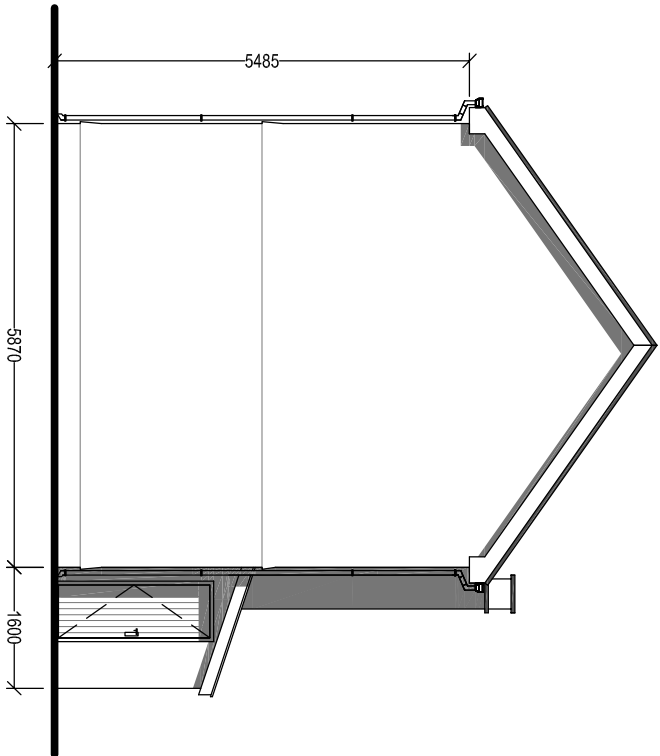


EXISTING SIDE ELEVATION

Scale 1:100

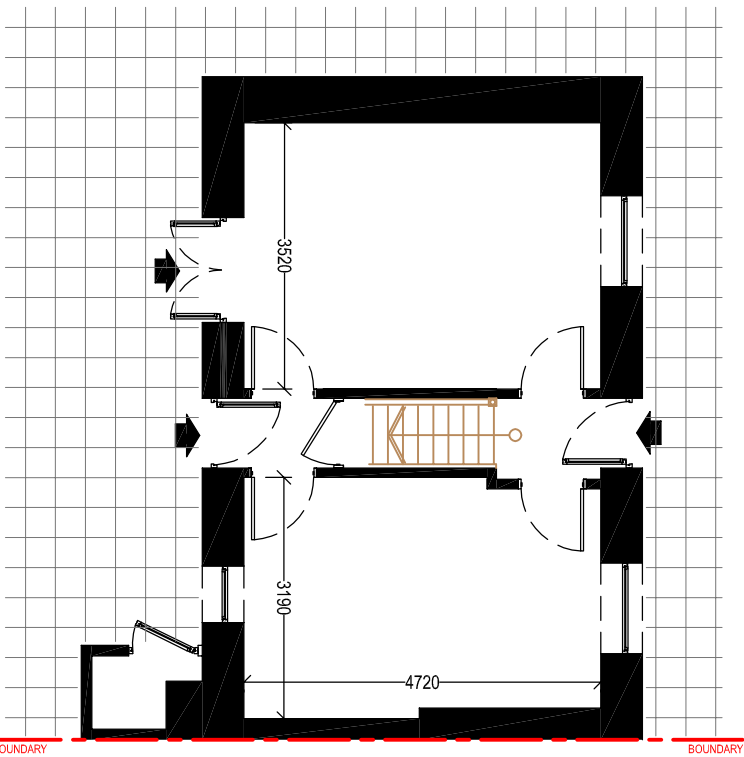

EXISTING GROUND FLOOR PLAN

Scale 1:100

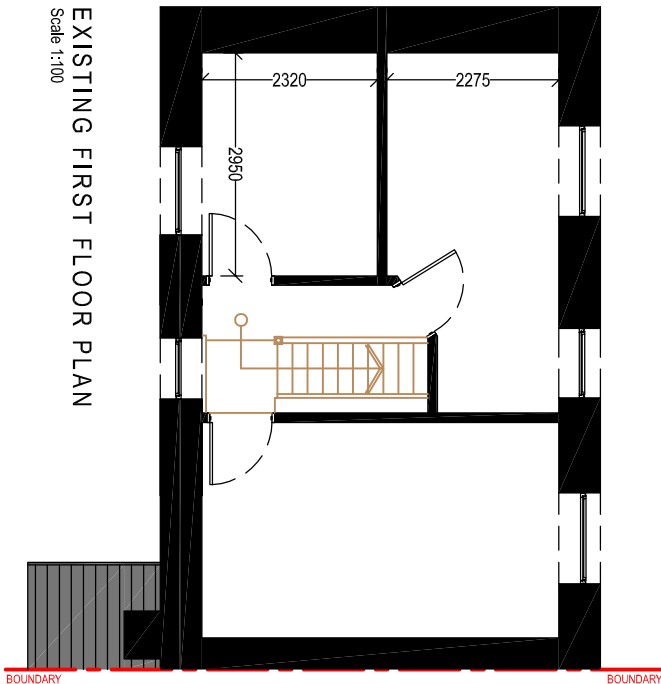

EXISTING FIRST FLOOR PLAN

Scale 1:100

Client:

Mr. & Mrs. A. Jones
23 Walters Road
Cwmilynnell
SA9 2FH

Project Title:

PROPOSED PART DOUBLE STOREY
/ PART SINGLE STOREY
REAR EXTENSIONS

General Notes:

1. Do not scale from this drawing, take figured dimensions only.
2. Dimensions are in millimetres unless otherwise stated.

Drawing Issue:

PLANNING

Drawing Title:

EXISTING ELEVATIONS & FLOOR PLANS

Drawing No: 003

Revision:

Date: 25-01-2022

Revised:

Scale(s): 1:100

Paper Size: A3



Cwm Planning & Design Ltd.
(architectural and Draughting Services)