



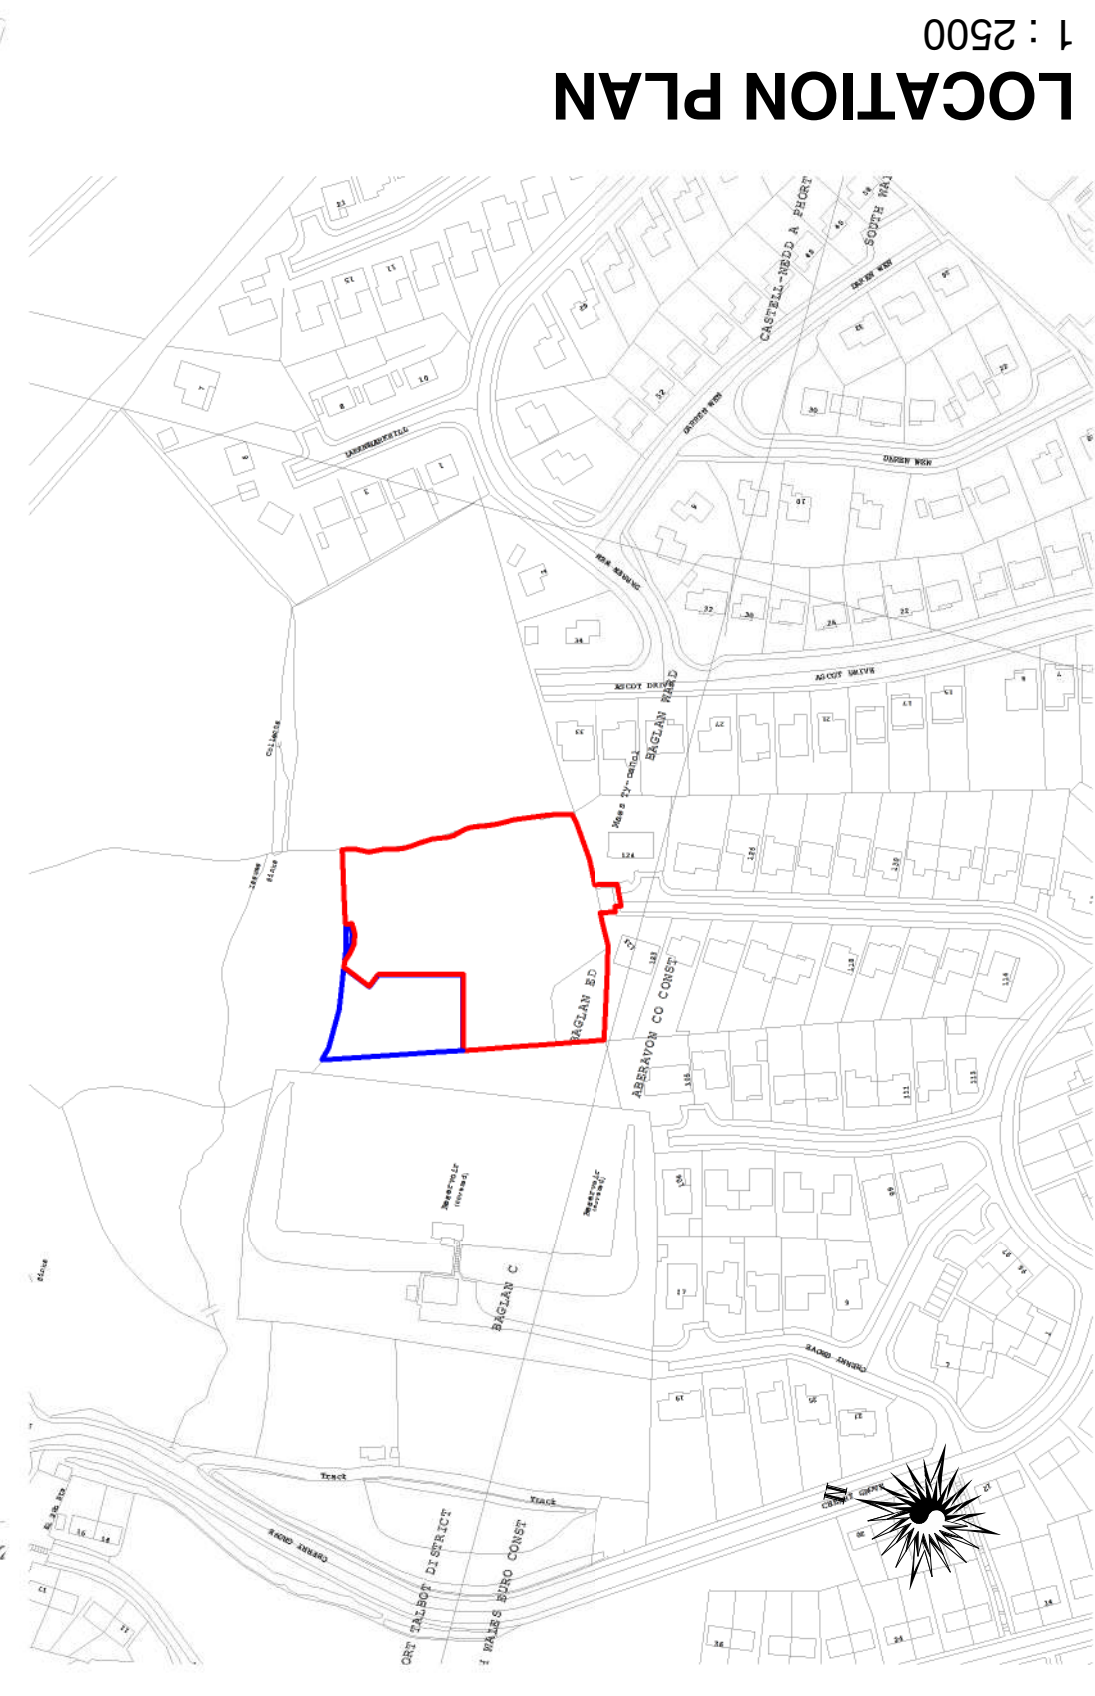

LOCATION PLAN
1 : 2500

1 : 2500

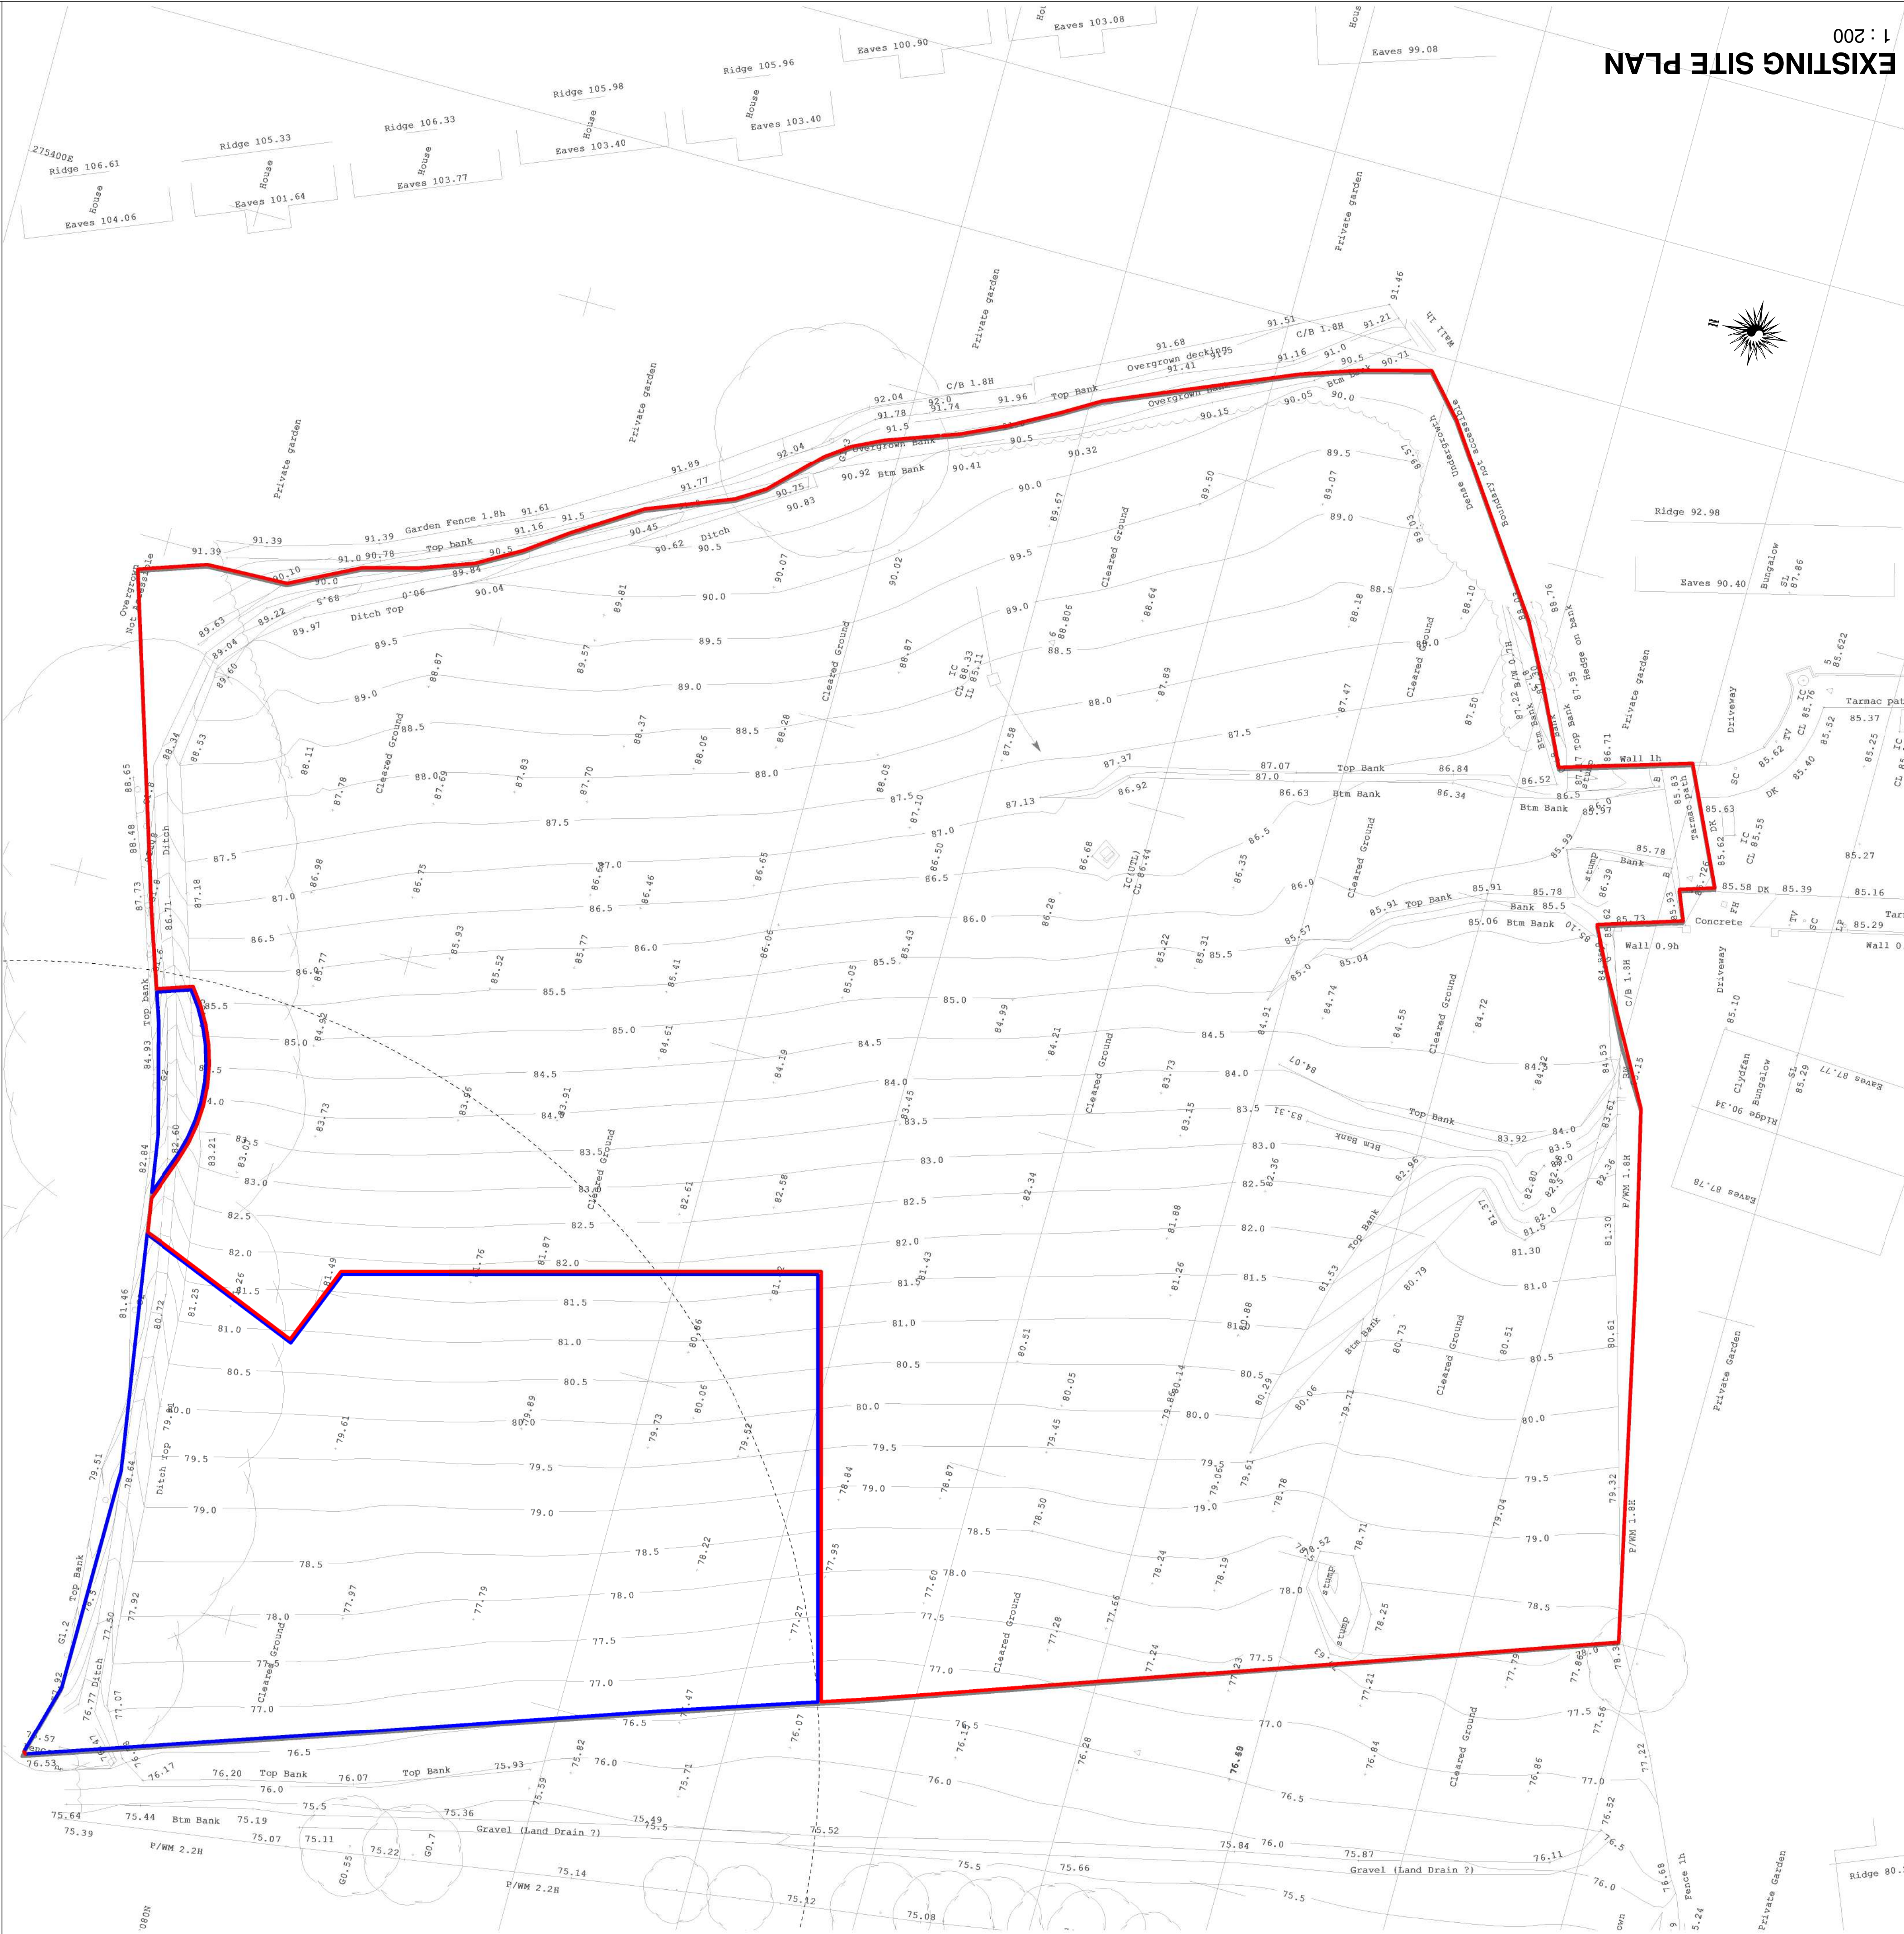

EXISTING SITE PLAN

1 : 200

i.m. Design Studio

27 Park Avenue,
Skewen, SA106RU

Chartered Institute of
Architectural Technologists
Registered Practice



PROJECT

Maes Ty Canal,
Baglan, Port Talbot

371

LOCATION AND SITE PLANS

CLIENT

AWN BY	CHECKED BY	CHECKER	DATE
M			15/01/22
DATE (@ A1)		PROJECT NUMBER	
S indicated		Project Number	
DRAWING NUMBER		REV	
10 - A104		B	

[illegible]

ATU

d

PLANNING

U

27 Park Avenue,
Skewen, SA106RU

Chartered Institute of
Architectural Technology
Registered Practice

27 Park Avenue,
Skewen, SA106RU

ROYE

2

Maes Ty Canal,