




FRONT VIEW




REAR VIEW 1



REAR VIEW 2

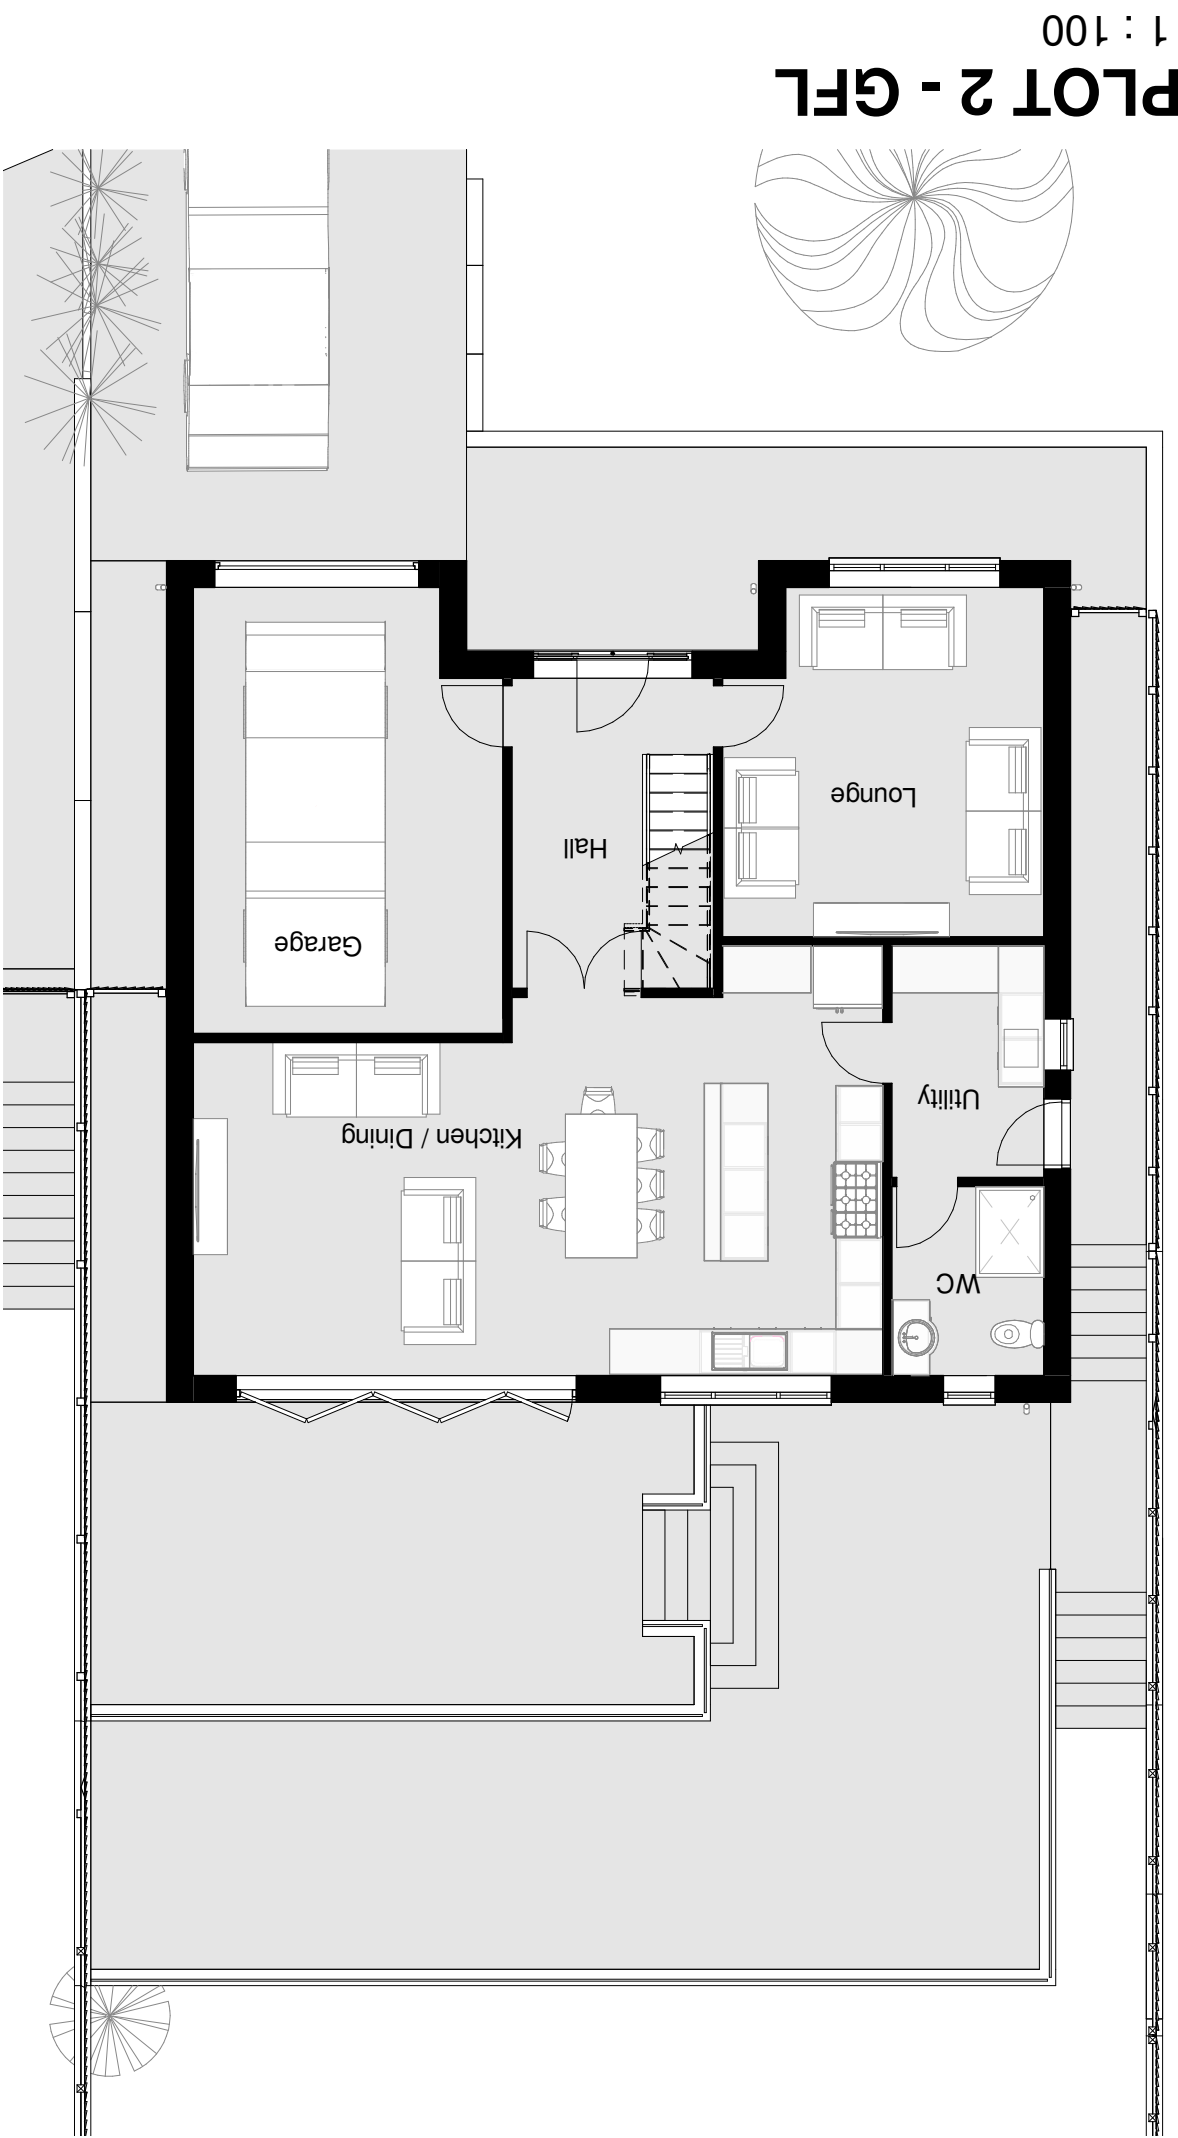

PLOT 2 - GFL
1 : 100

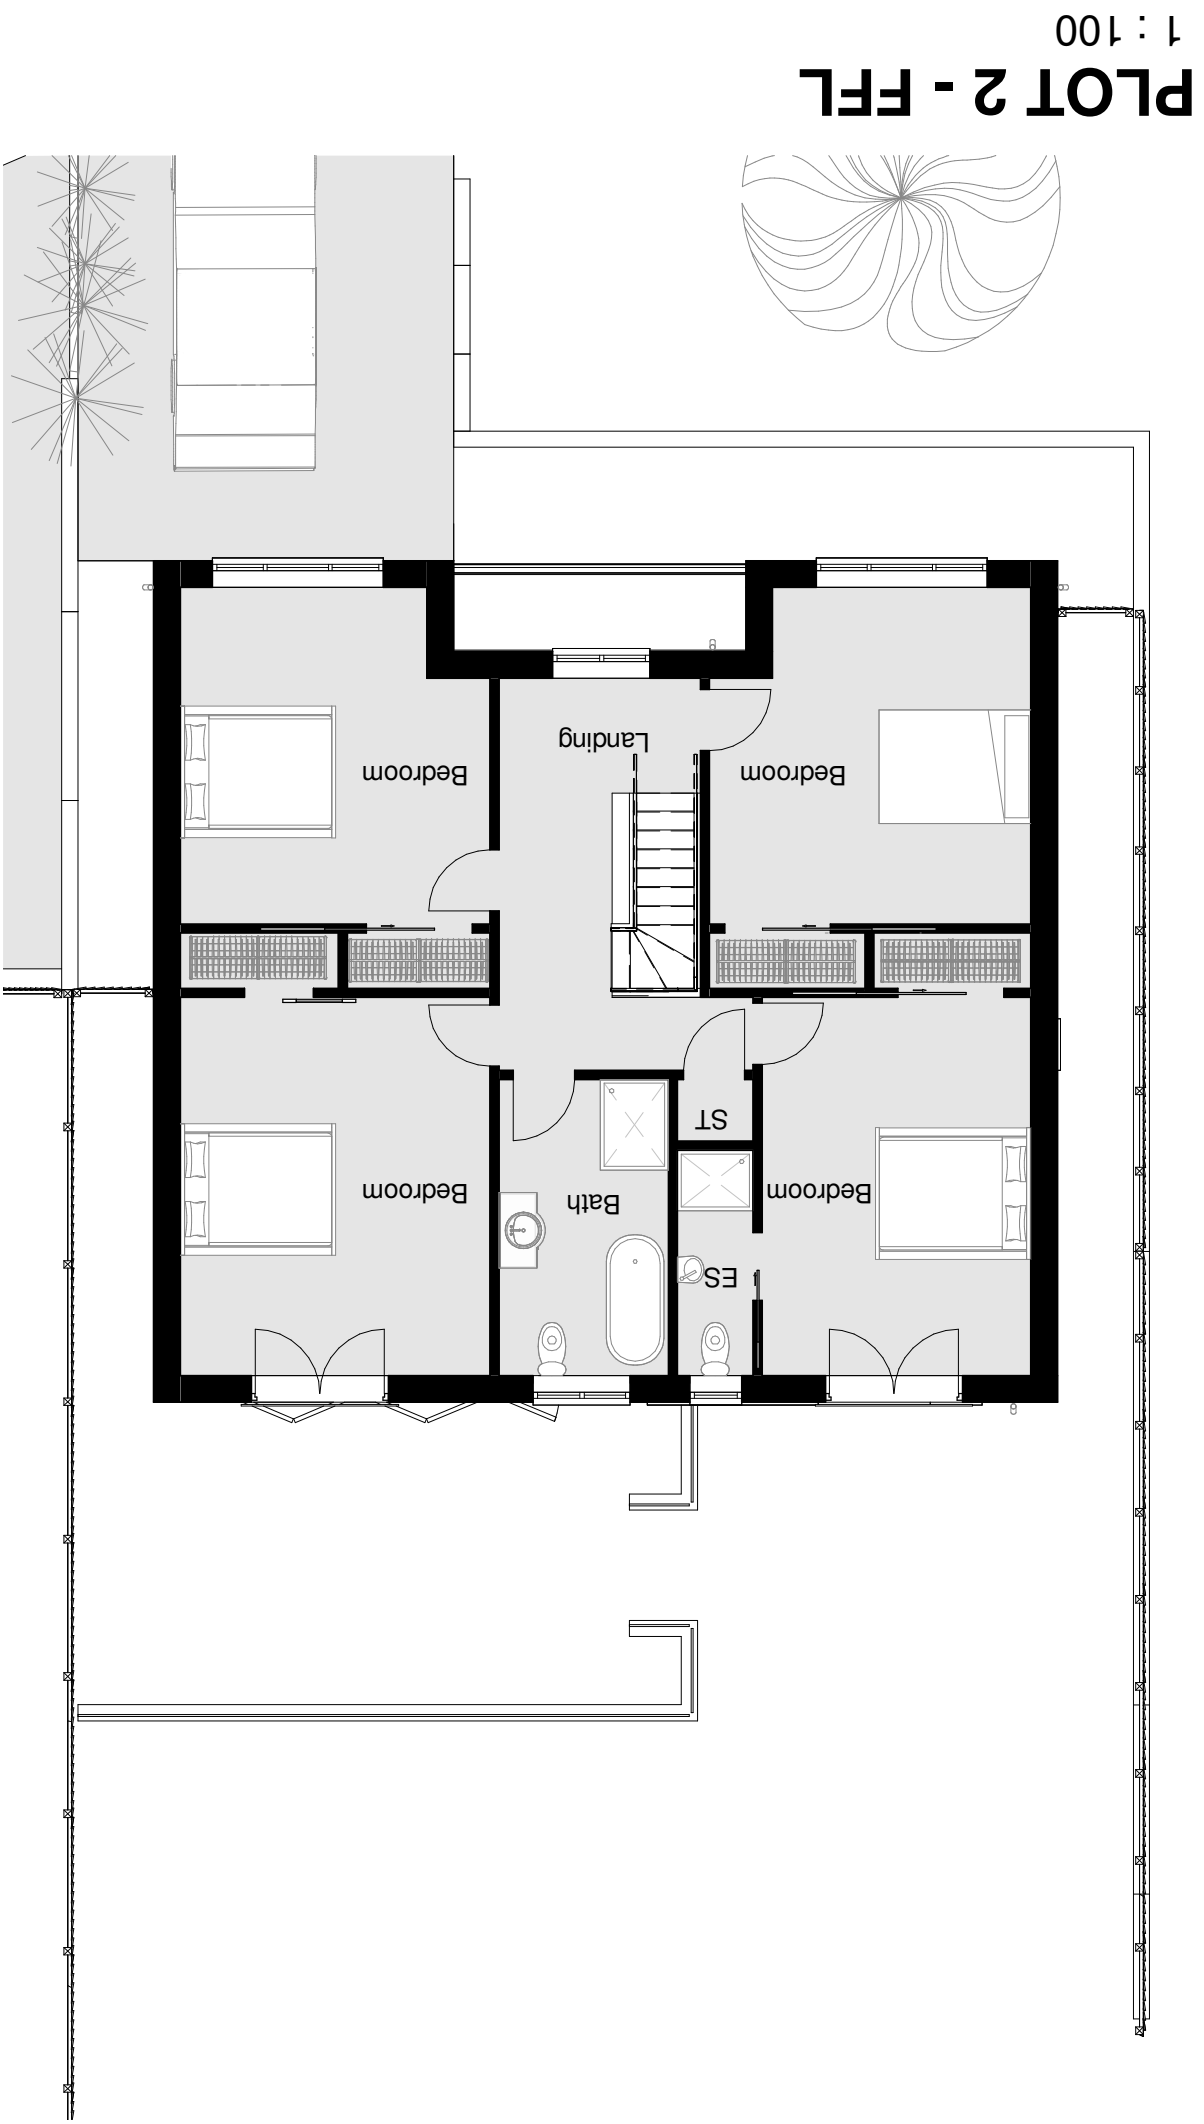


PLOT 2 - FFL
1 : 100

FRONT ELEVATION
1 : 200




LEFT ELEVATION
1 : 200

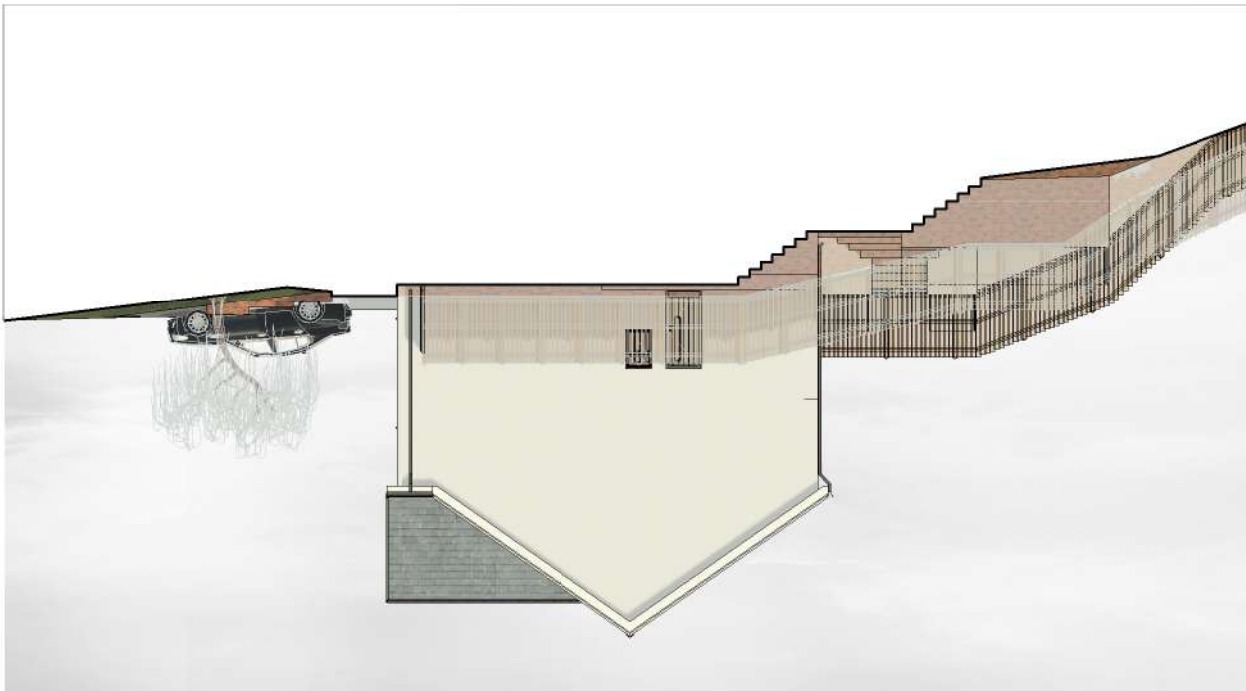

REAR ELEVATION
1 : 200



RIGHT ELEVATION
1 : 200

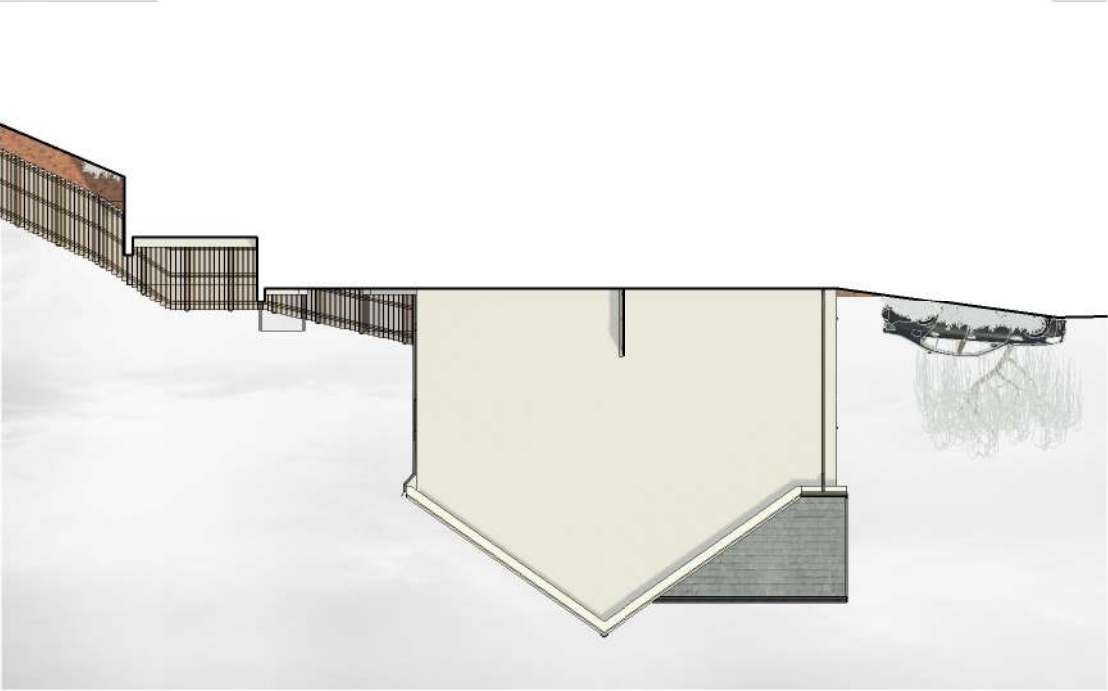

DRAWING NUMBER		PL2 - A141		REV		B	
SCALE (@ A1)		As indicated		PROJECT NUMBER		Project Number	
DRAWN BY		CHECKED BY		DATE		14/12/21	
JM							