


FRONT VIEW



1 : 100

PLOT 7 - LGFL

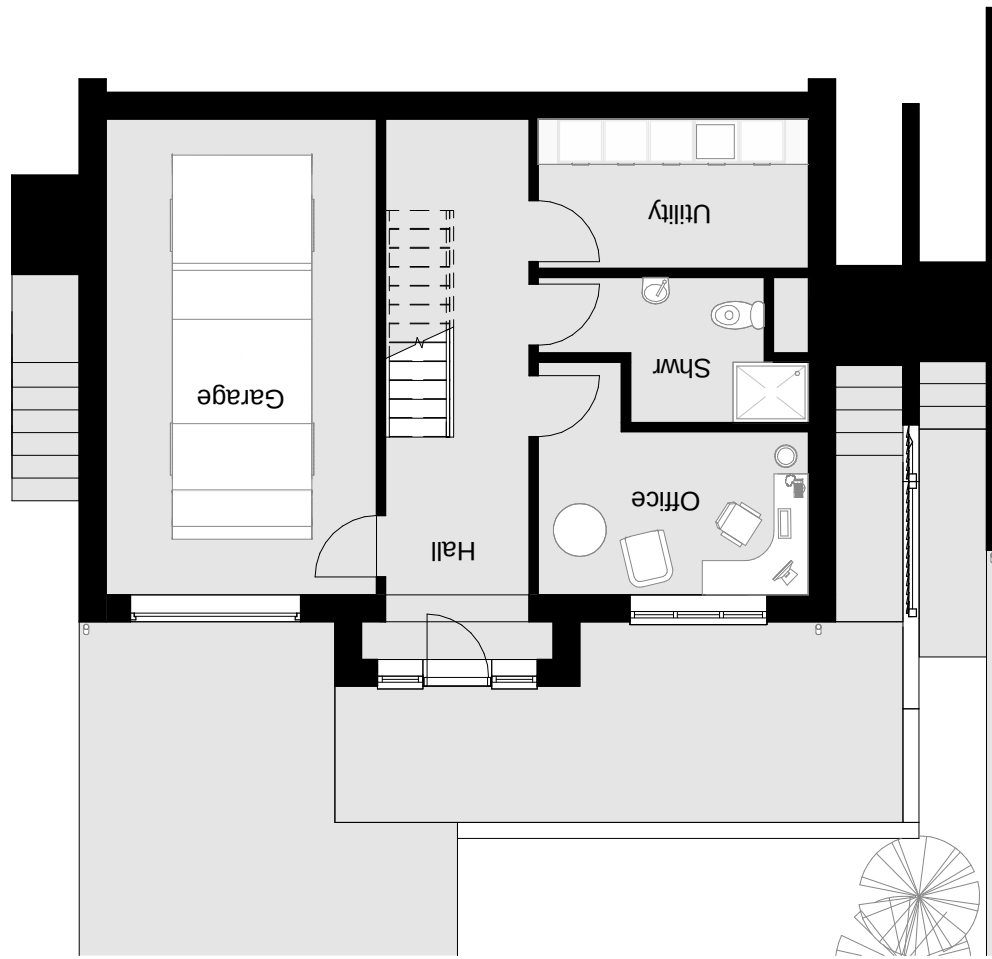


1 : 200

FRONT ELEVATION



1 : 200

LEFT ELEVATION

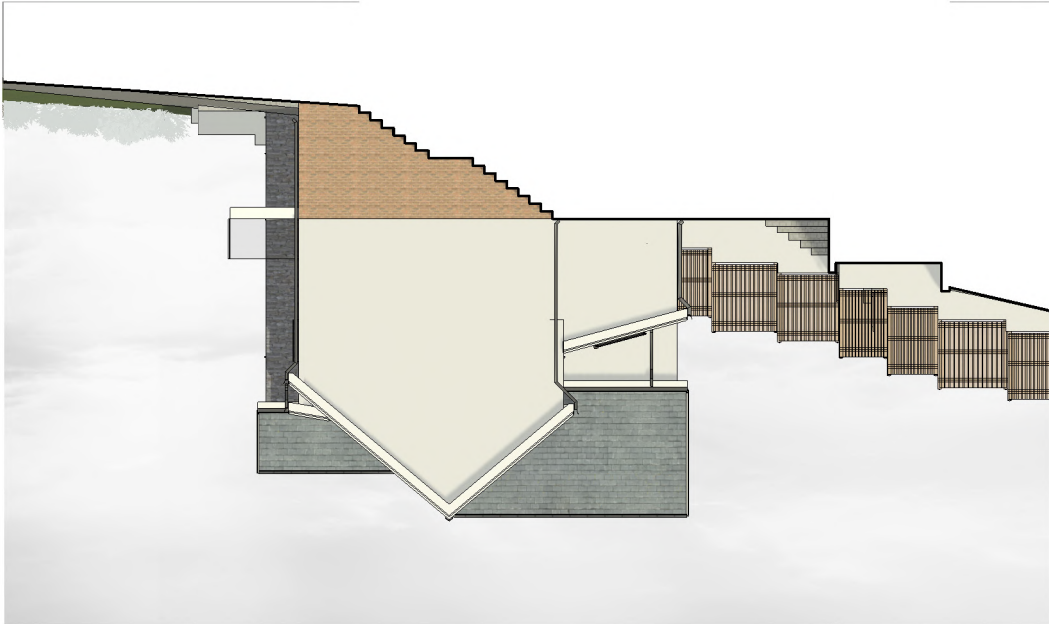


1 : 200

REAR ELEVATION




REAR VIEW 1

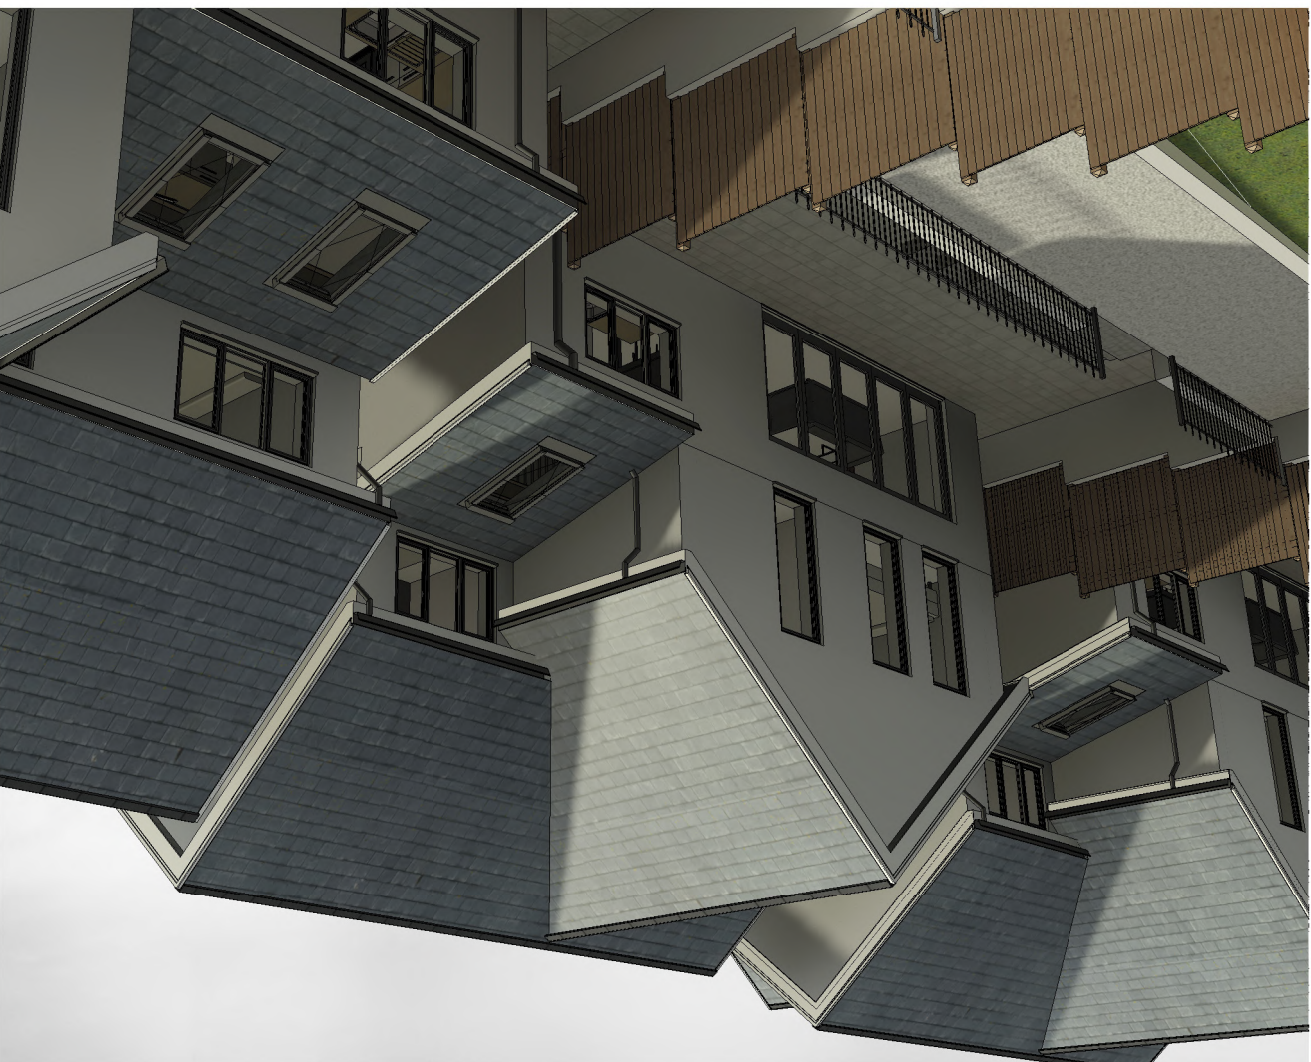


1 : 100

PLOT 7 - FFL

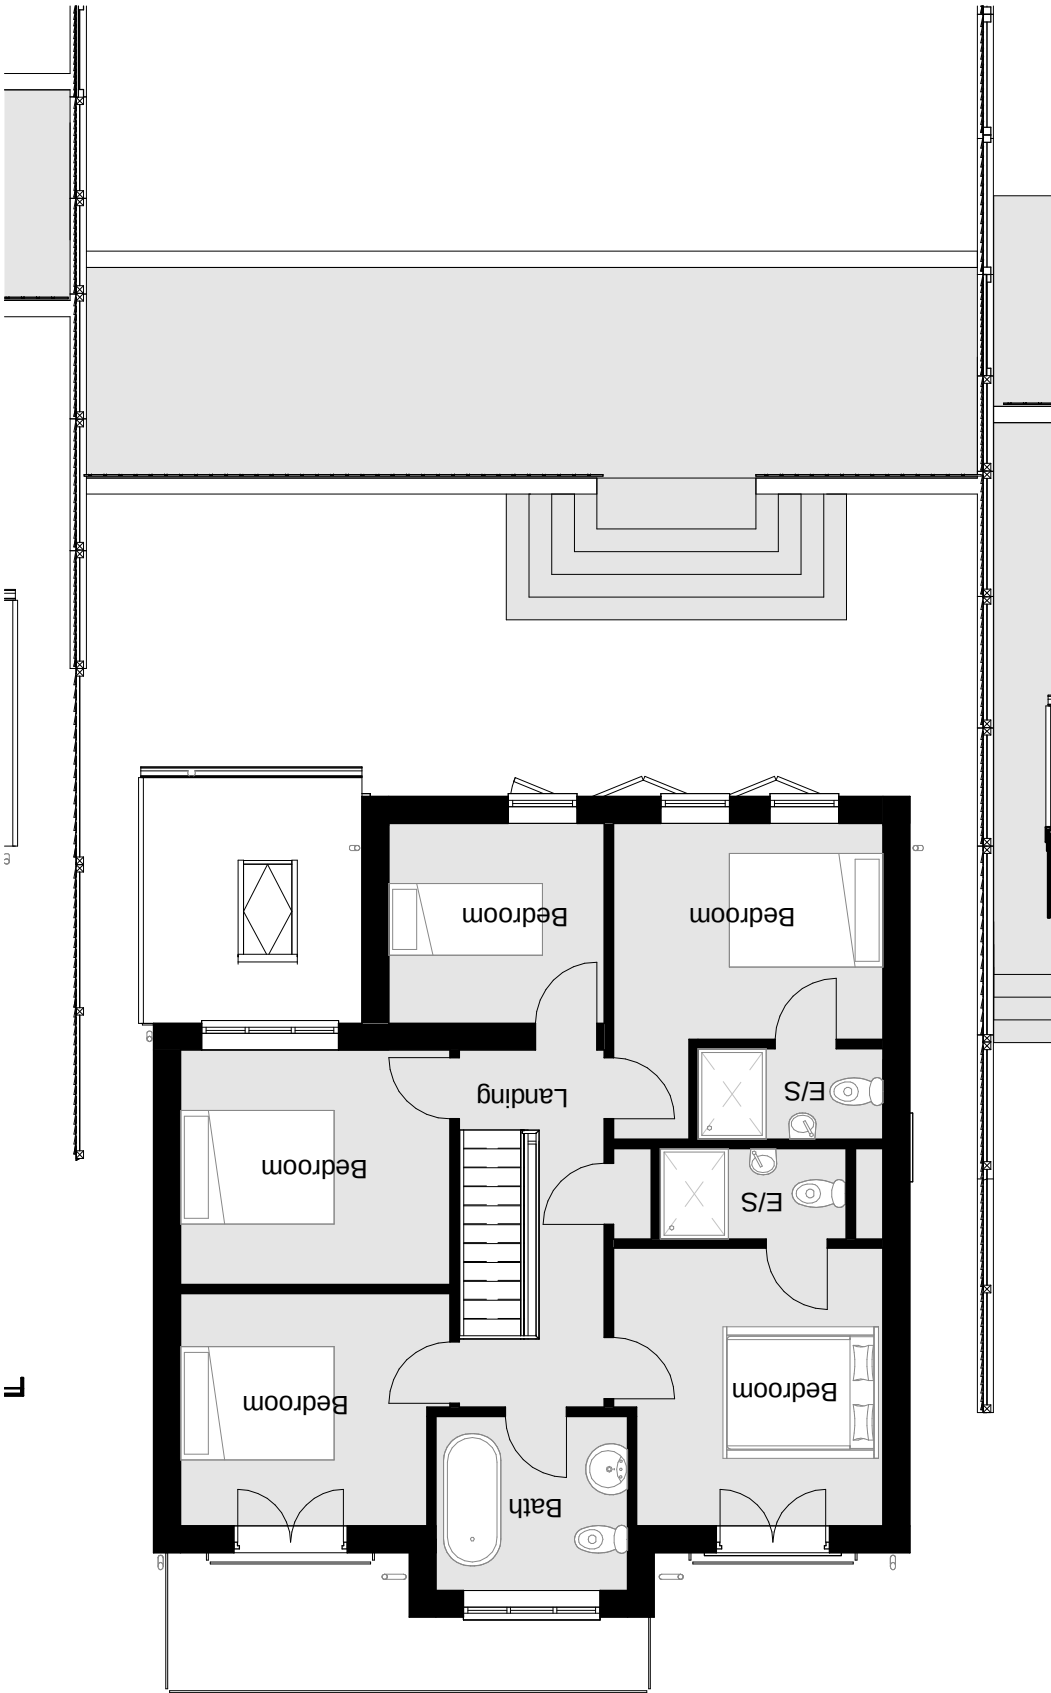


1 : 200

RIGHT ELEVATION

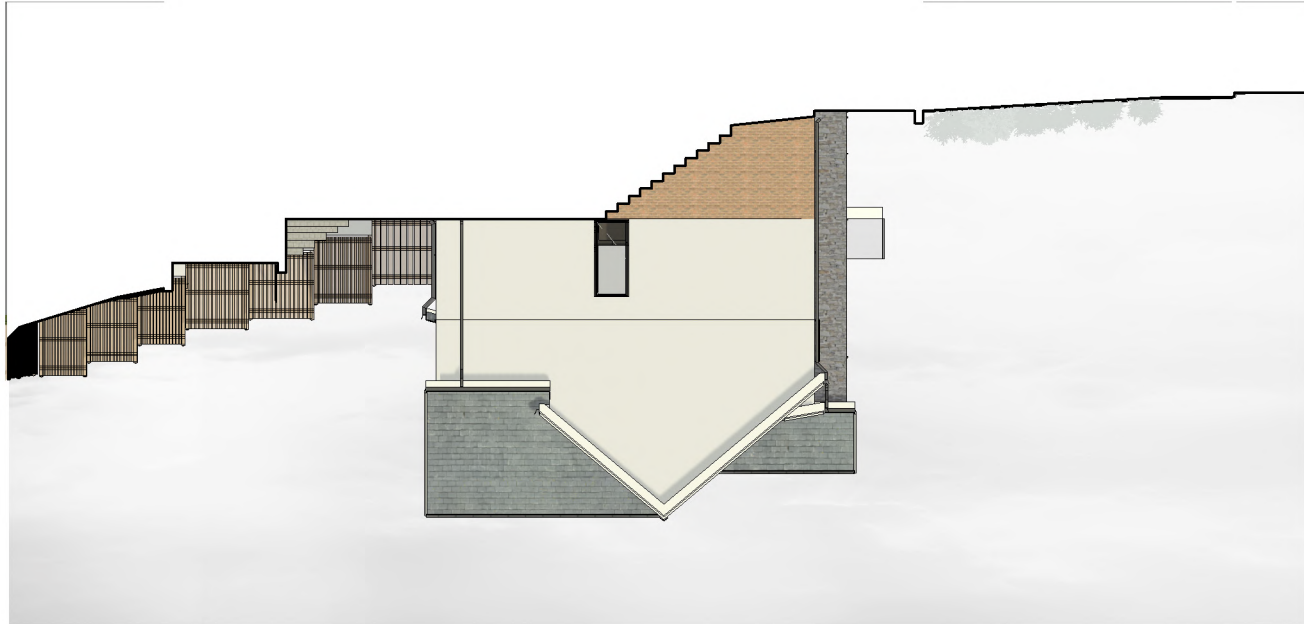

DRAWING NUMBER		PL7 - A141	
SCALE (@ A1)		As indicated	
DRAWN BY		JM	
CHECKED BY		-	
DATE		28/12/21	
PROJECT NUMBER		Project Number	
REV		A	

CLIENT		-	
PROJECT		Maes Ty Canol, Baglan, Port Talbot	
TITLE		PLOT 7 - MAES TY CANOL	

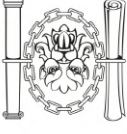			
i.m. Design Studio		27 Park Avenue, Skewen, SA106RU	
Architectural Technologists		Registered Practice	

STATUS		PURPOSE OF ISSUE	
PLANNING			

A	Redrawn	09-03-22
Rev	Description	Date
		</