





FRONT VIEW



REAR VIEW

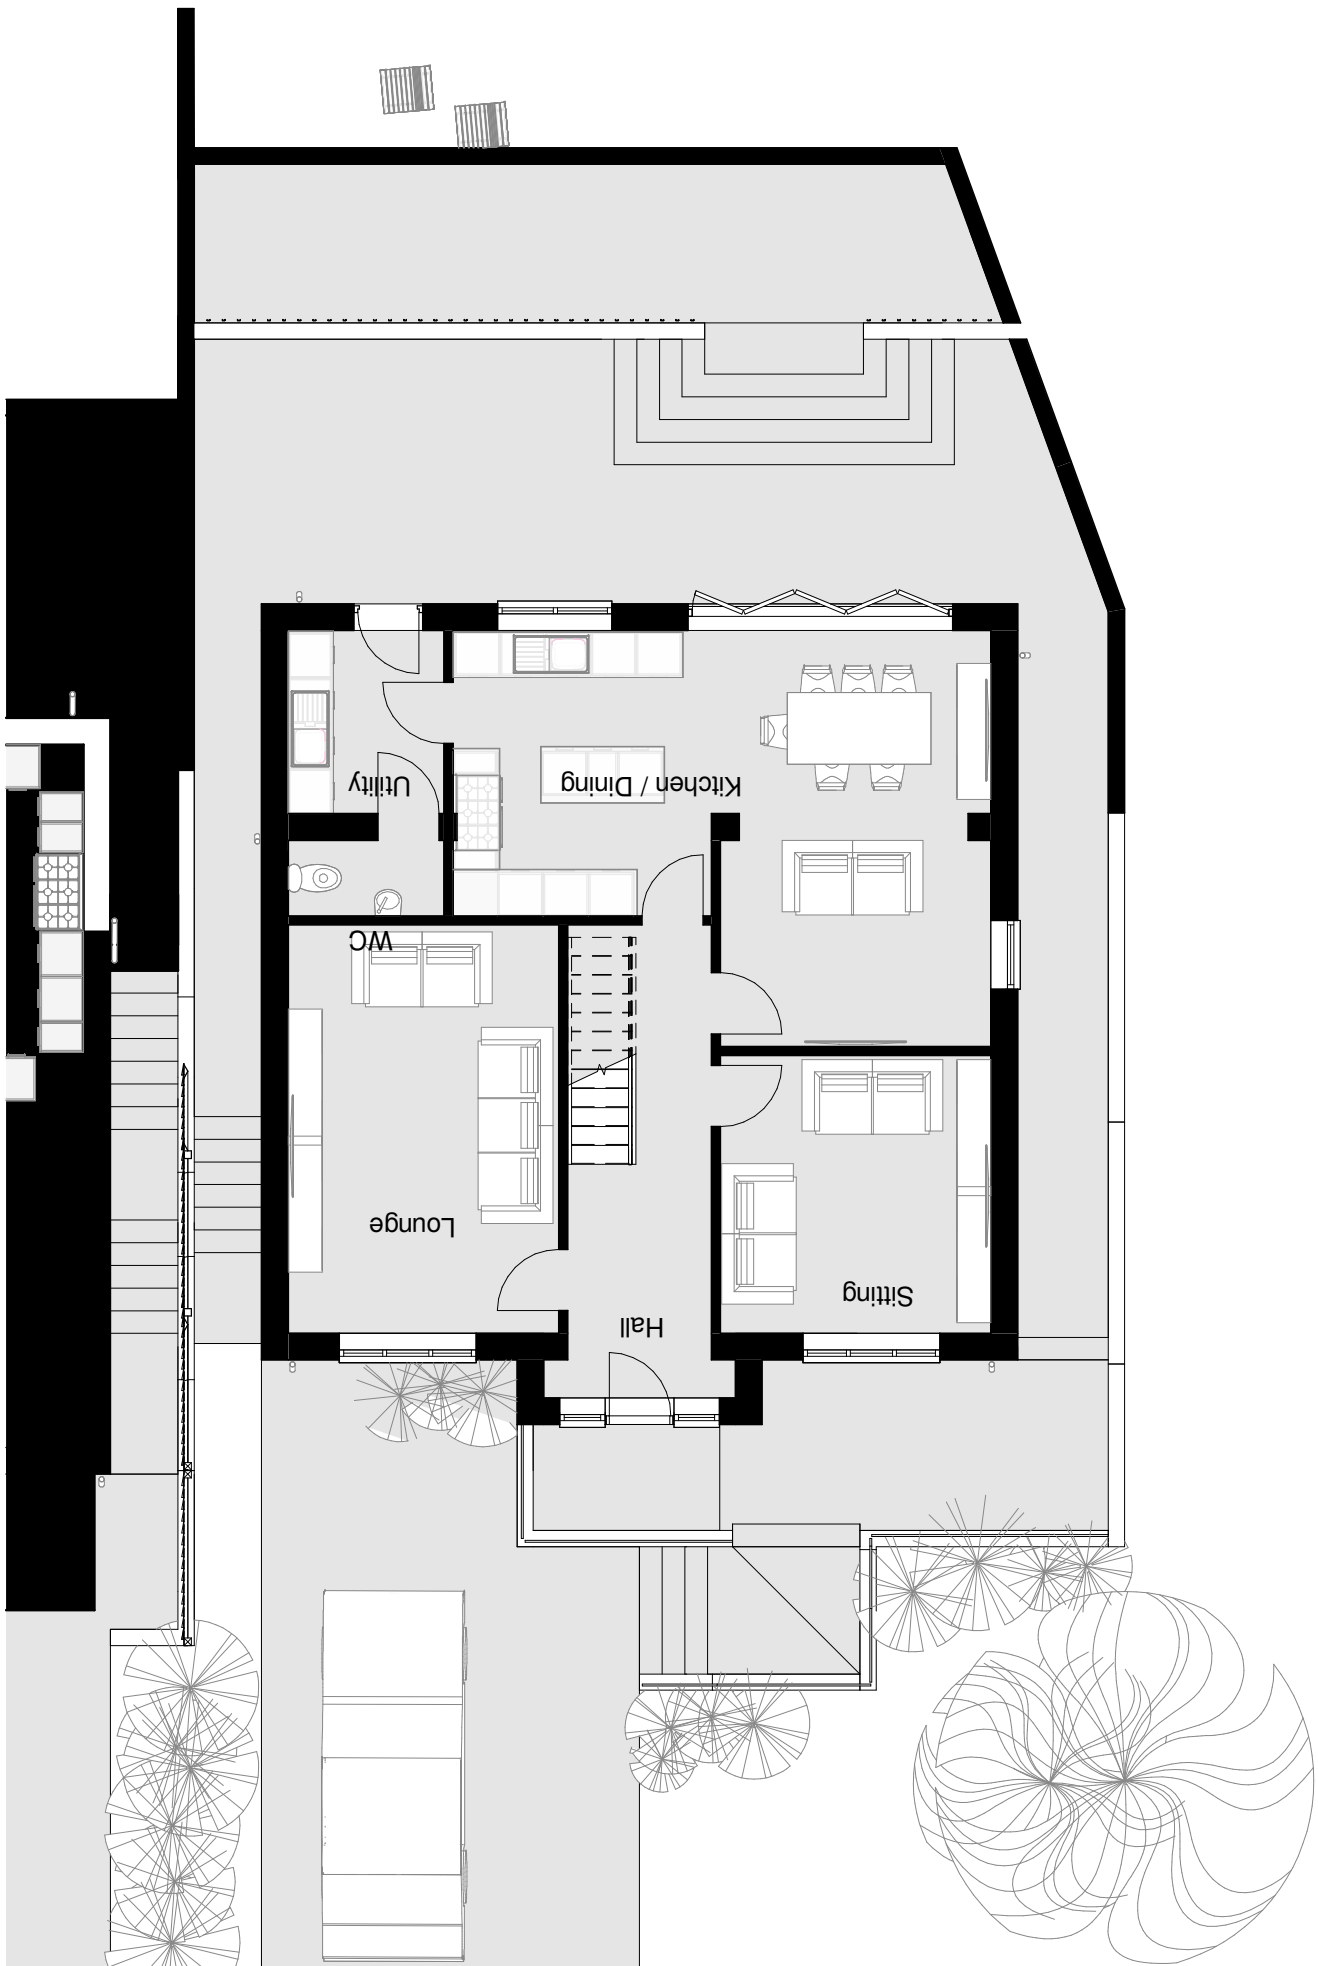

PLOT 10 - GFL
1 : 100

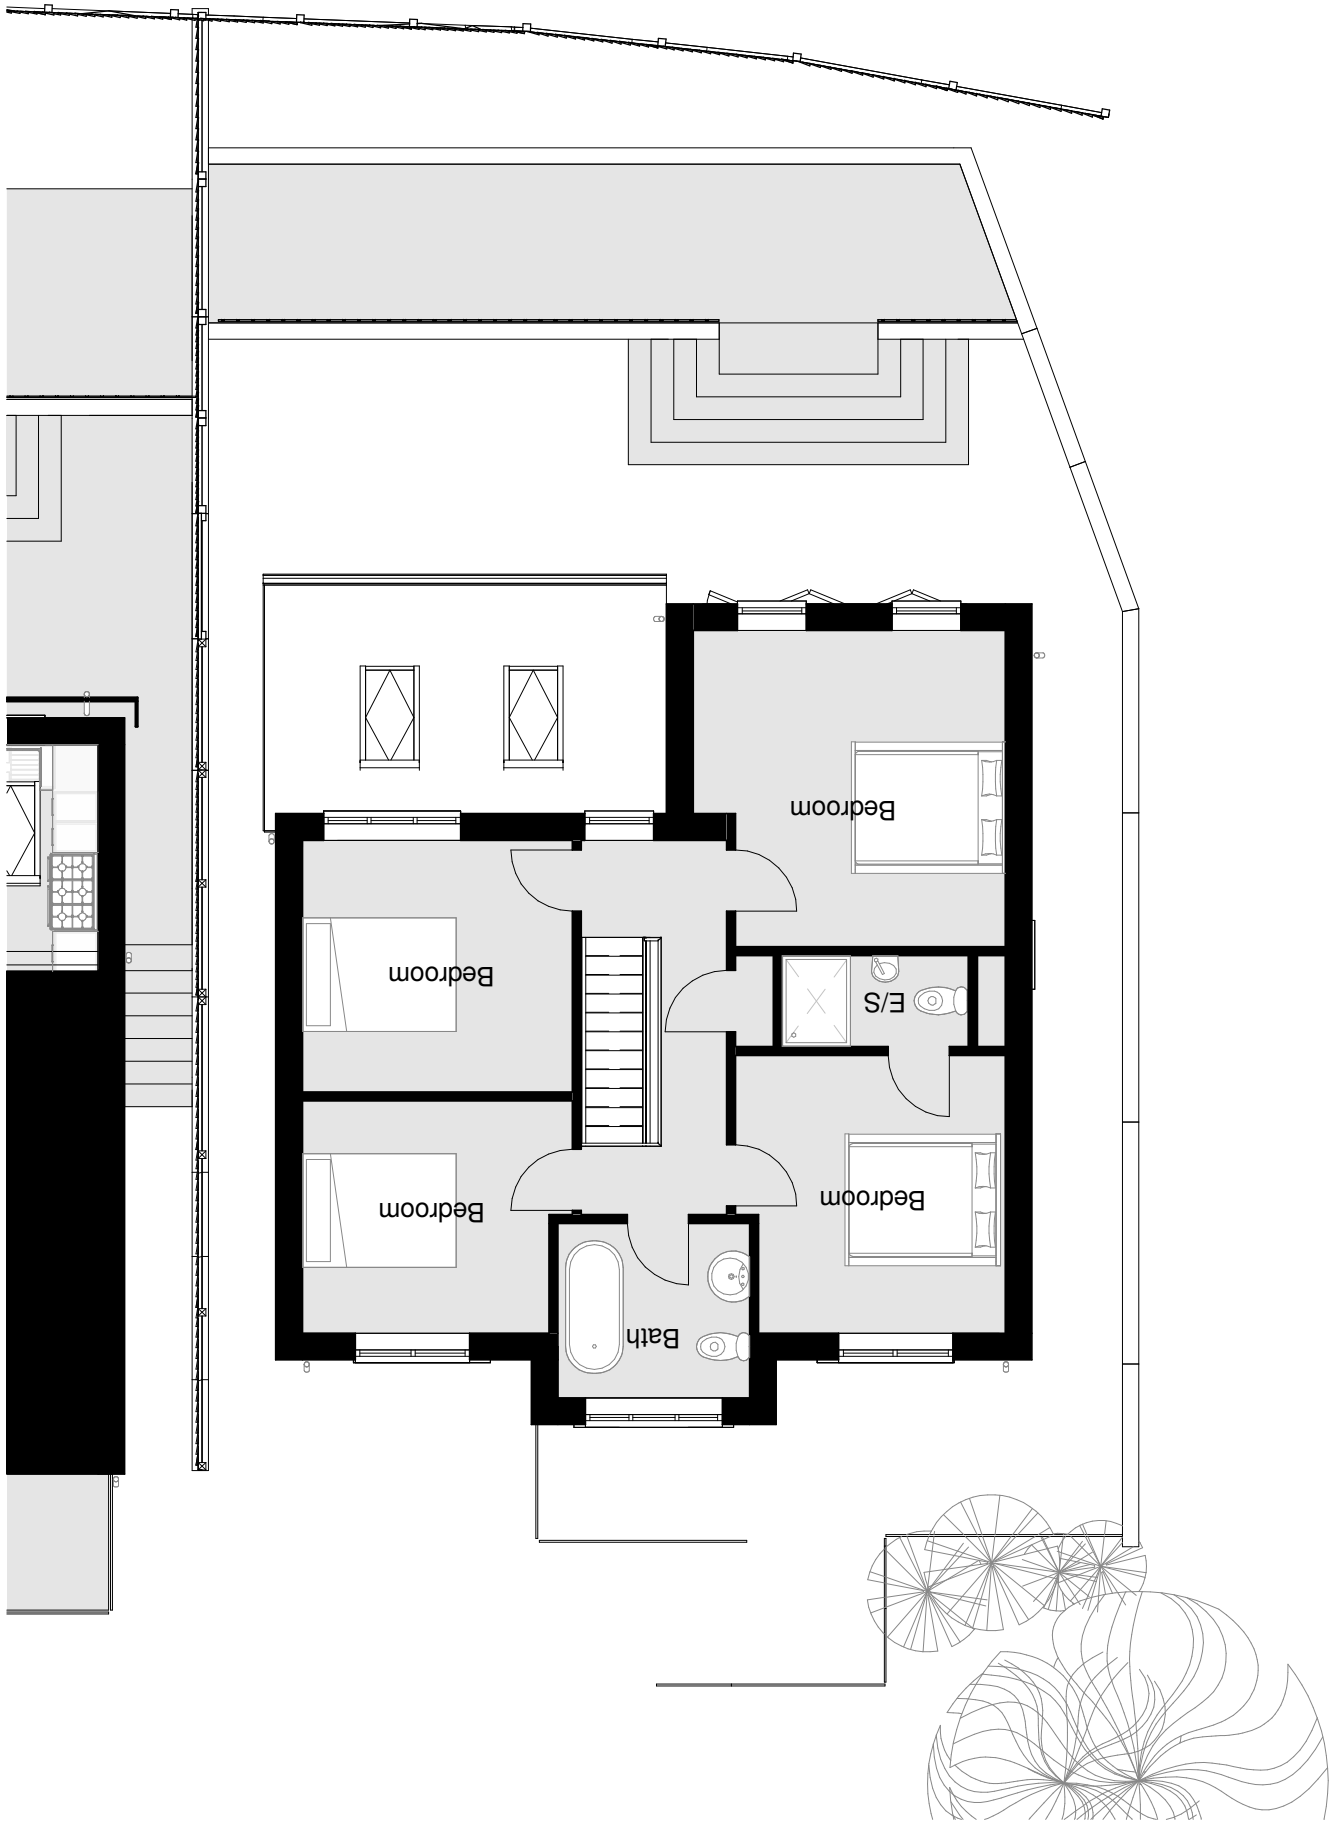

PLOT 10 - FFL
1 : 100




FRONT ELEVATION
1 : 200



LEFT ELEVATION
1 : 200



REAR ELEVATION
1 : 200

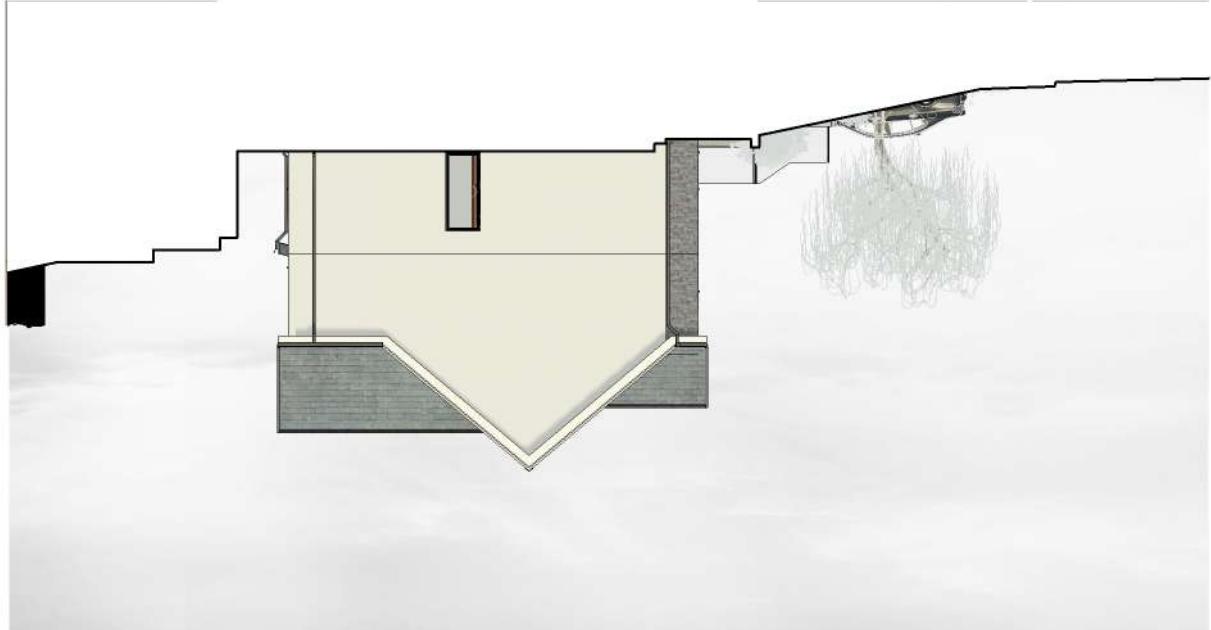

RIGHT ELEVATION
1 : 200

DRAWING NUMBER		PROJECT NUMBER		SCALE (@ A1)		As indicated		Project Number		REV	
PL10 - A141		-		JM		11/01/22		DATE		Checked By	
CLIENT											
PLOT 10 - MAES TY CANOL											
TITLE											
Maes Ty Canol, Baglan, Port Talbot											
PROJECT											
i.m. Design Studio 27 Park Avenue, Skewen, SA106RU Registered Architects Chartered Institute of Architectural Technologists											
PLANNING											
STATUS		PURPOSE OF ISSUE									
Rev		Description									
Date											