

PROJECT :
74 HEOL Y LLWYNAU

CLIENT :
DAMIEN ALEXANDER

REVISIONS :
No REVISION DATE BY
A Roof Slope Amend 29.06.22 CD

NOTES :
- Do not scale from this drawing take figured dimensions only.
- Dimensions are in millimeters unless otherwise stated.
- All dimensions to be checked on site.

STAGE :
PLANNING

DRAWING TITLE :
EXISTING DRAWINGS

JOB NUMBER :
22-052


DRAWING NUMBER (REV) :
002A

SCALE :
1:50

A1

DRAWN BY (DATE) : CD (05.22)
CHECKED BY (DATE) : MM (05.22)
APPROVED BY (DATE) : MM (05.22)

EMAIL :
hello@surbandesign.com

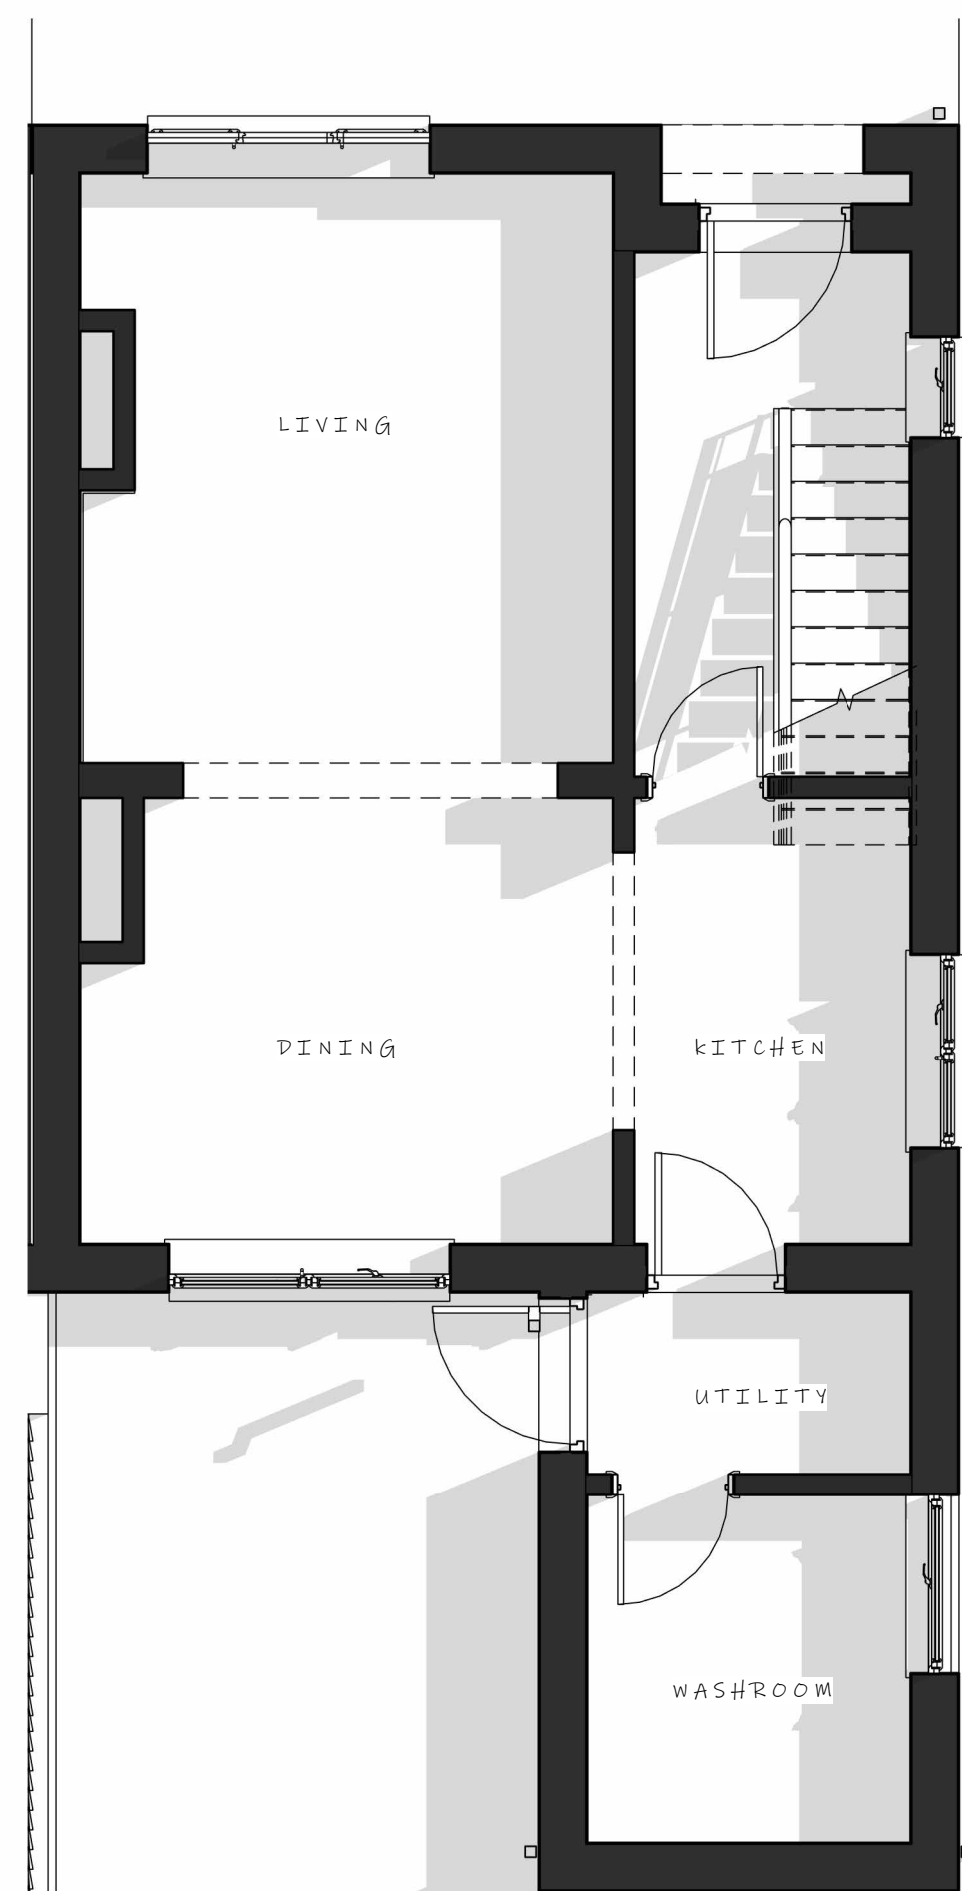

Ground Floor Plan
1:50



First Floor Plan
1:50

Existing Materials


- Smooth White Render
- Black UPVC Windows and Doors
- Black UPVC Fascia and Soffits
- Black UPVC Rainwater Goods
- Concrete Tiles




Rear Elevation
1:50



3D View

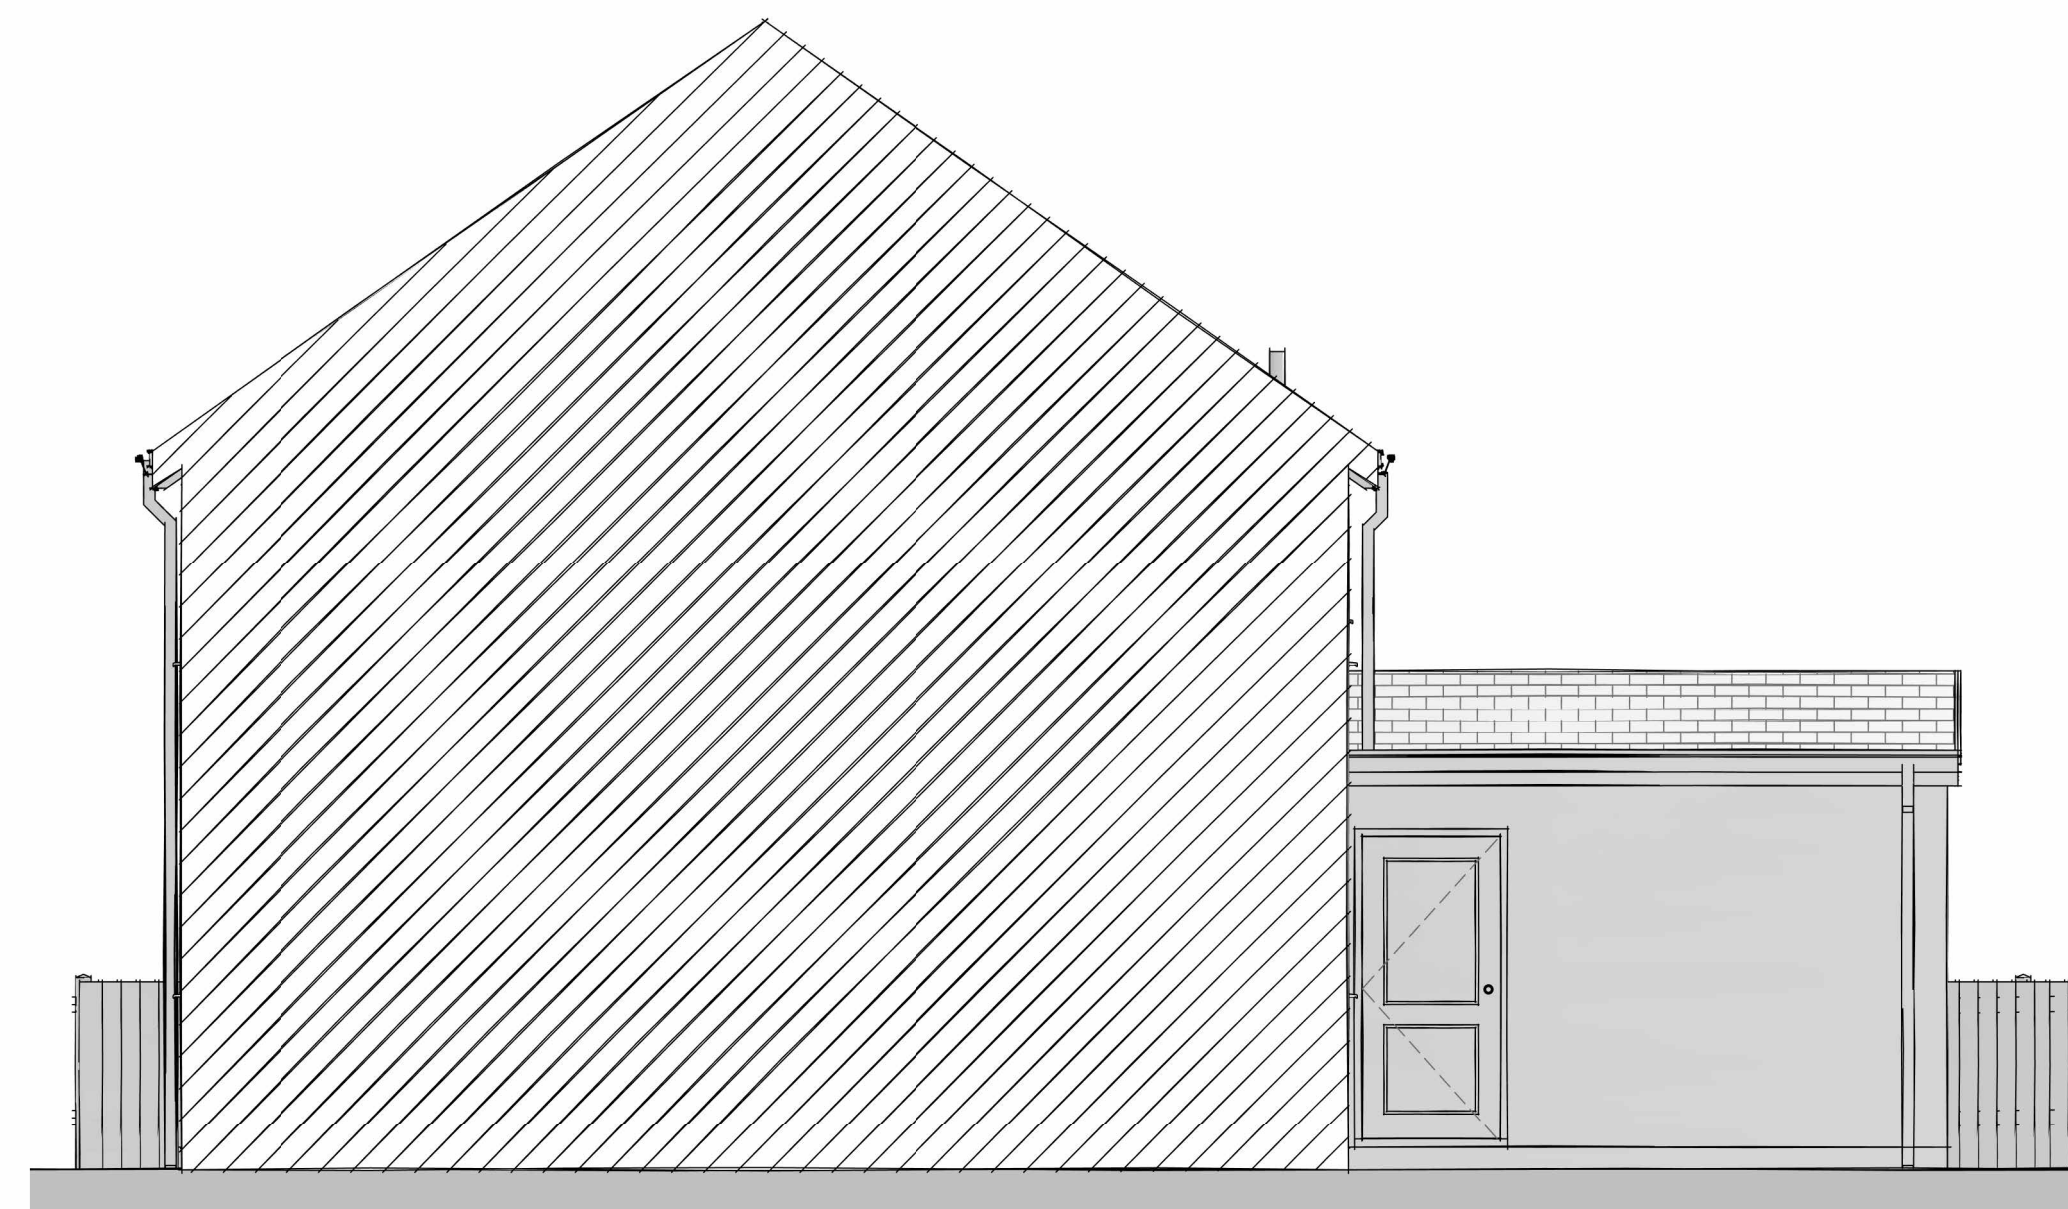

Adj Side Elevation
1:50

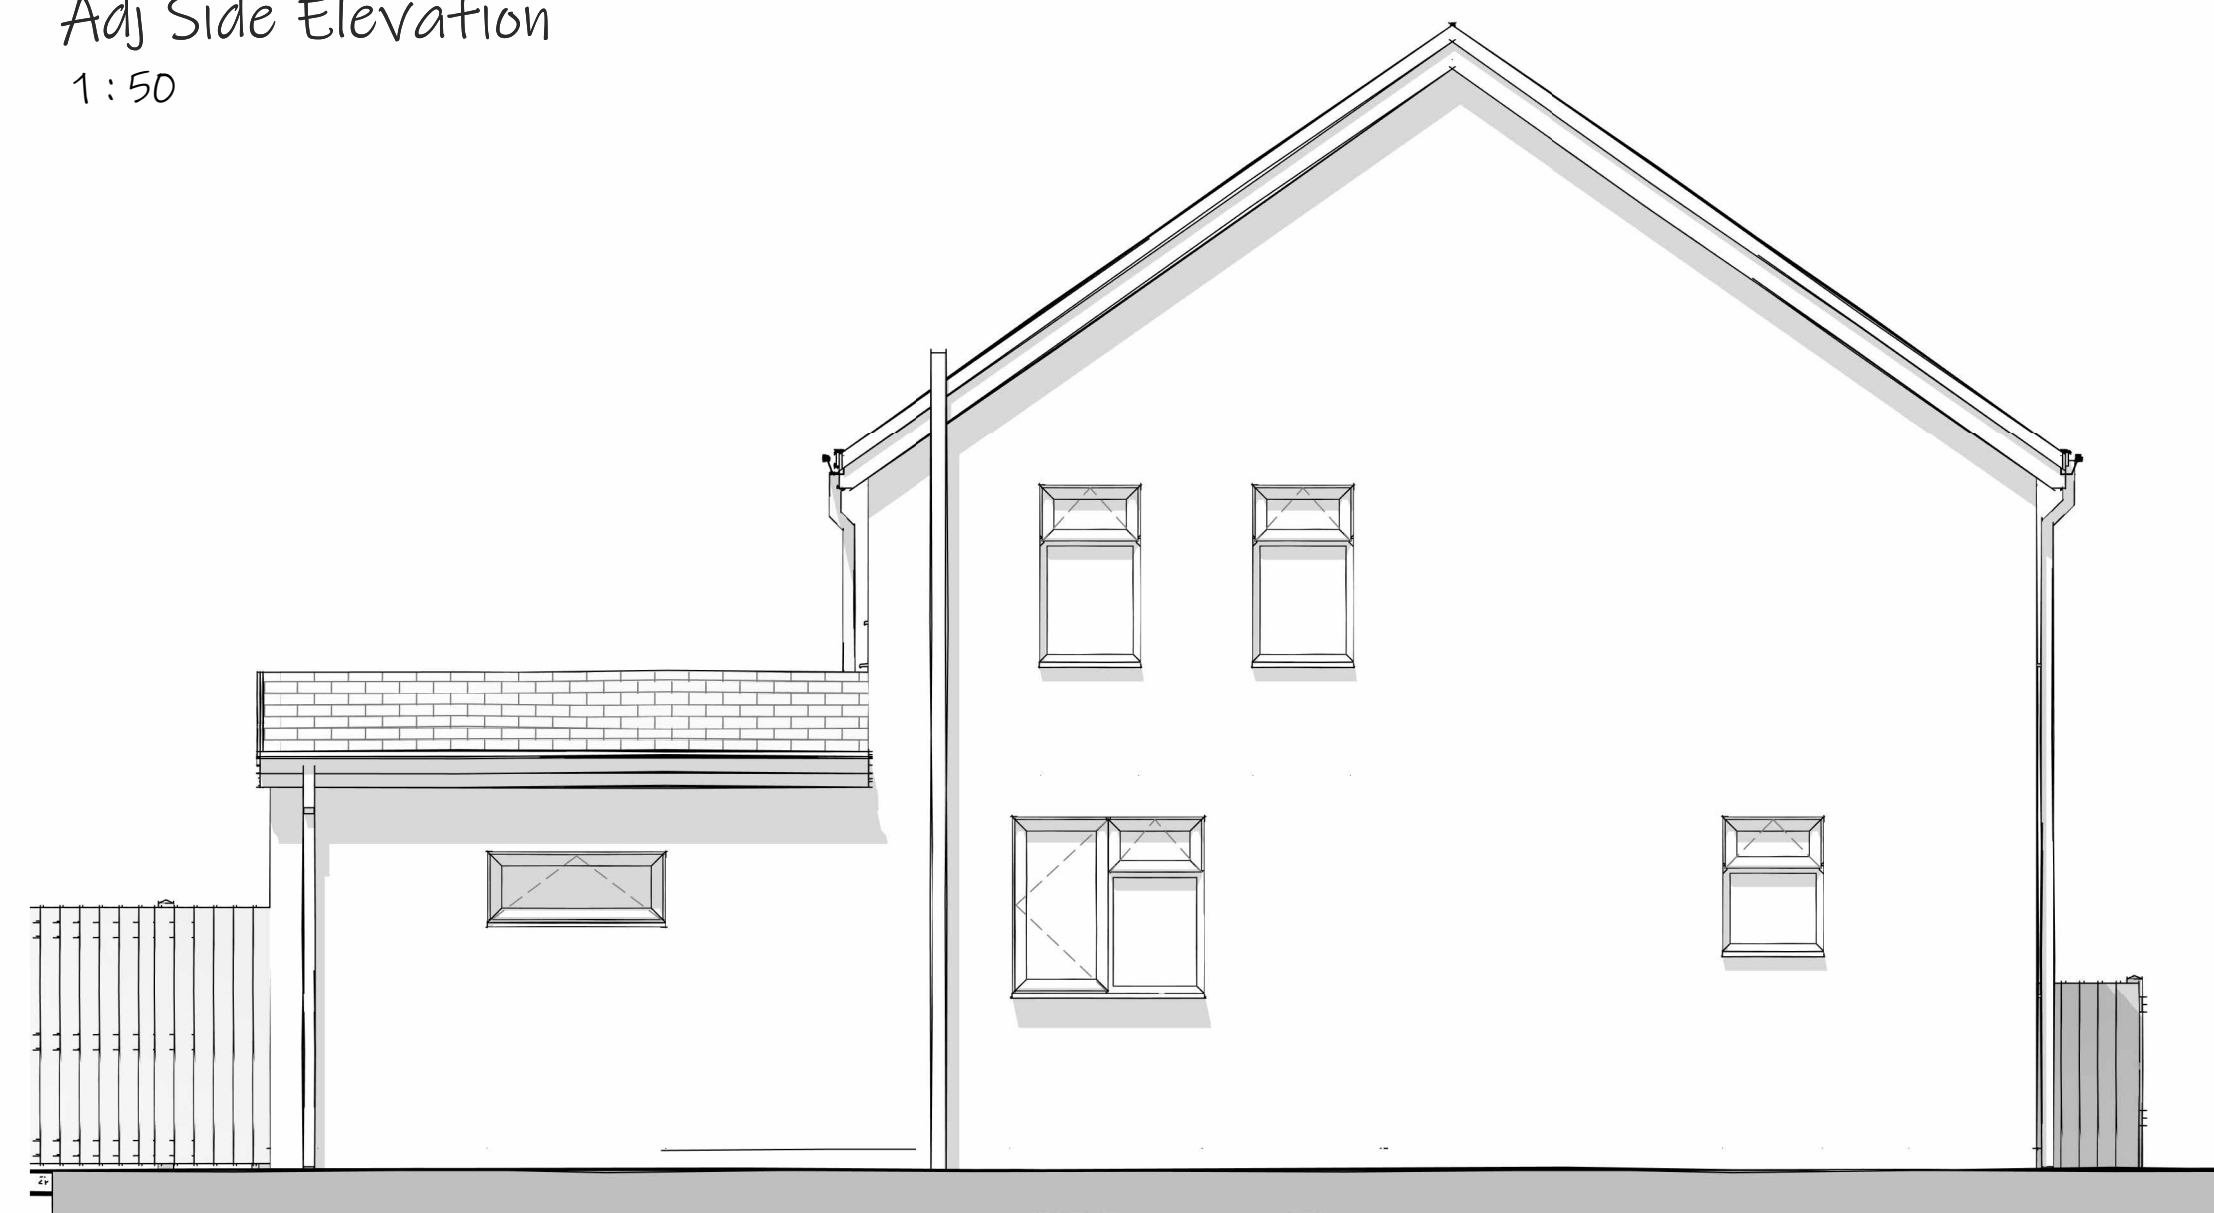

Side Elevation
1:50