

- 1 All dimensions in millimetres unless otherwise stated.
2 Do not scale off drawing. All dimensions to be checked on site.



Existing Front Elevation




Proposed Front Elevation

Proposed Finishes

Walls: Face brick to match existing
Roof: Concrete interlocking tile to match existing
Windows: white PVCu to match existing
Fascia, soffit & RWG's: white PVCu to match existing




Proposed Rear Elevation

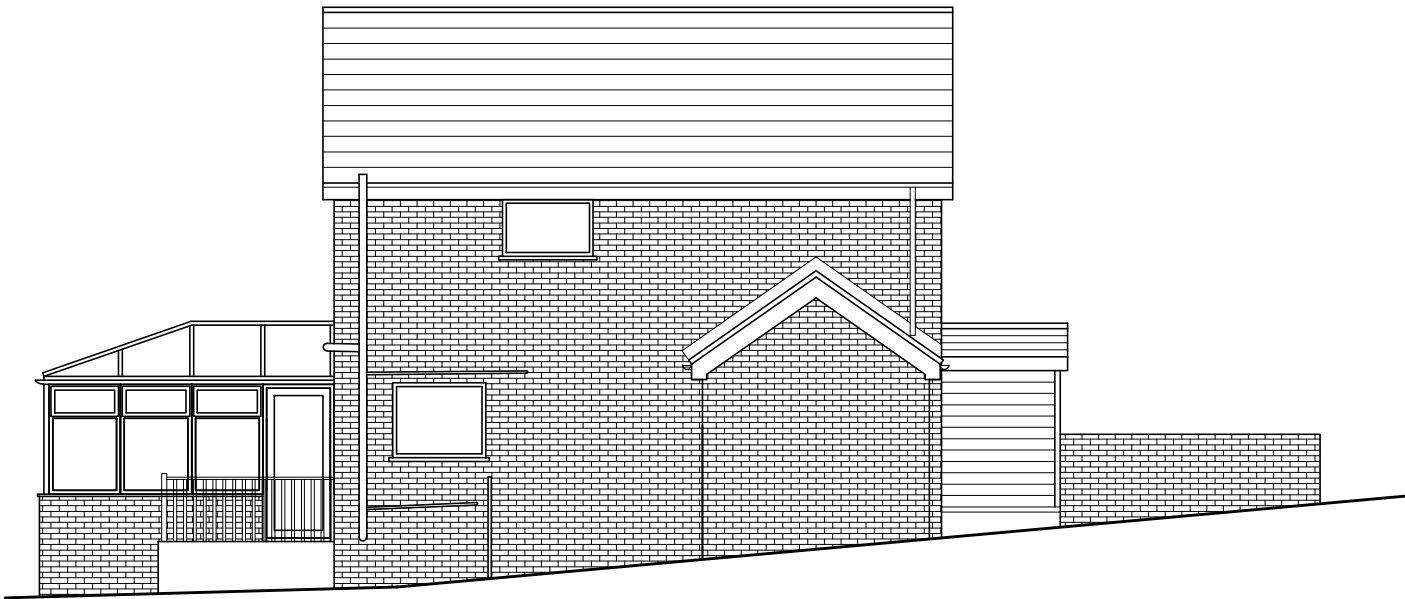

Proposed Side Elevation



Existing Rear Elevation

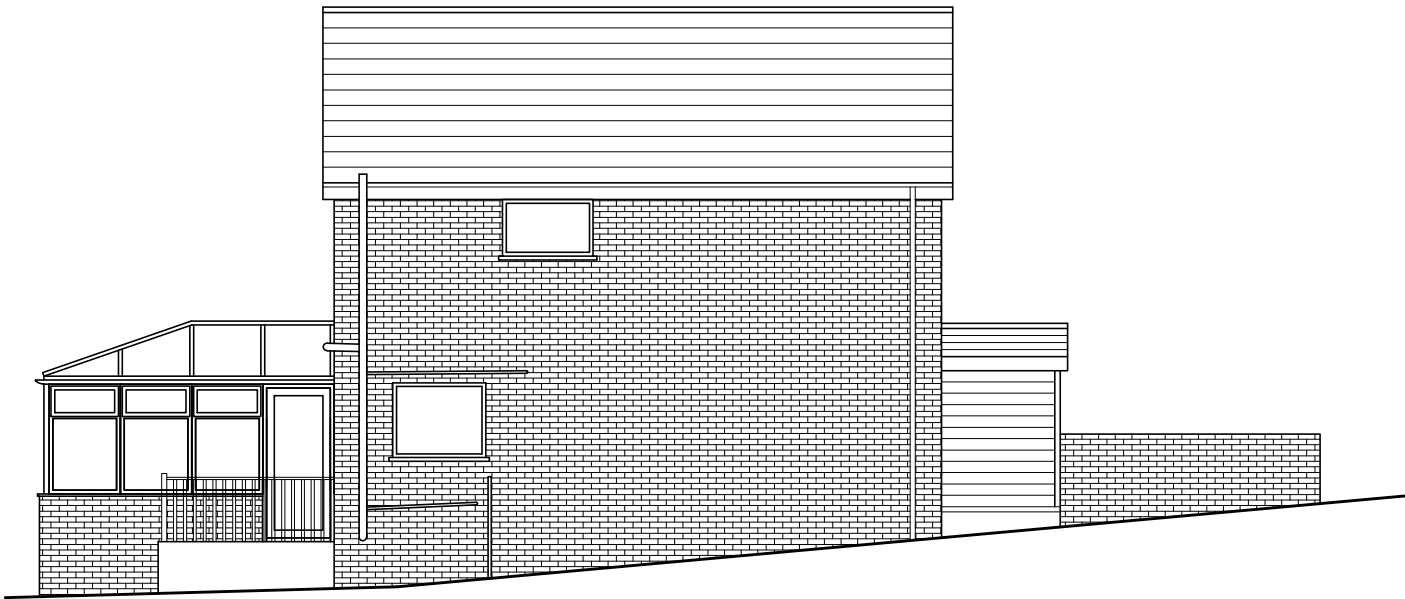

Existing Side Elevation

Rev	Details			Dr	Date	
 Cyngor Castell-nedd Port Talbot Neath Port Talbot Council Cyngor Castell-nedd Port Talbot Neath Port Talbot Council Social Services, Health and Housing Housing Renewal and Adaptations Service Civic Centre Neath SA11 3QZ						
Project						
106 Glannant Way Cimla Neath Shower Room Extension Elevations						
Drawn	IG	Checked		Approved		
Date	Jun 22	Date		Date		
Scales	1:100					
Drawing No.				DFG5513/02		