


2

1

Existing Rear Elevation
Scale: 1:120

B


B

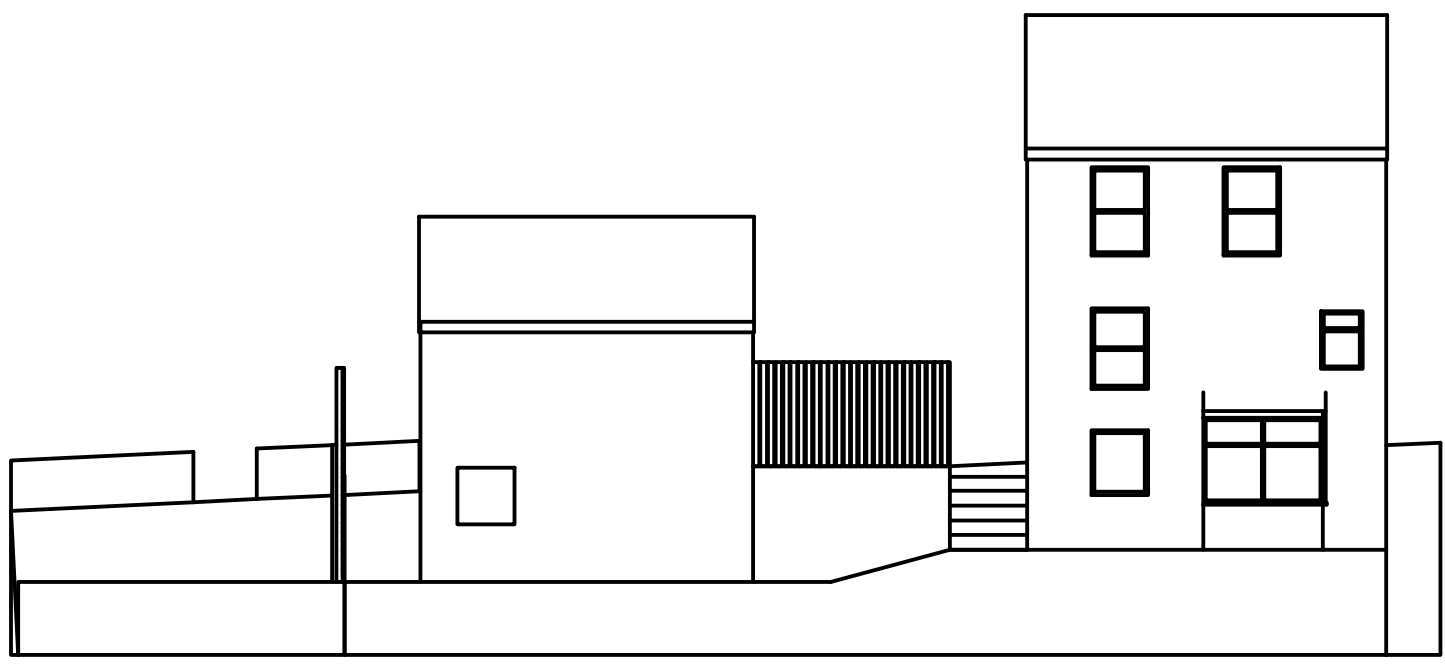

Proposed Rear Elevation
Scale: 1:120

A

A

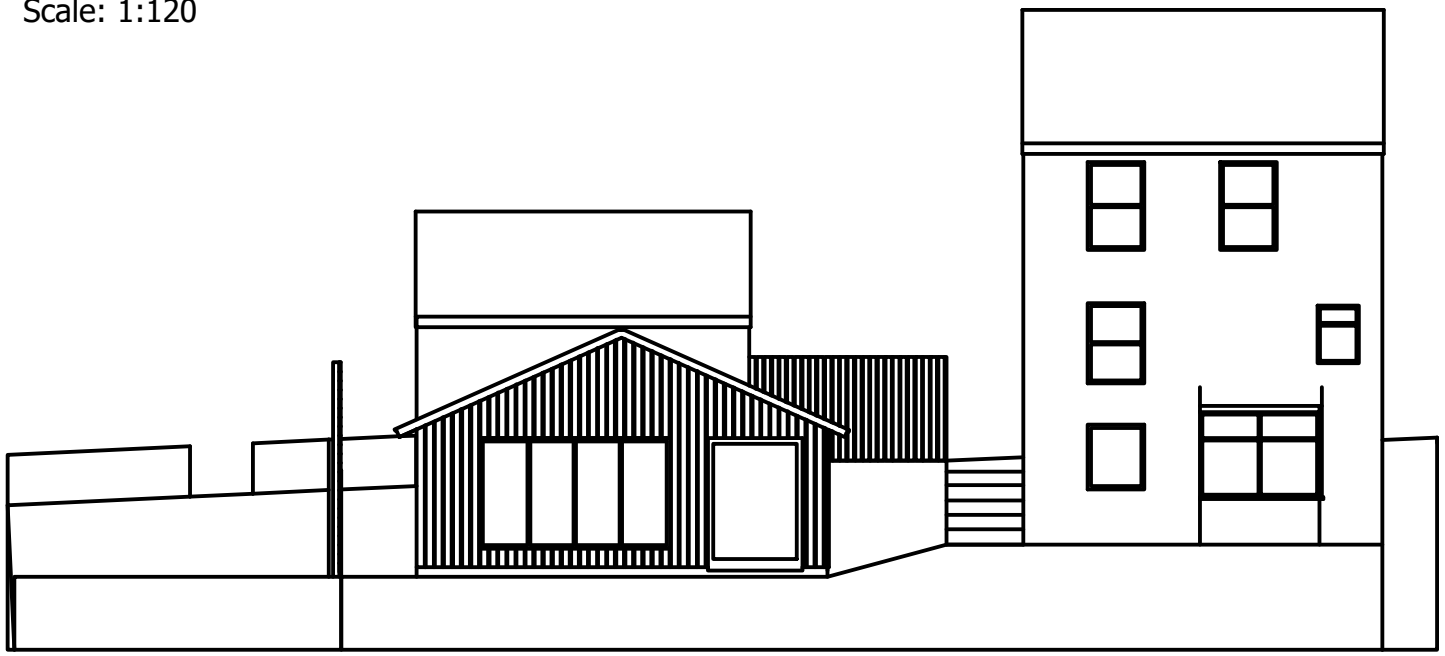

Date: 08/01/2022

74 Gwyn Street

2

1