



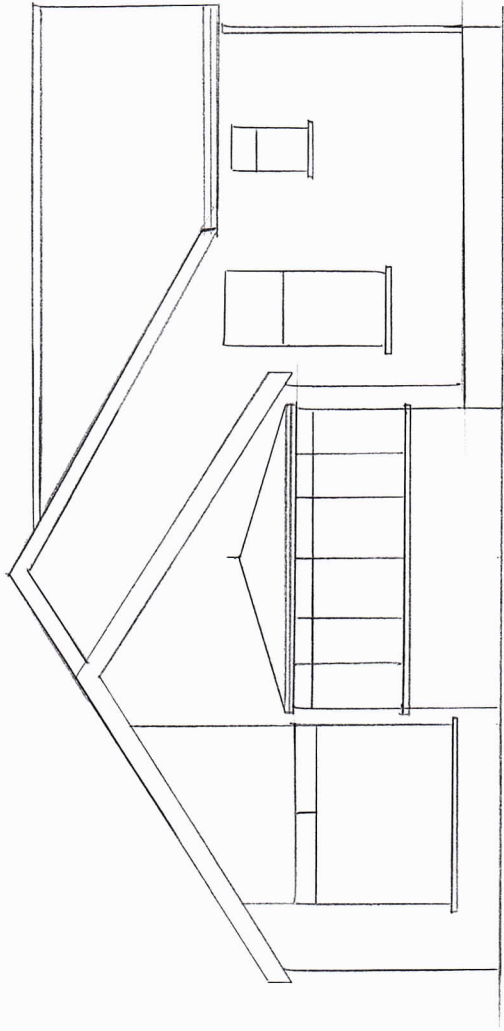


REAR ELEVATION
EXISTING

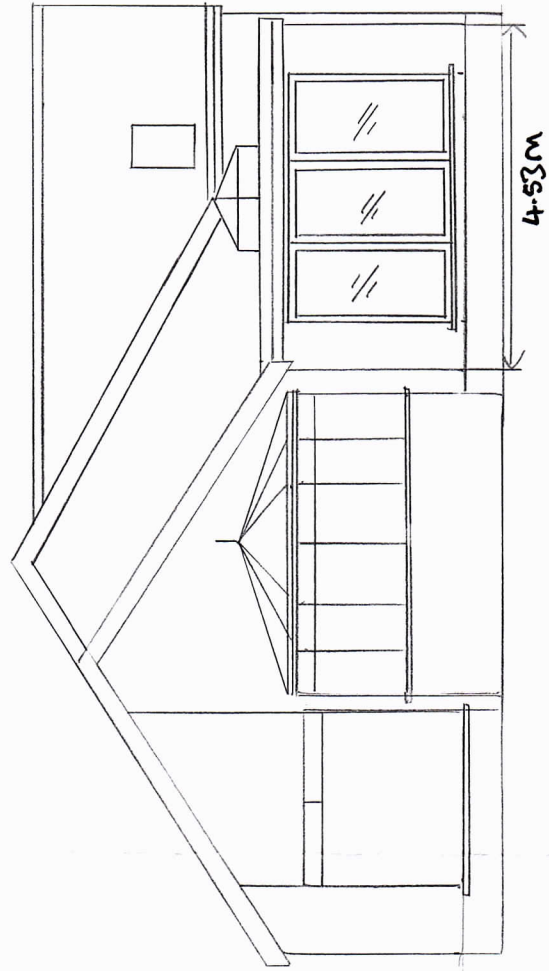


REAR ELEVATION
PROPOSED

SCALE 1:100

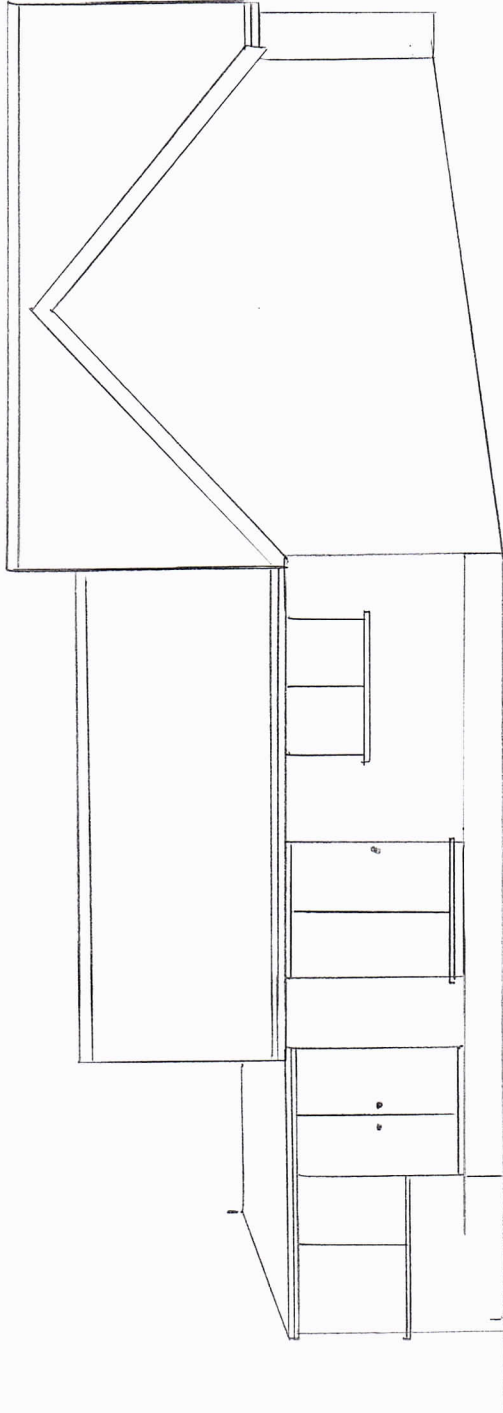

SIDE ELEVATION
EXISTING

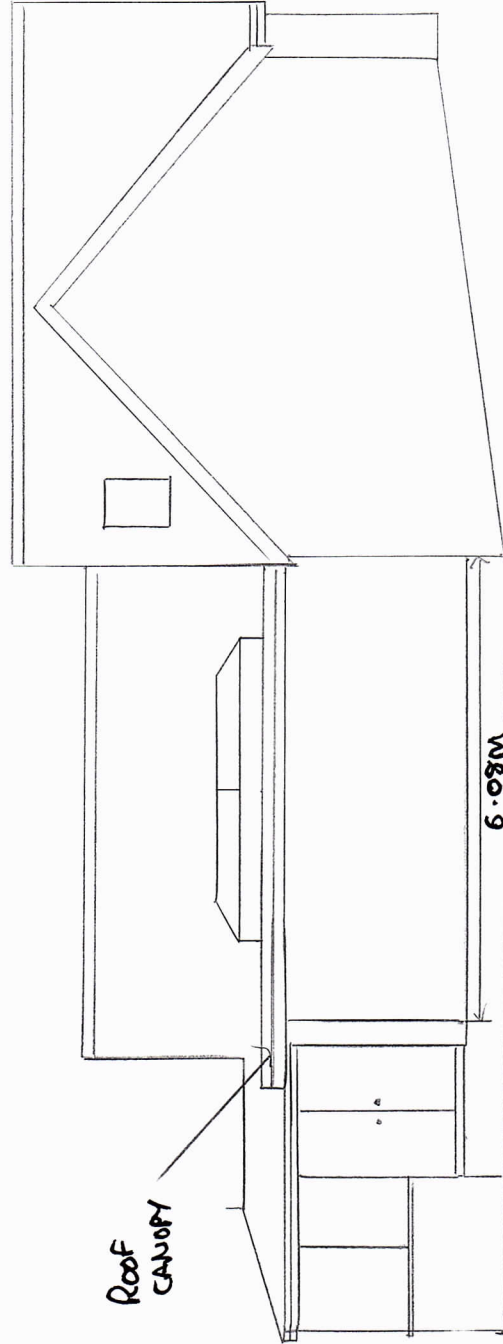

SIDE ELEVATION
PROPOSED