


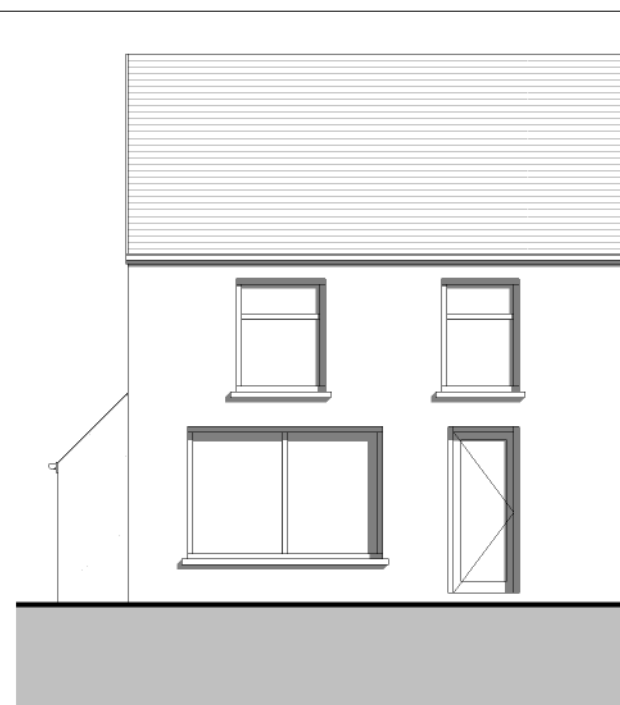
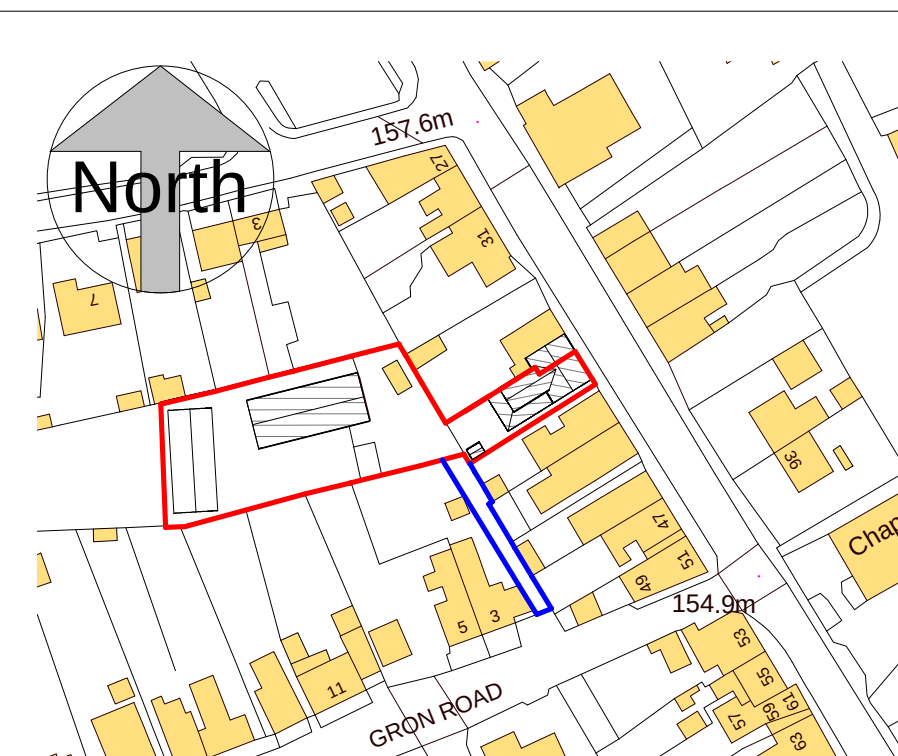


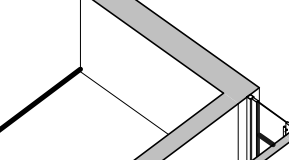


6 North East Elevation
1 : 100

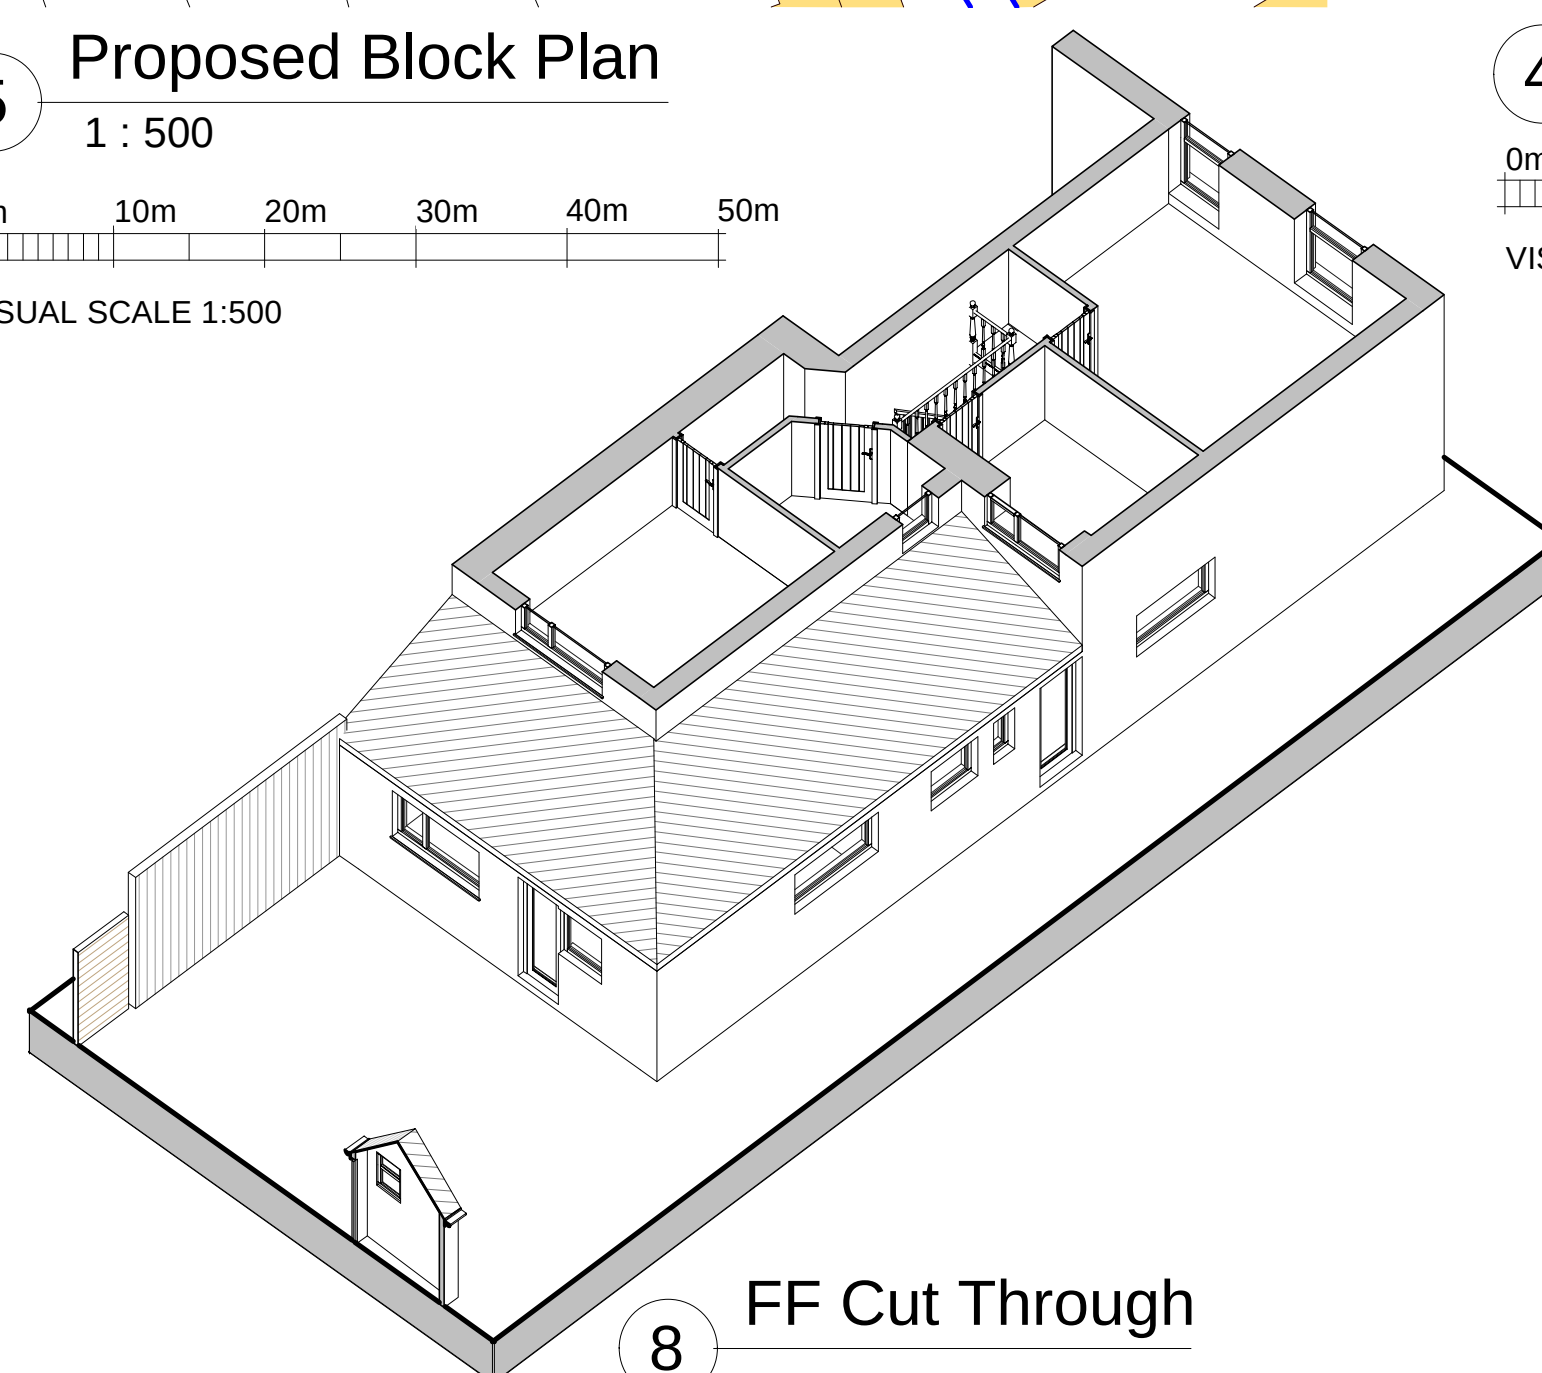


4 Site Location Plan

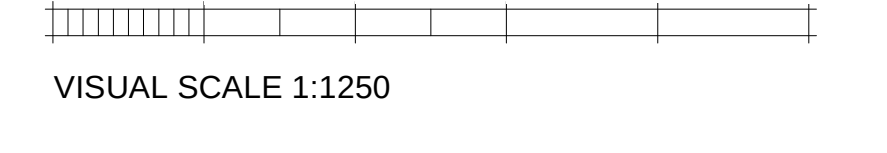


8 FF Cut Through

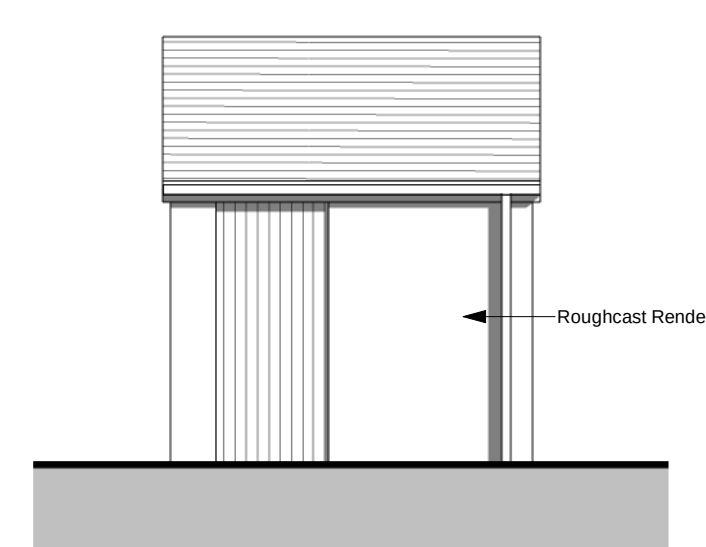


11 Outbuilding N Elevation
1 : 50

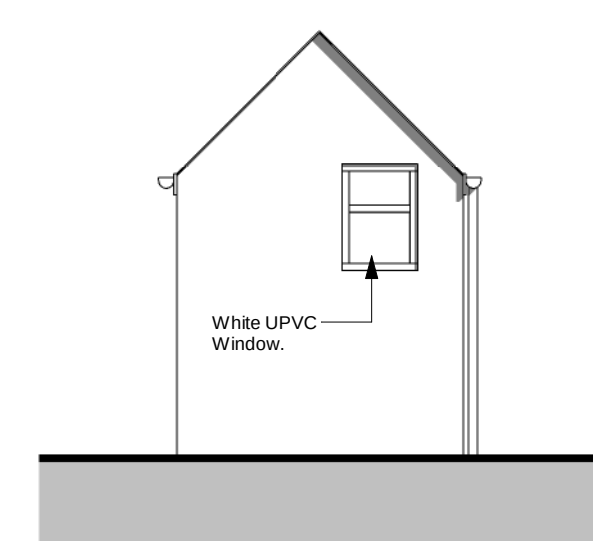


10 Outbuilding E Elevation
1 : 50

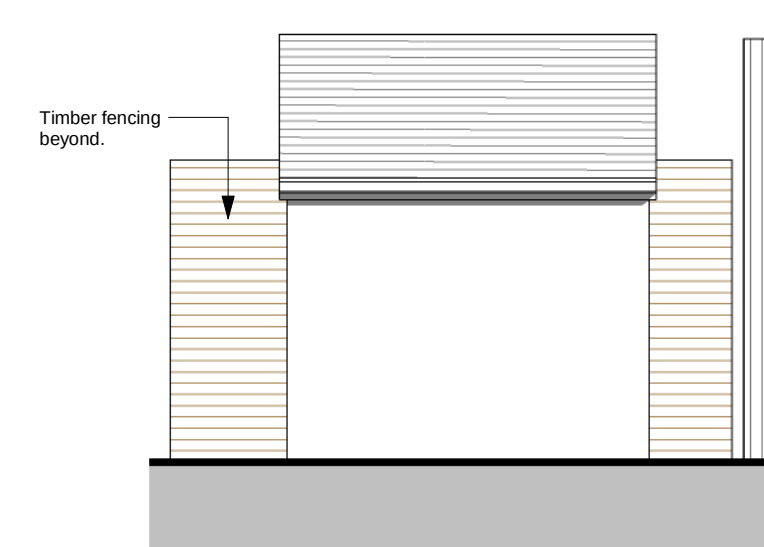

12 Outbuilding S Elevation
1 : 50

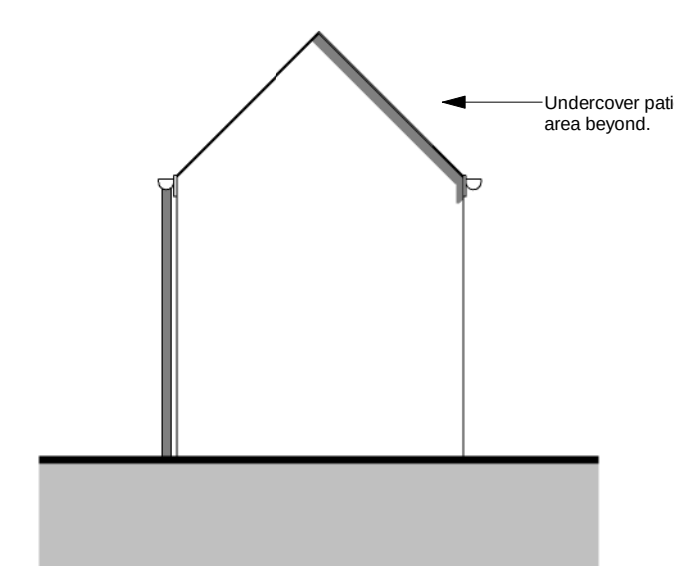


13 Outbuilding W Elevation
1 : 50

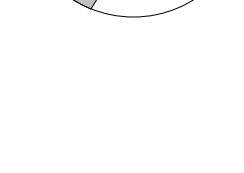

THIS DRAWING IS COPYRIGHT.
DO NOT SCALE THIS DRAWING(EXCEPT FOR PLANNING PURPOSES).
KEN MORGAN DESIGN AND BUILDING MANAGEMENT TO BE
NOTIFIED OF ANY DISCREPANCIES IN FIGURED DIMENSIONS.
CHECK ALL DISPLACEMENTS IN RELATION TO SITE MEASUREMENTS

ken@kenmorgandbm.co.uk

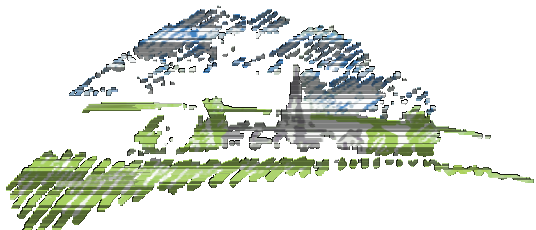PROJECT		37 Heol Cae Gurwen, Gwaun Cae Gurwen, Ammanford, SA18 1HG.	
TITLE		Existing Property Layout and Outbuilding Elevations.	
CLIENT			
Mr Richard Phillips.			
SCALE (@ A1)	DRAWN BY		
As indicated	LL.B		
DATE	PROJECT NUMBER		
09/11/2021	21054H	 	
DRAWING NUMBER	REV		
01	H	Chartered Institute of Architectural Technologists Registered Practice	