




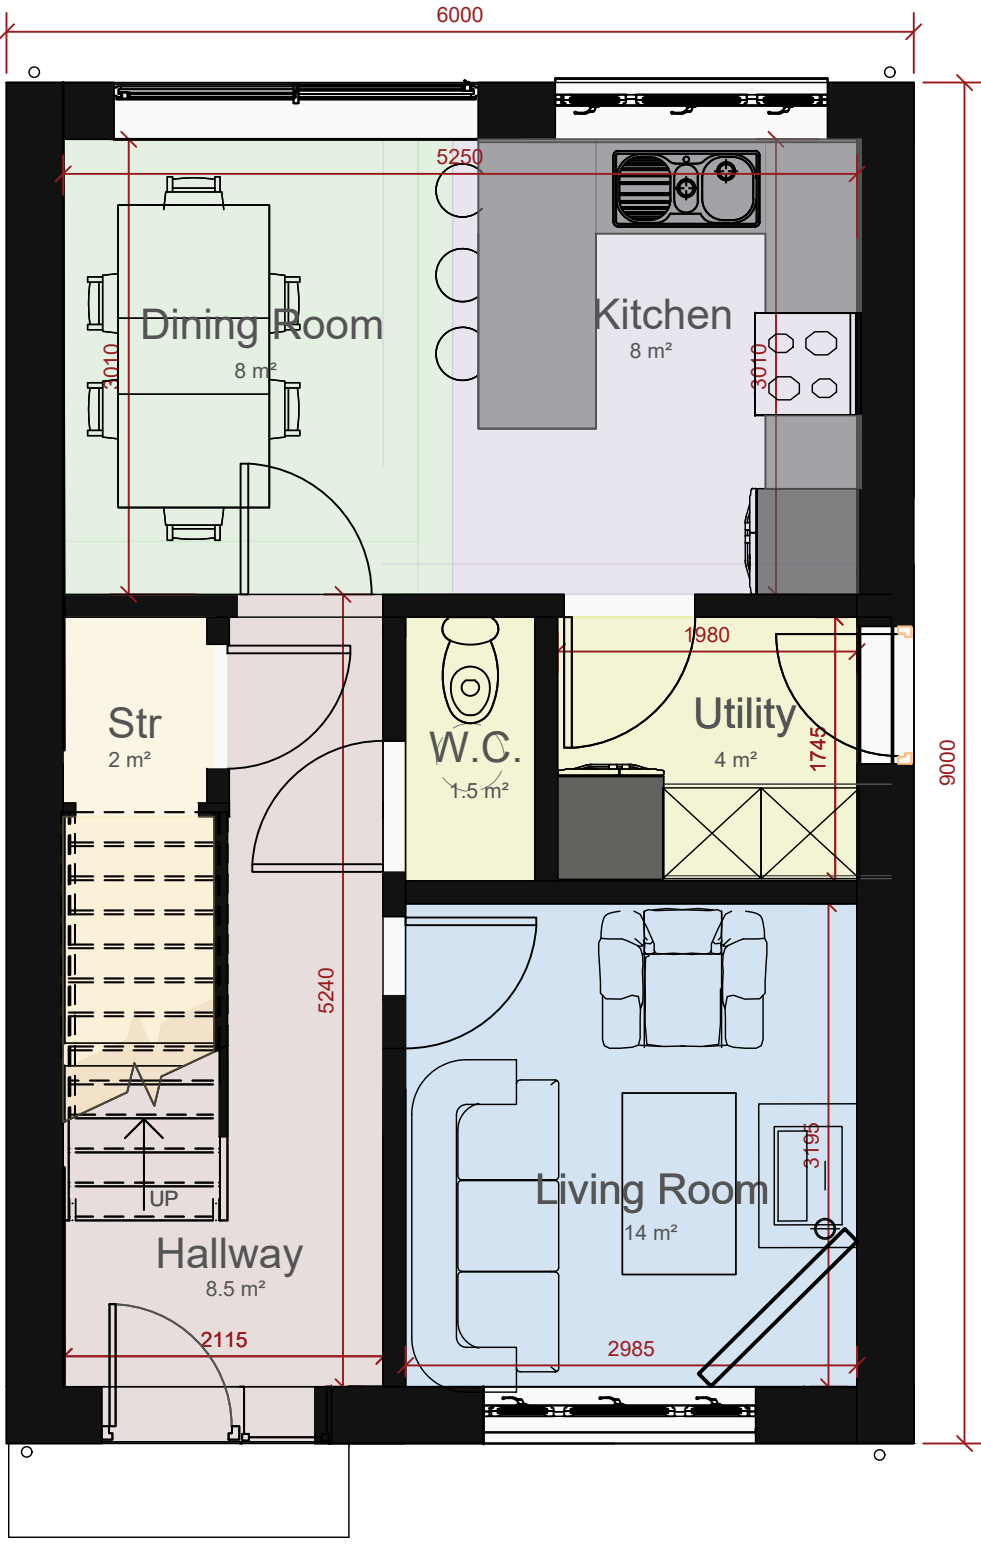

PROPOSED GROUND FLOOR PLAN
1:50

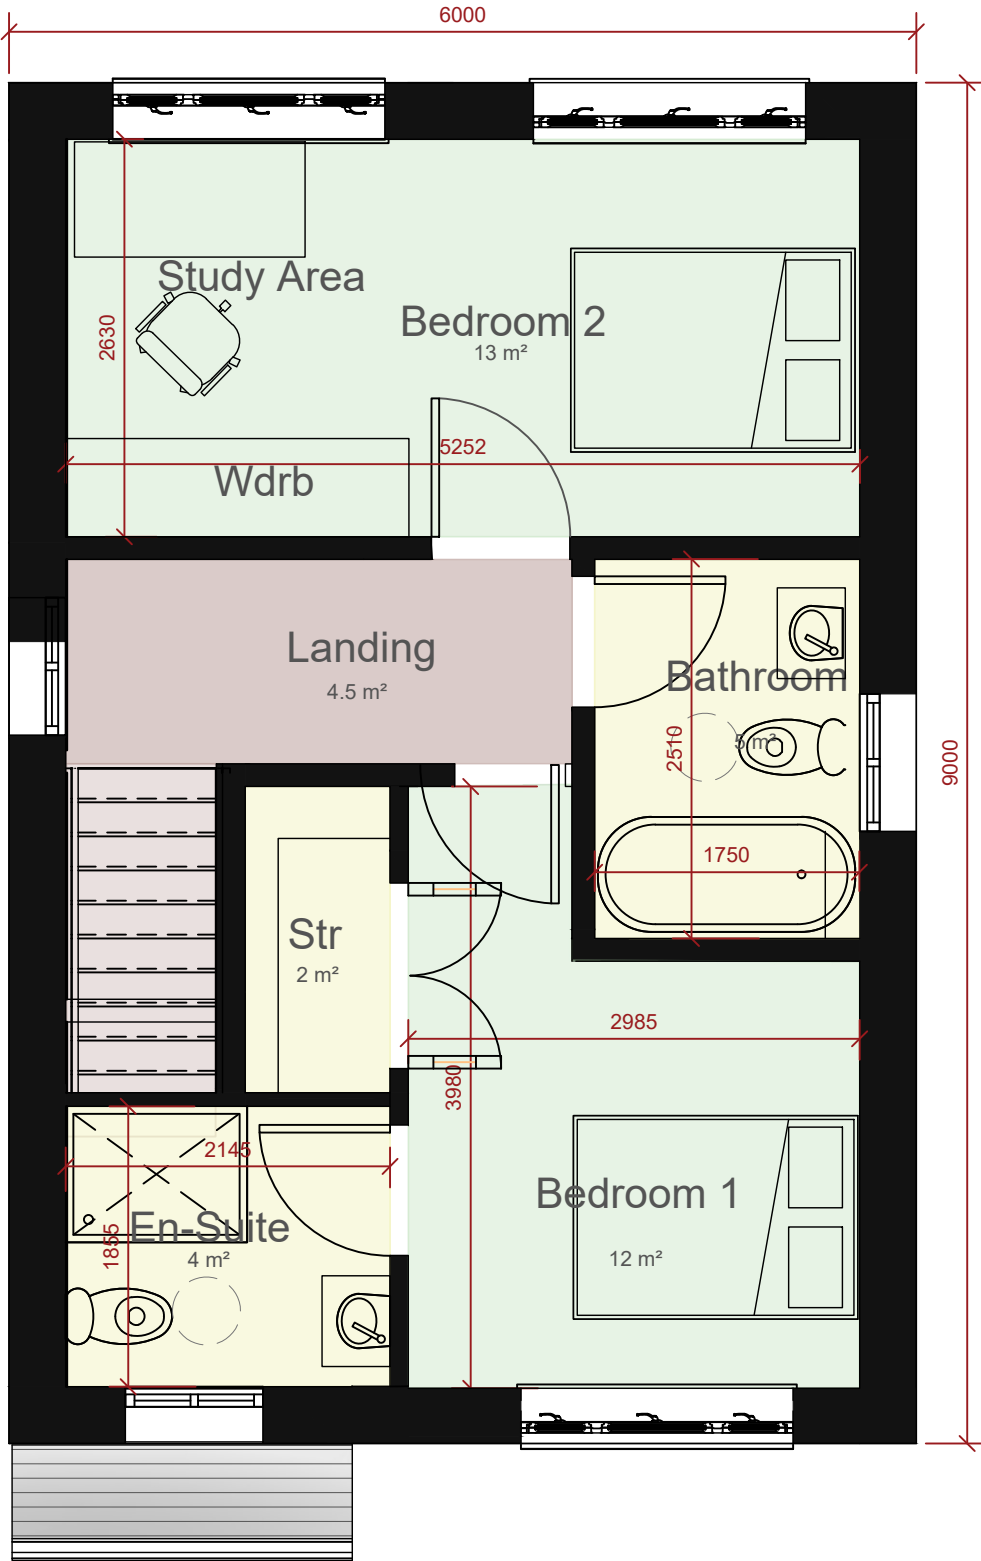


PROPOSED FIRST FLOOR PLAN
1:50

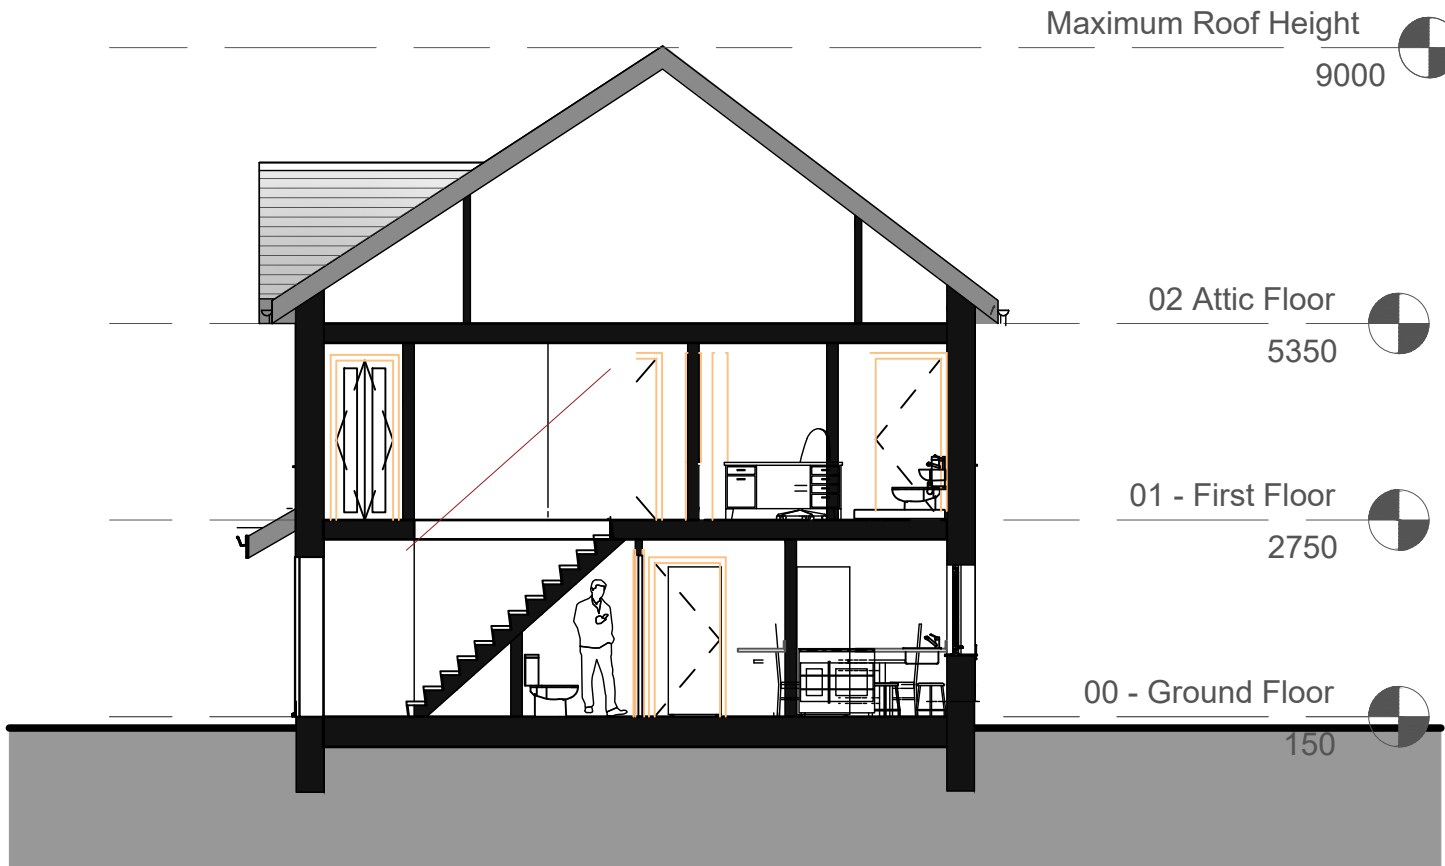

SECTION A-A 1:100




FRONT ELEVATION 1:100

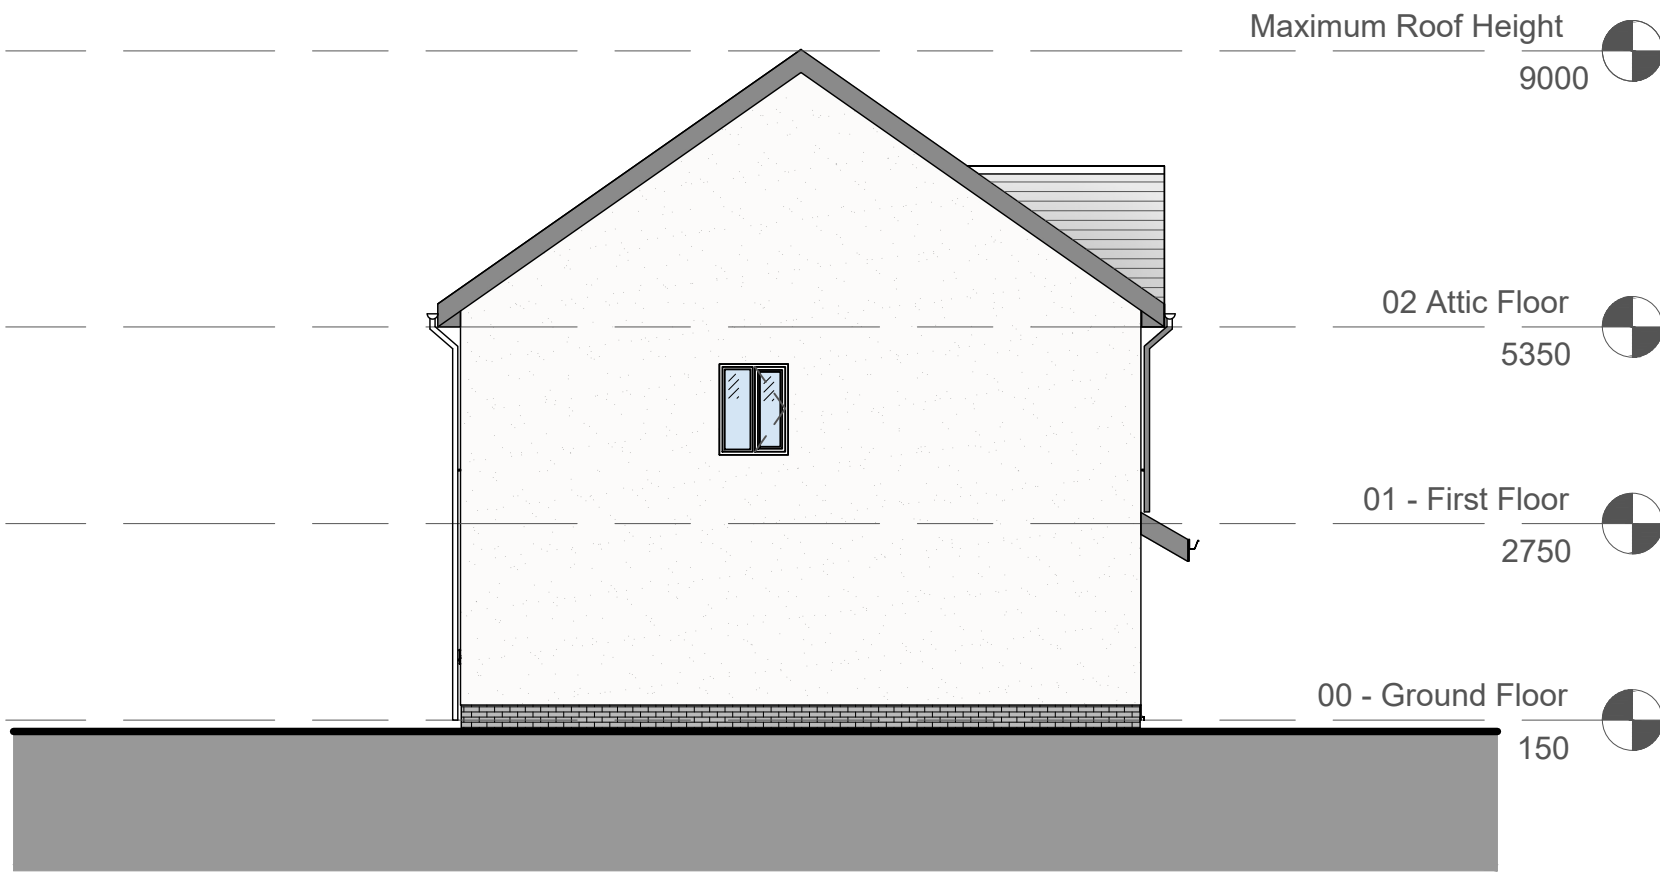

SIDE ELEVATION 1:100



REAR ELEVATION 1:100

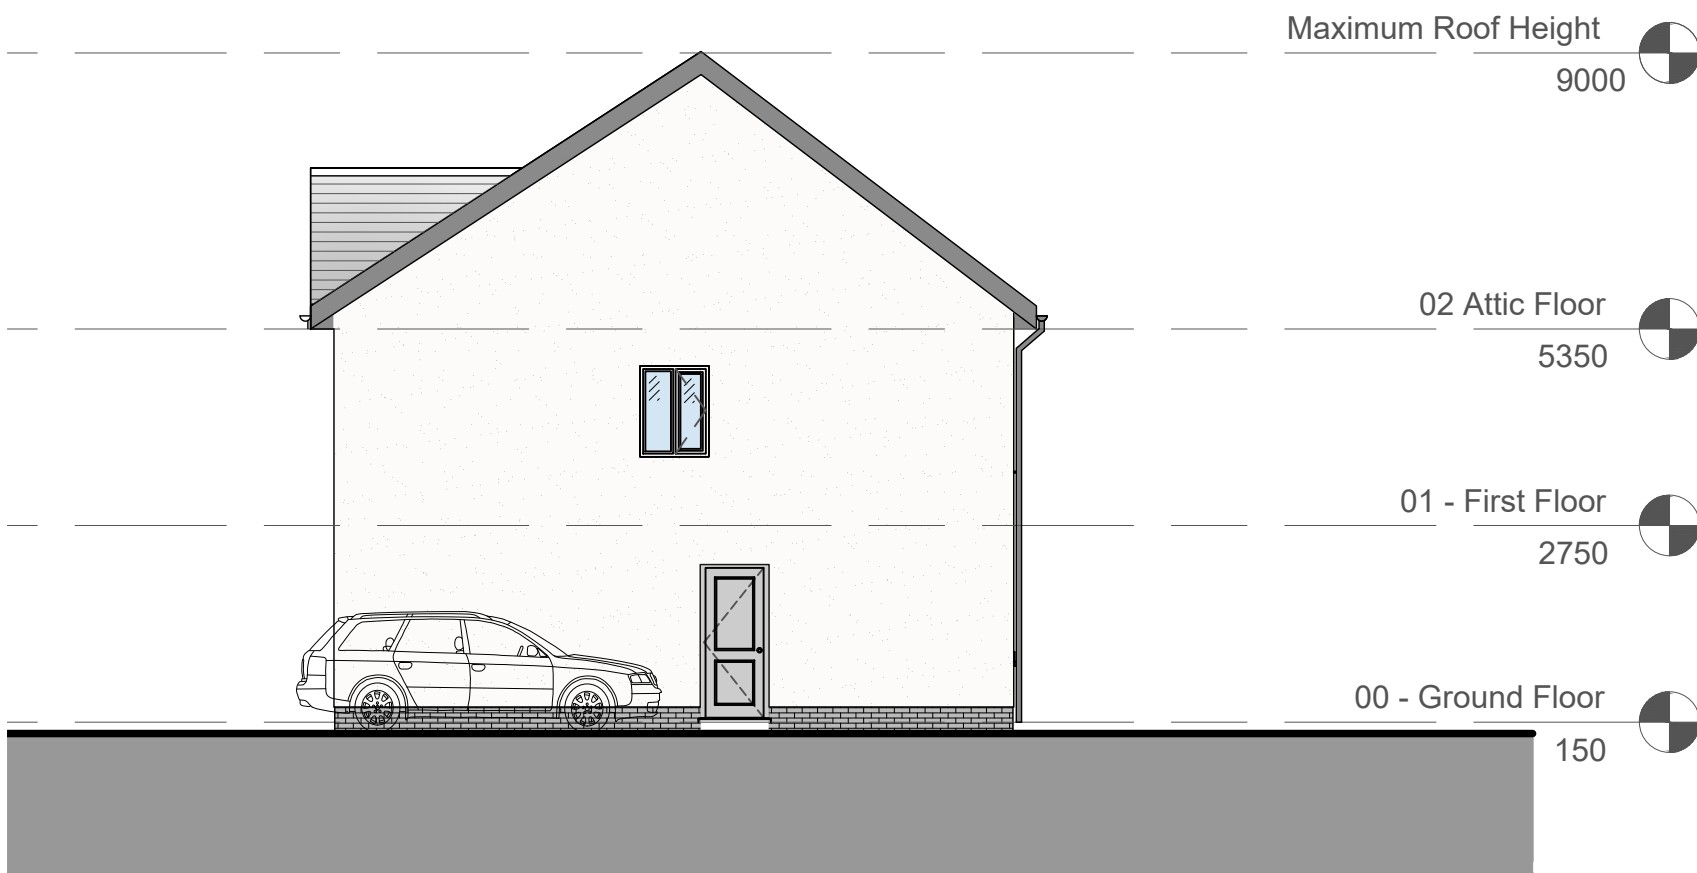

SIDE ELEVATION 1:100




PROPOSED SITE PLAN 1:200

Proposed Materials

- Slate Roof Covering
- Smooth Painted Render
- Feature Stone Cills
- Decorative Brickwork Plinth
- Anthracite uPVC Windows
- Anthracite uPVC Guttering
- Anthracite uPVC Facias
- Anthracite Composite Door

Amendments:

A - Amendments Design Proposal at clients request	31/31/22
B - Amendments Design Proposal at clients request	02/05/22
C - Amendments Design Proposal at clients request	15/06/22
D - Amendments Design Proposal at NPT request	29/06/22

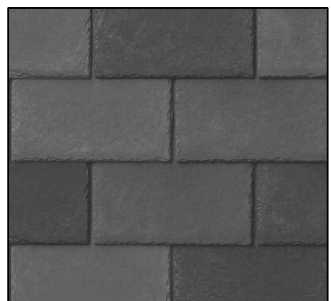

Slate Roof Covering



Anthracite uPVC Windows & Door



Feature Natural Stone



Smooth Painted Render



Decorative Plinth



CLIENT:
MR & MRS JENKINS

PROJECT:
PROPOSED DWELLING AT:
10 ELIAS ROAD, BRYNCOCH, NEATH, NEATH PORT TALBOT, SA10 7TN

DRAWING
PROPOSED DRAWINGS

057 - 05D

SCALE: 1:100 @ A1

DATED: 12/2021

Do not scale, use only figured dimensions. Contractors/Suppliers to check all details, dimensions and levels prior to any works commencing or manufacturing of components. This drawing is intellectual property and is copyrighted