




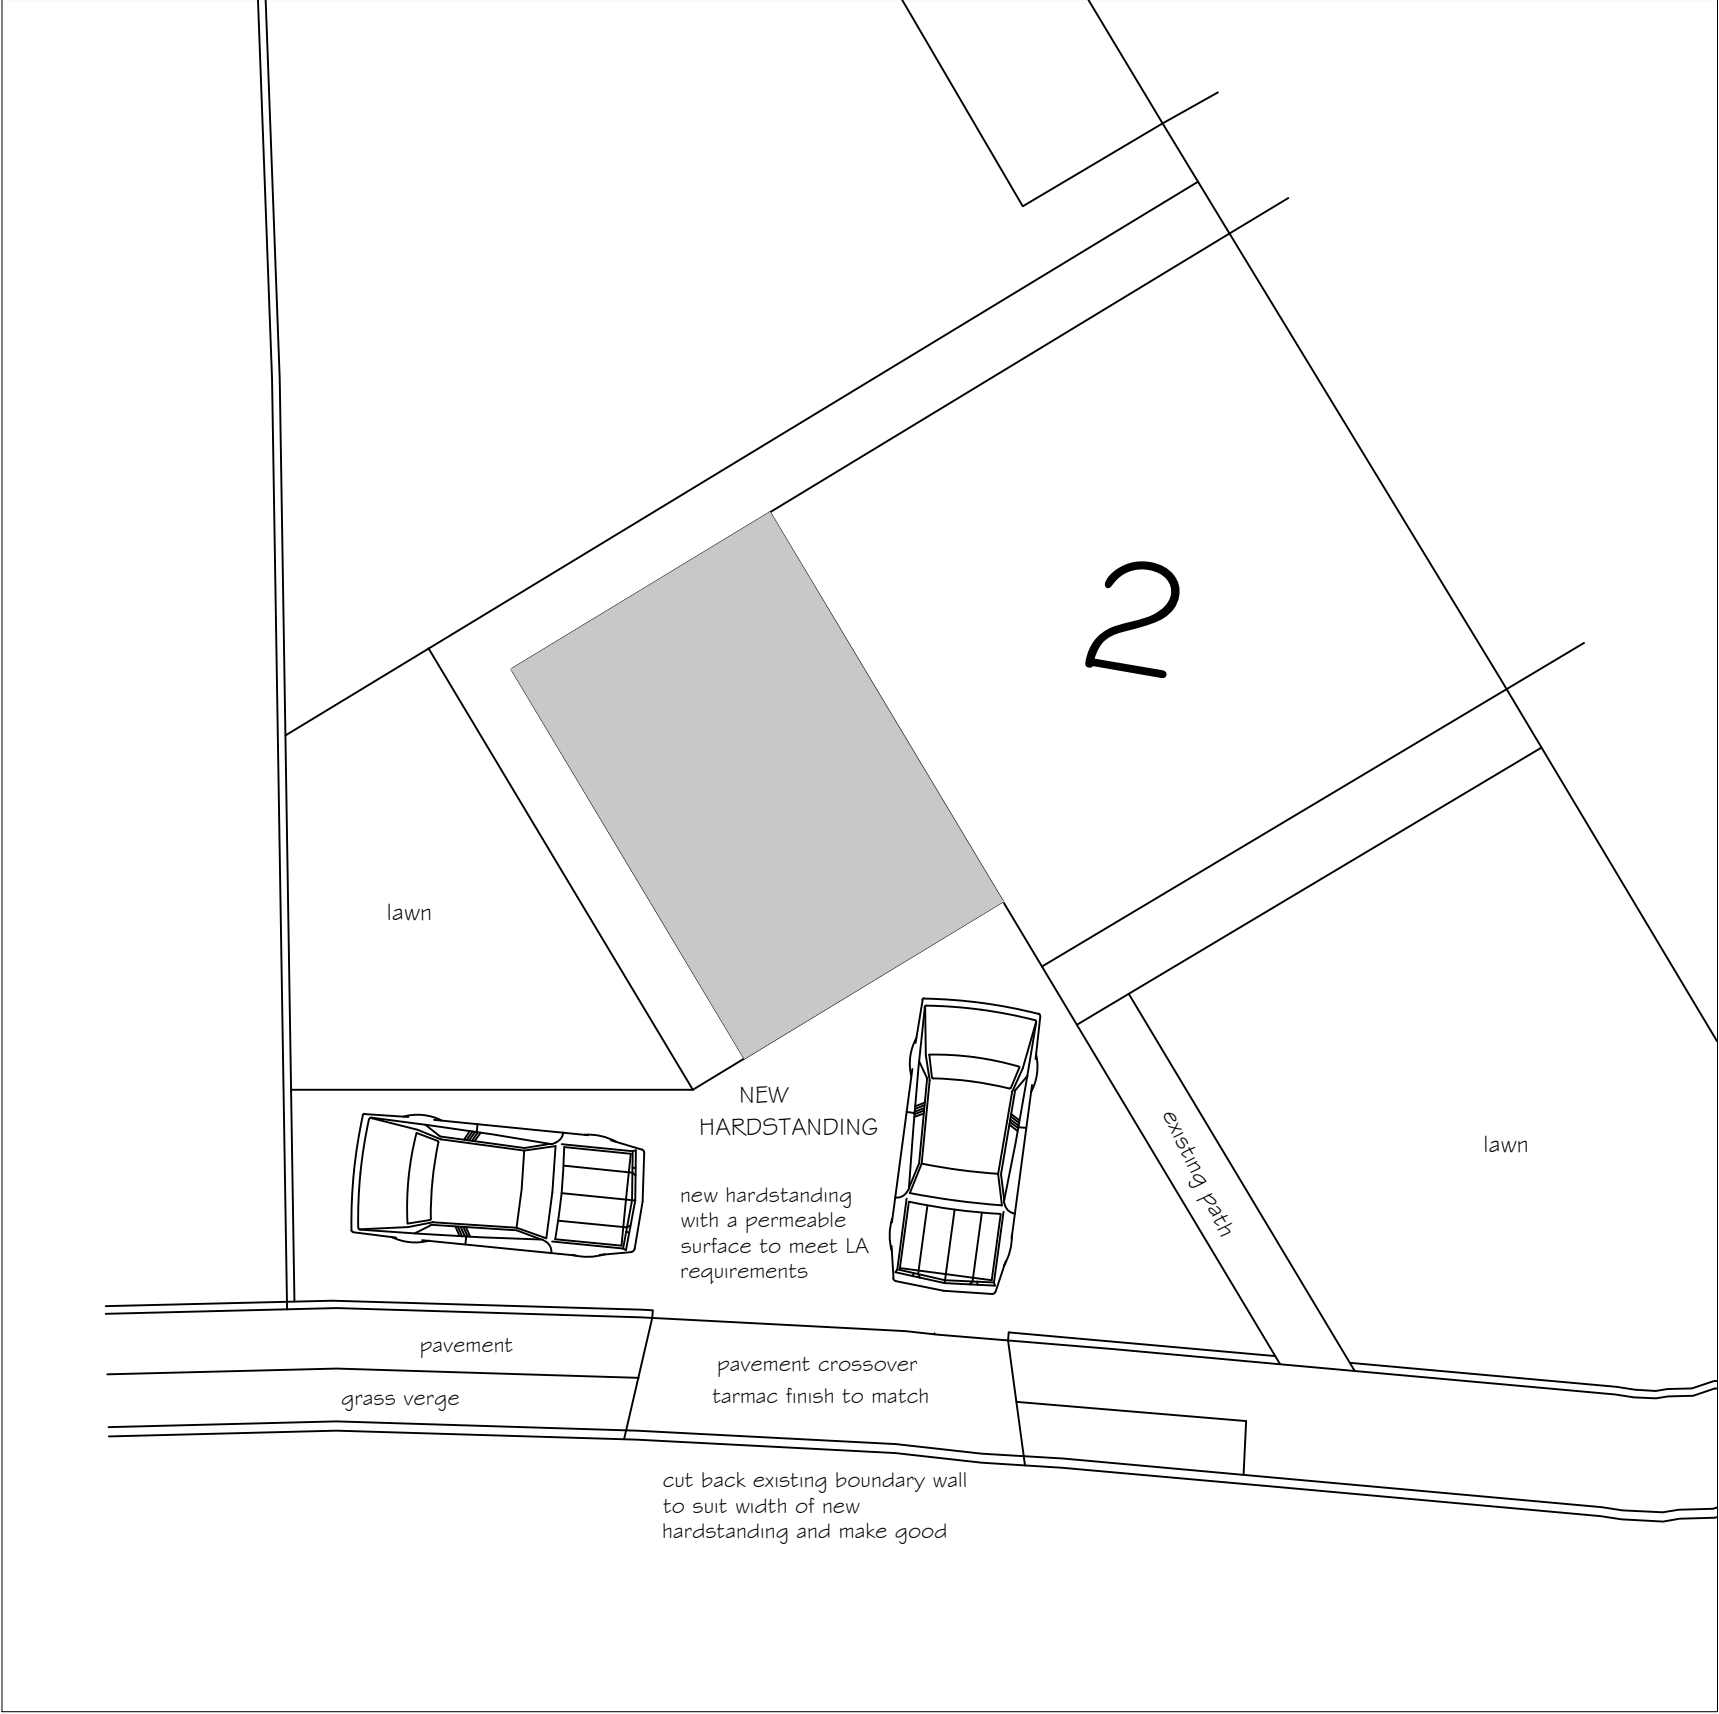

PROPOSED HARDSTANDING

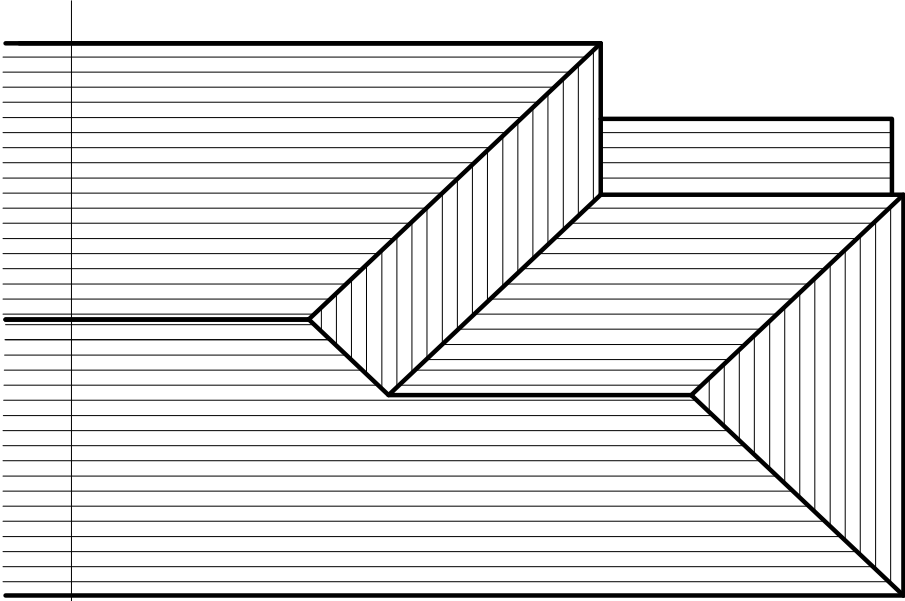

PROPOSED ROOF PLAN

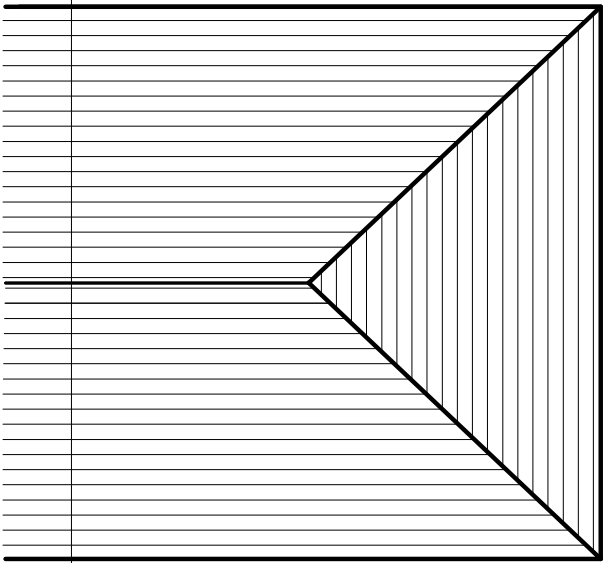

EXISTING ROOF PLAN

ROOF PLANS

revision A 05.07.22
roof plan design change

PETER JONES
TALBOT DESIGN SERVICES
mobile: 07817538014
email: jonespeter177@gmail.com

project title
New two storey side extension
2 Hawthorne Avenue
Baglan, Port Talbot

drawing title
roof plans & hardstanding

date March 2022 scale 1:100
drawing No 2 HA - 04 rev A