

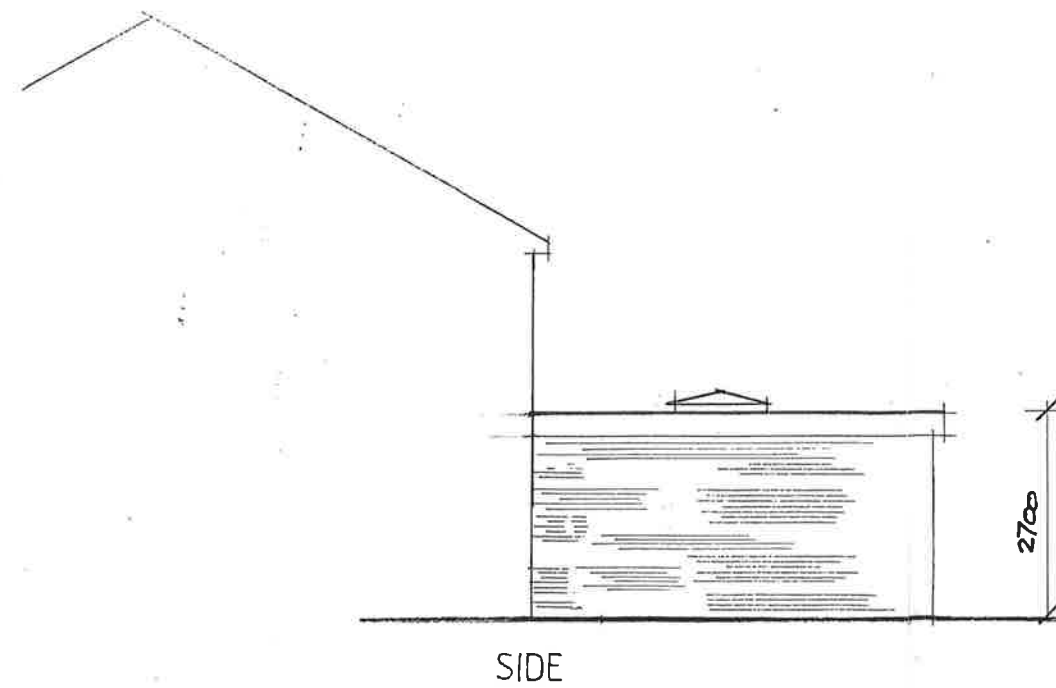


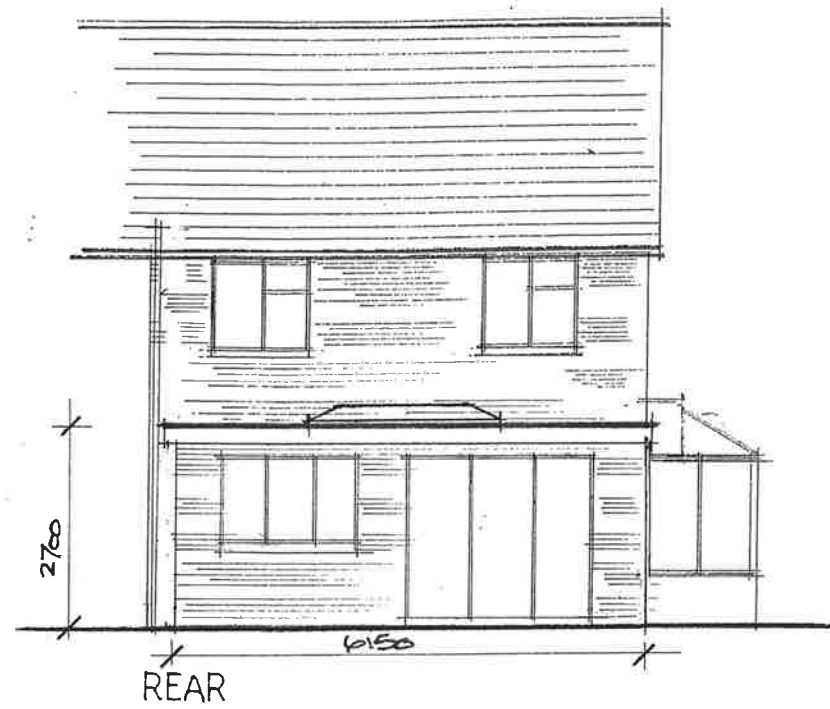

<i>Fine Line</i> <i>Architectural Services Ltd.</i> 30 Pond Mawr Garth Maesteg Bridgend CF34 0SX Tel: 01656 732042 Fax: 01656 810318 Email: fineline248@googlemail.com			<i>Client</i> Mr R Jenkins.		
			<i>Project</i> 59C Berthyr Road, Margam, Port Talbot.		
			<i>Drawing Title</i> Proposed Elevations.		
<i>Date</i> May 2022.		<i>Scale</i> 1:100.	<i>Drawing No.</i> 59CBerthyrRoad/WD/04A		

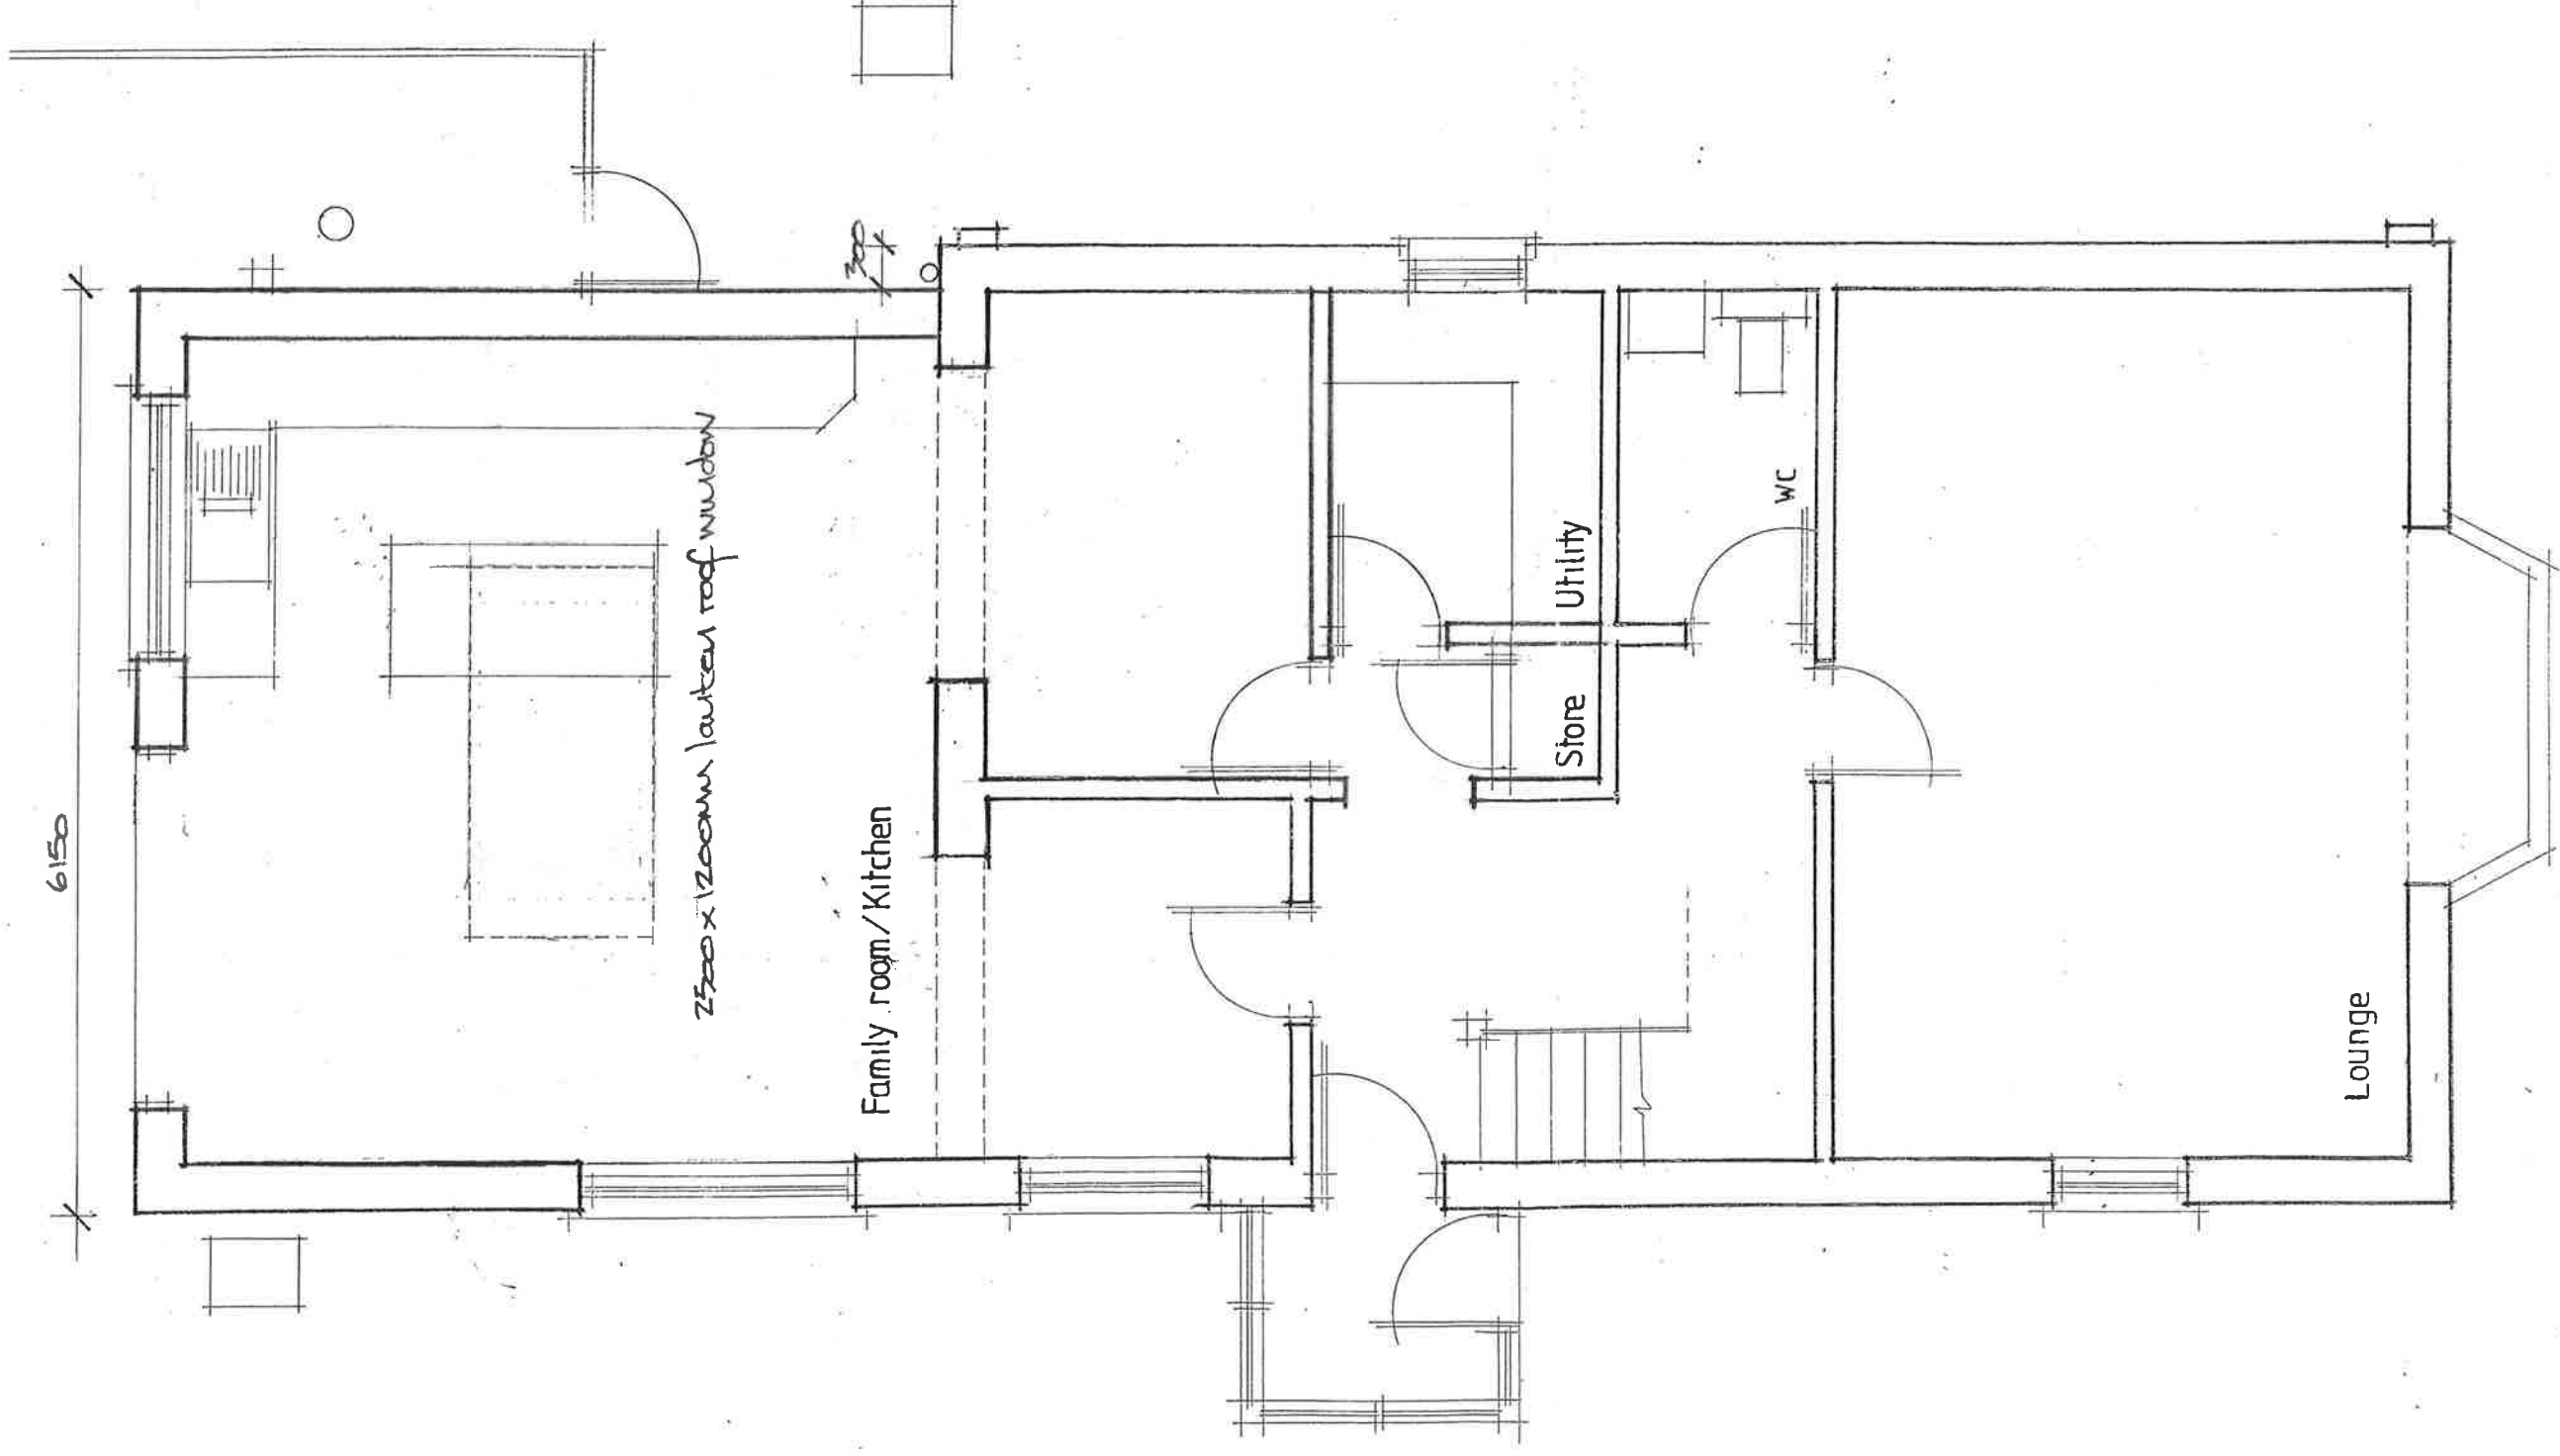

GROUND FLOOR PLAN

Fine Line Architectural Services Ltd.		Client Mr R Jenkins.	
30 Pond Mawr Garth Maesteg Bridgend CF34 0SX Tel: 01656 732042 Fax: 01656 810318 Email: fneline248@googlemail.com		Project 59C Berthyr Road, Margam, Port Talbot.	
		Drawing Title Proposed Ground Floor Plan.	
		Date May 2022.	Drawing No. 59CBerthyrRoad/WD/03A