
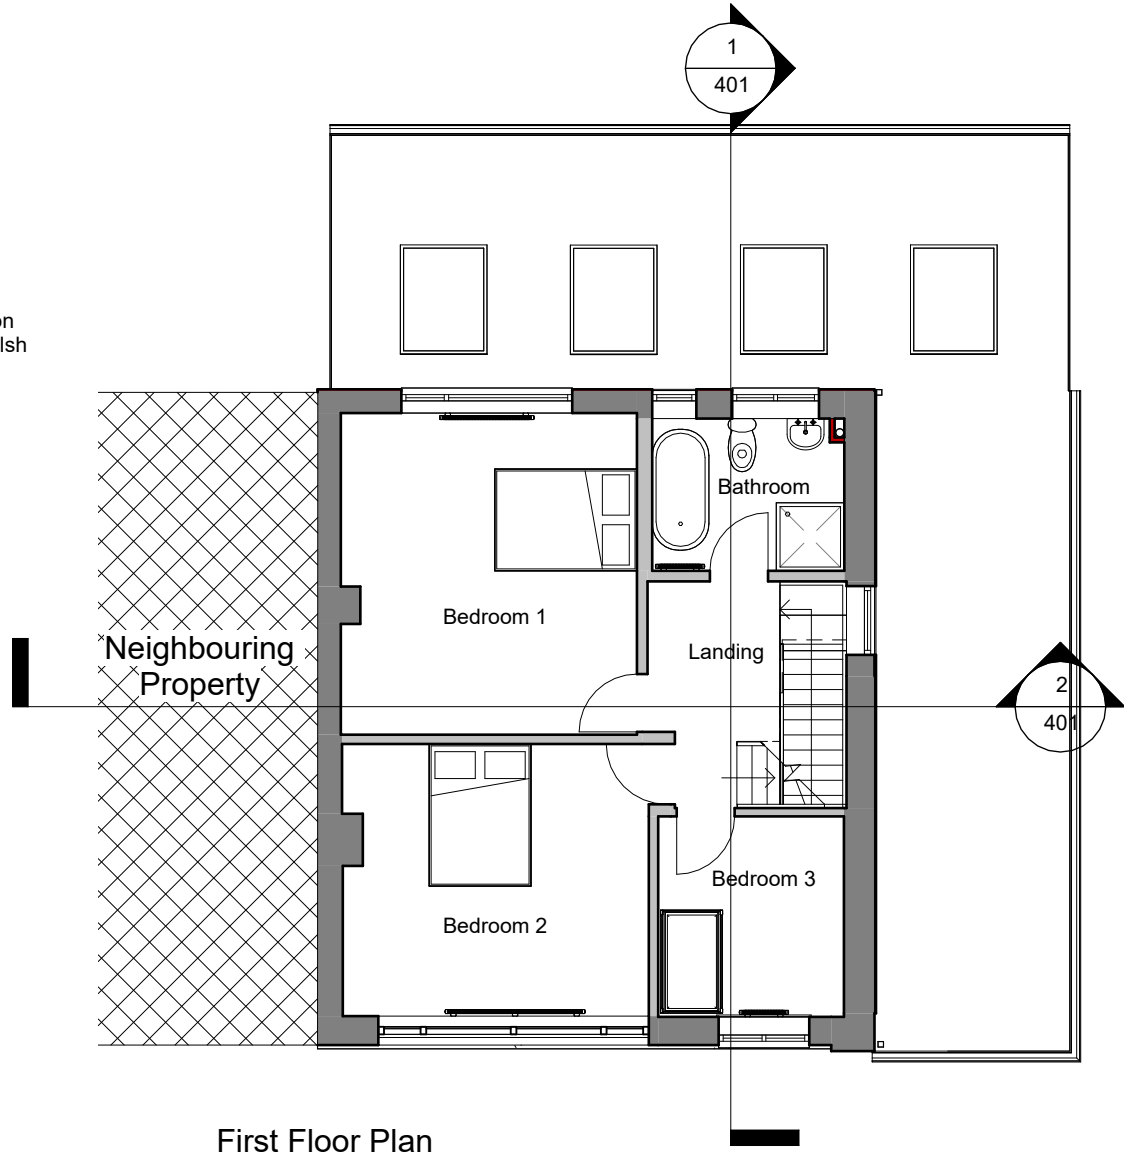
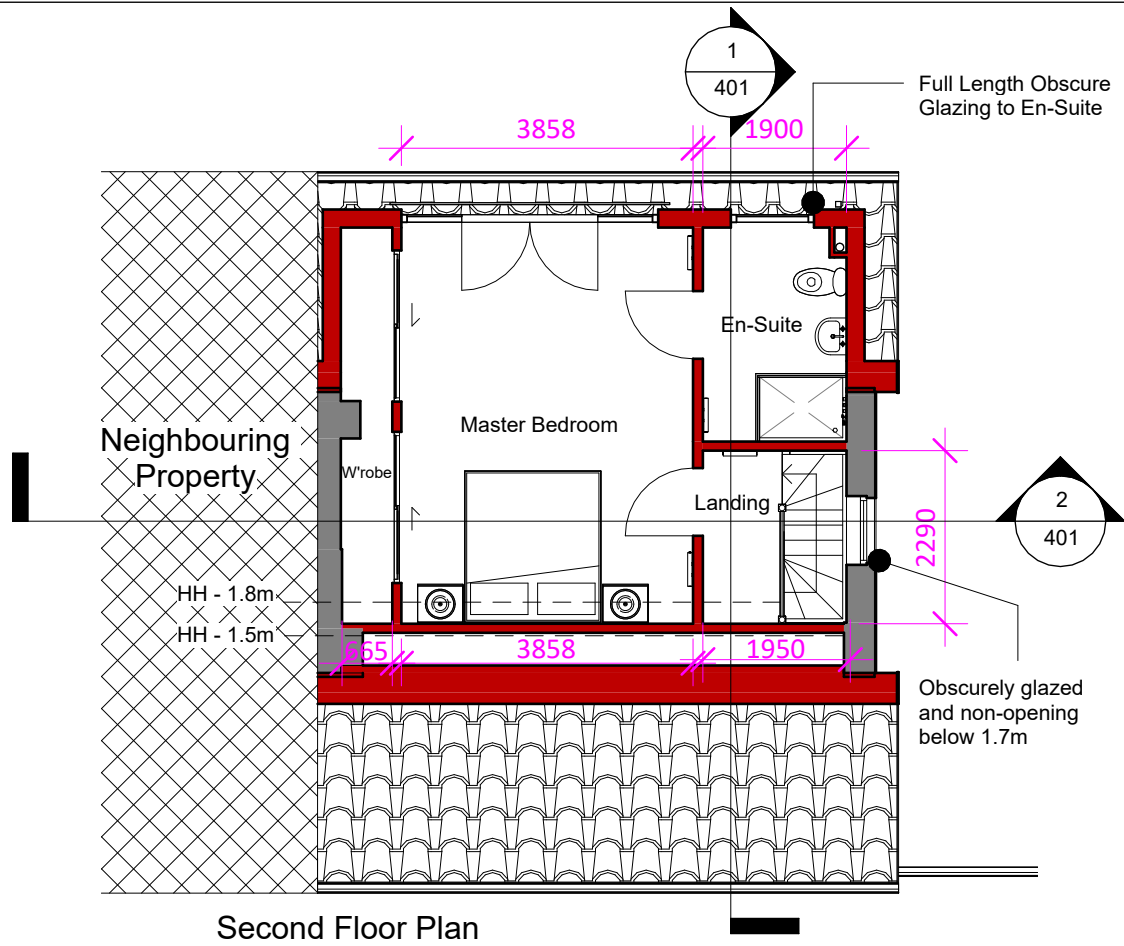


NOTE: Drawings for planning purposes only, not for construction

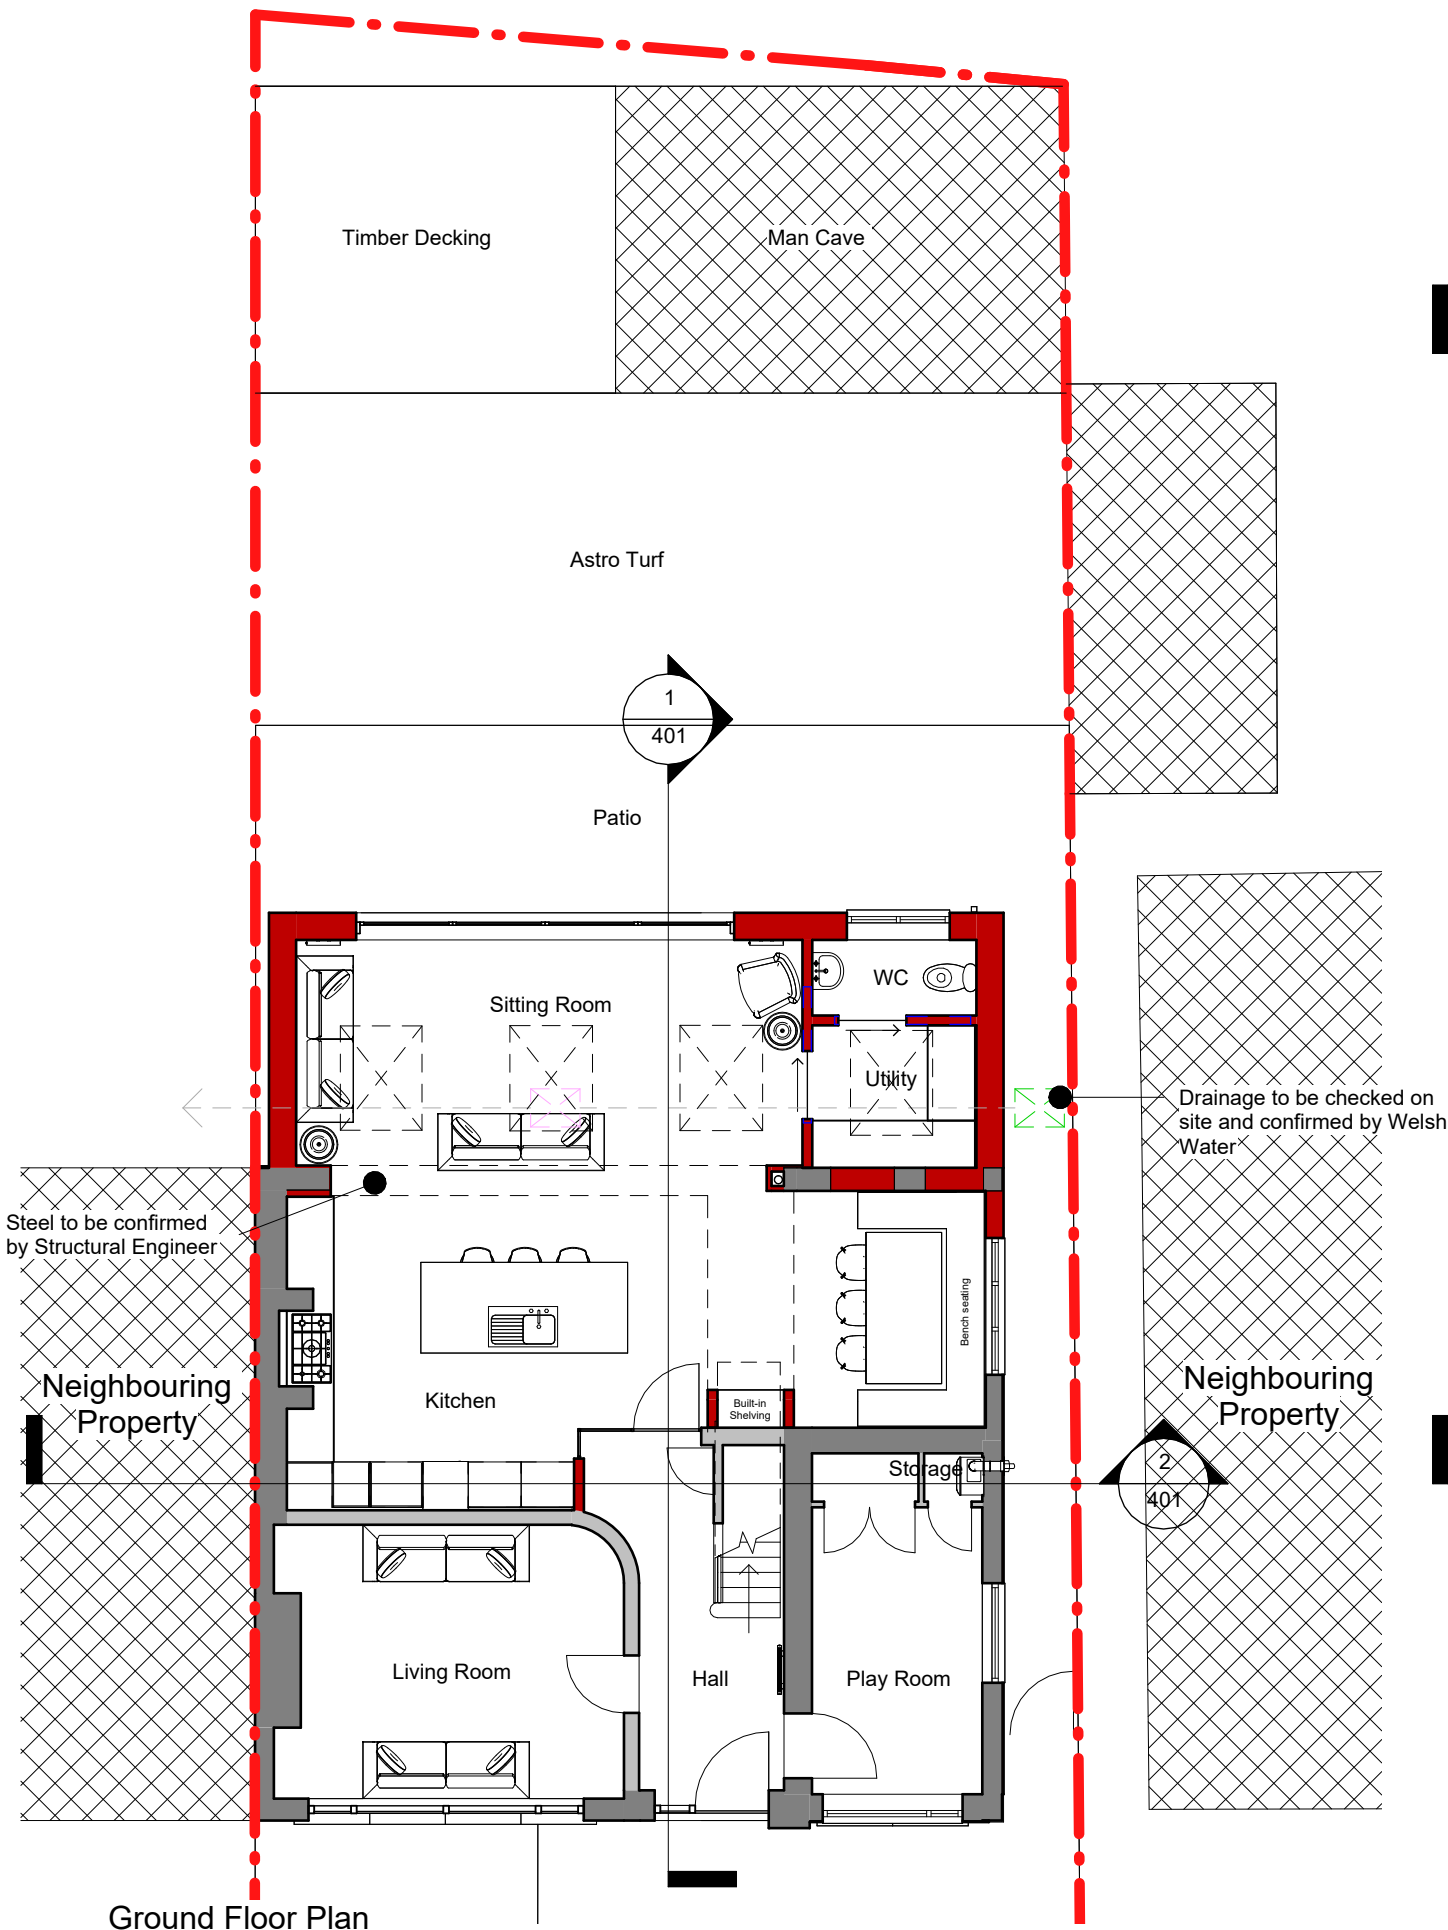

darkin
architects

drawing on
experience

www.darkinarchitects.com

CARDIFF 02922 744 005
LLANELLI 01554 778 730
NEATH 01639 505 566

info@darkinarchitects.com

RIBA

Chartered Practice

THIS DRAWING IS THE COPYRIGHT OF DARKIN ARCHITECTS AND MAY NOT BE COPIED, ALTERED OR REPRODUCED IN ANY FORM OR PASSED TO A THIRD PARTY WITHOUT THEIR CONSENT. DIMENSIONS MUST BE CHECKED AND VERIFIED ON SITE AND ANY DISCREPANCIES SHOULD BE REPORTED TO THE ARCHITECT. THIS DRAWING MUST NOT BE SCALED AND SHOULD BE READ IN CONJUNCTION WITH ALL OTHER CONSULTANT'S DRAWINGS. IF IN DOUBT ASK FOR CONFIRMATION.

No.	Description	By	Date
D	External Finishes Amended	DKC	11/05/2022
E	Boundary Lines Amended	DKC	20/05/2022
F	Notes Added To Side Window	DKC	29.06.2022

CLIENT

Scott Trinder

PROJECT

Domestic Extension

PROJECT ADDRESS

8 Lodge Drive, Baglan,
Port Talbot, SA12 8UB

DRAWING TITLE

Proposed Floor Plans

DRAWN BY	CHECKED BY	© Copyright
DKC	TOM	Darkin Architects 2022
PROJECT REF	SCALE	PAPER SIZE
RH523	1 : 100	A3
DRAWING	REVISION	DATE
102	F	01/03/22