


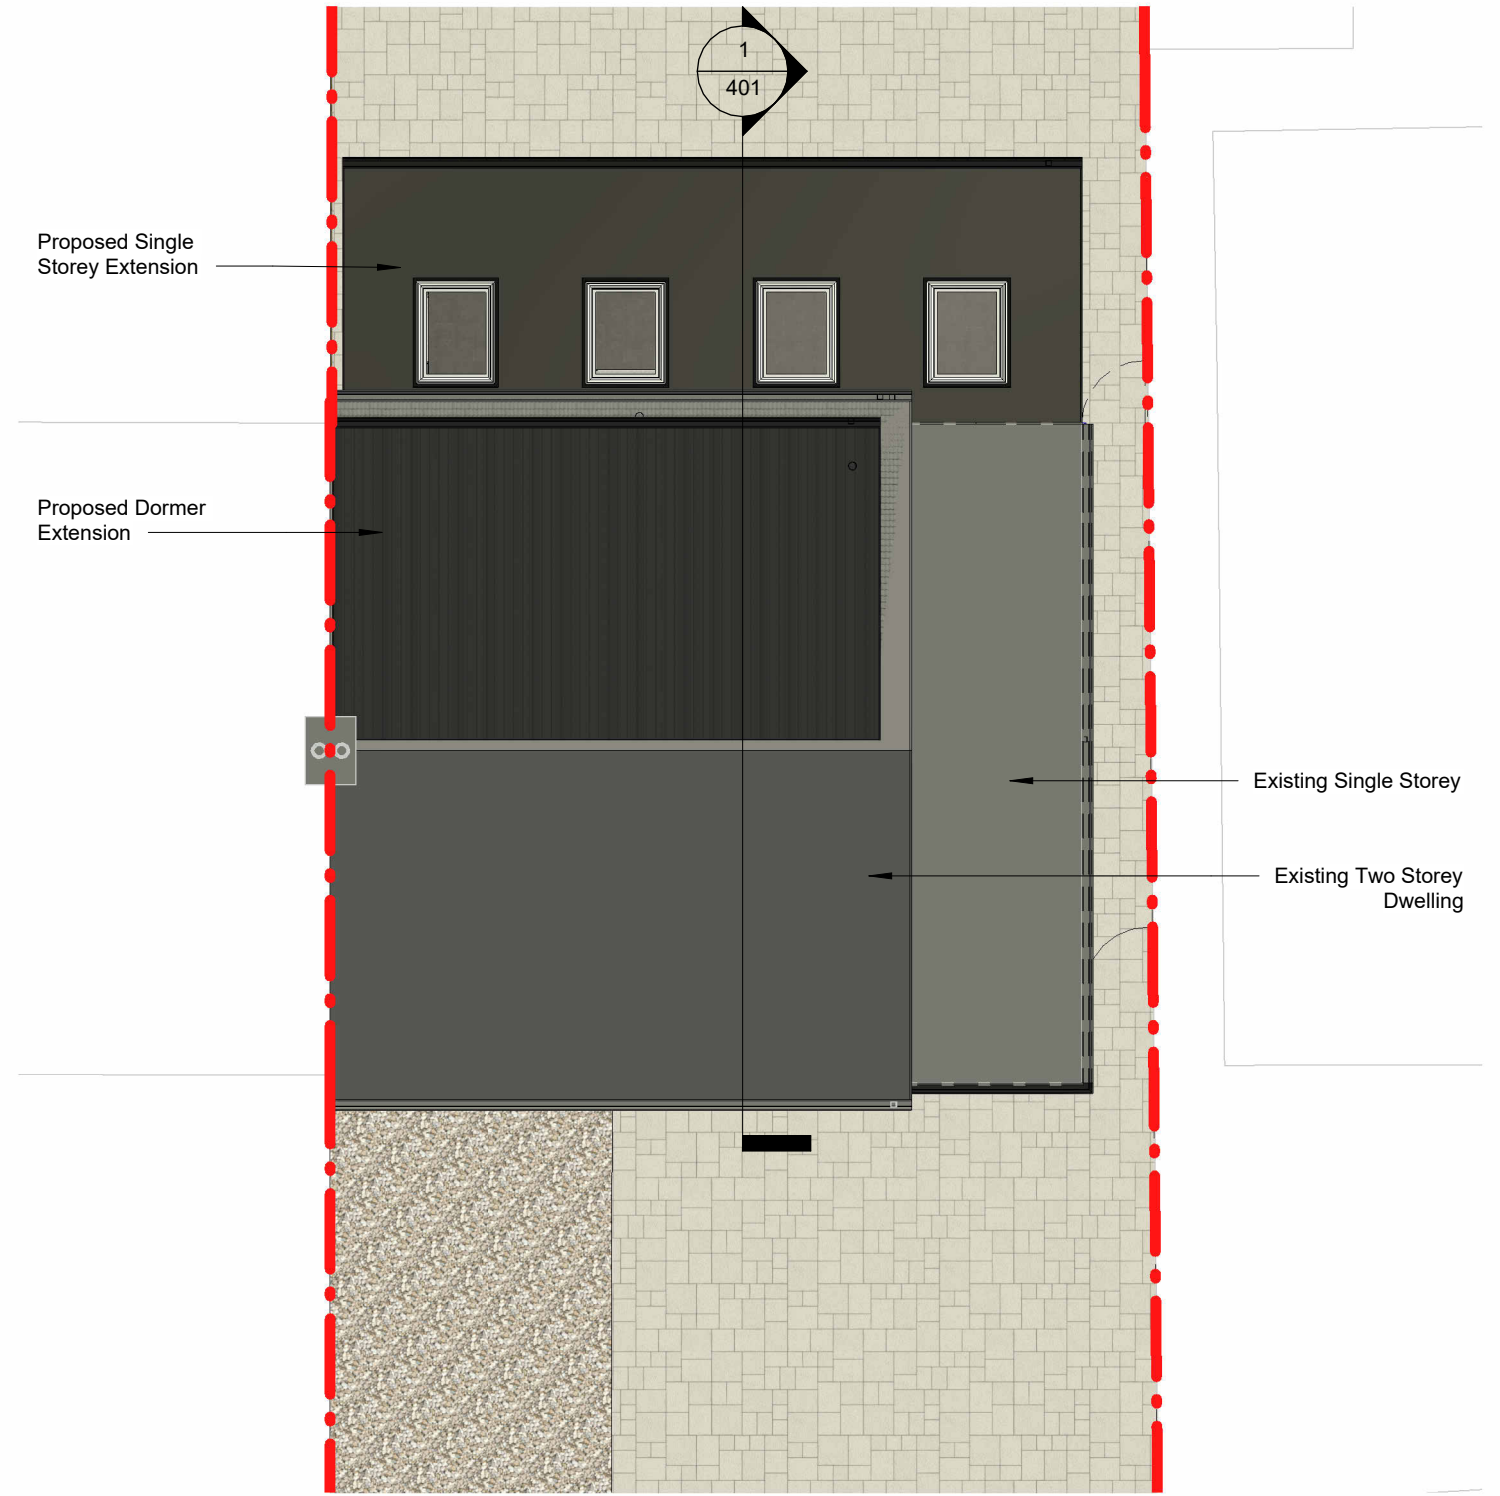

darkin architects drawing on experience www.darkinarchitects.com CARDIFF 02922 744 005 LLANELLI 01554 778 730 NEATH 01639 505 566 info@darkinarchitects.com	NOTES			CLIENT	Scott Trinder		
				PROJECT	Domestic Extension		
				PROJECT ADDRESS	8 Lodge Drive, Baglan, Port Talbot, SA12 8UB		
				DRAWING TITLE: Proposed Roof Plan			
				DRAWN BY	CHECKED BY	© Copyright Darkin Architects 2022	
				DKC	TOM		
				PROJECT REF	SCALE	PAPER SIZE	
				RH523	1 : 100	A4	
				DRAWING	REVISION	DATE	
				103		23/05/22	
RIBA Chartered Practice	THIS DRAWING IS THE COPYRIGHT OF DARKIN ARCHITECTS AND MAY NOT BE COPIED, ALTERED OR REPRODUCED IN ANY FORM OR PASSED TO A THIRD PARTY WITHOUT THEIR CONSENT. DIMENSIONS MUST BE CHECKED AND VERIFIED ON SITE AND ANY DISCREPANCIES SHOULD BE REPORTED TO THE ARCHITECT. THIS DRAWING MUST NOT BE SCALED AND SHOULD BE READ IN CONJUNCTION WITH ALL OTHER CONSULTANT'S DRAWINGS. IF IN DOUBT ASK FOR CONFIRMATION						