




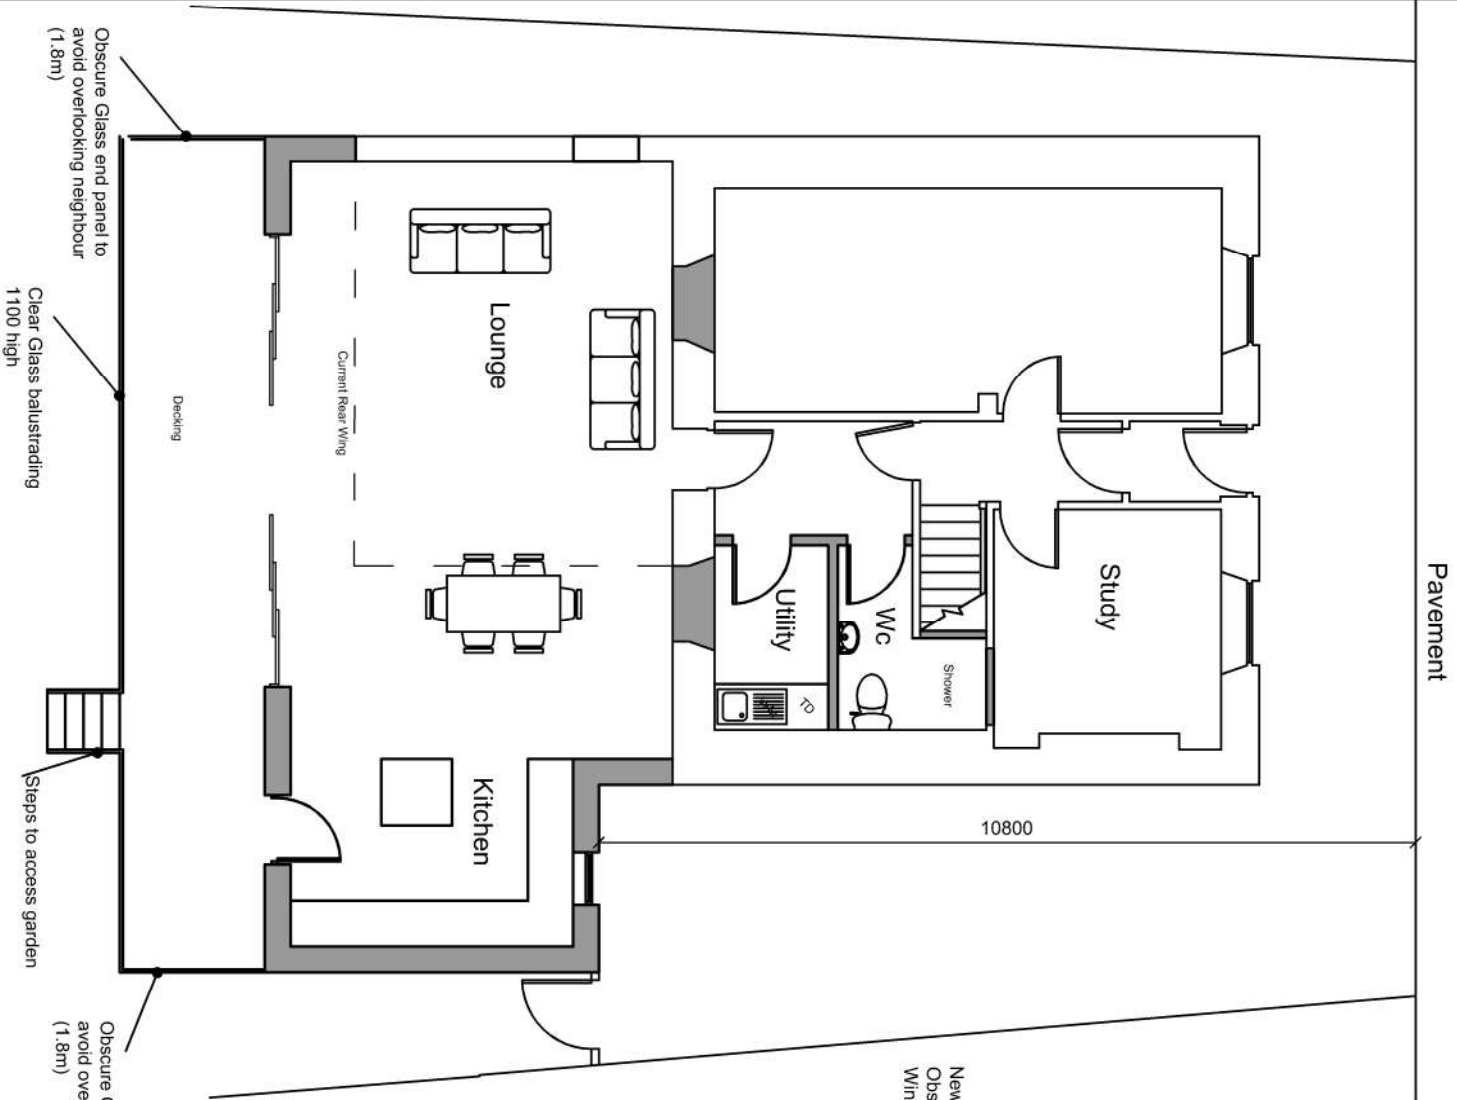

Ground Floor

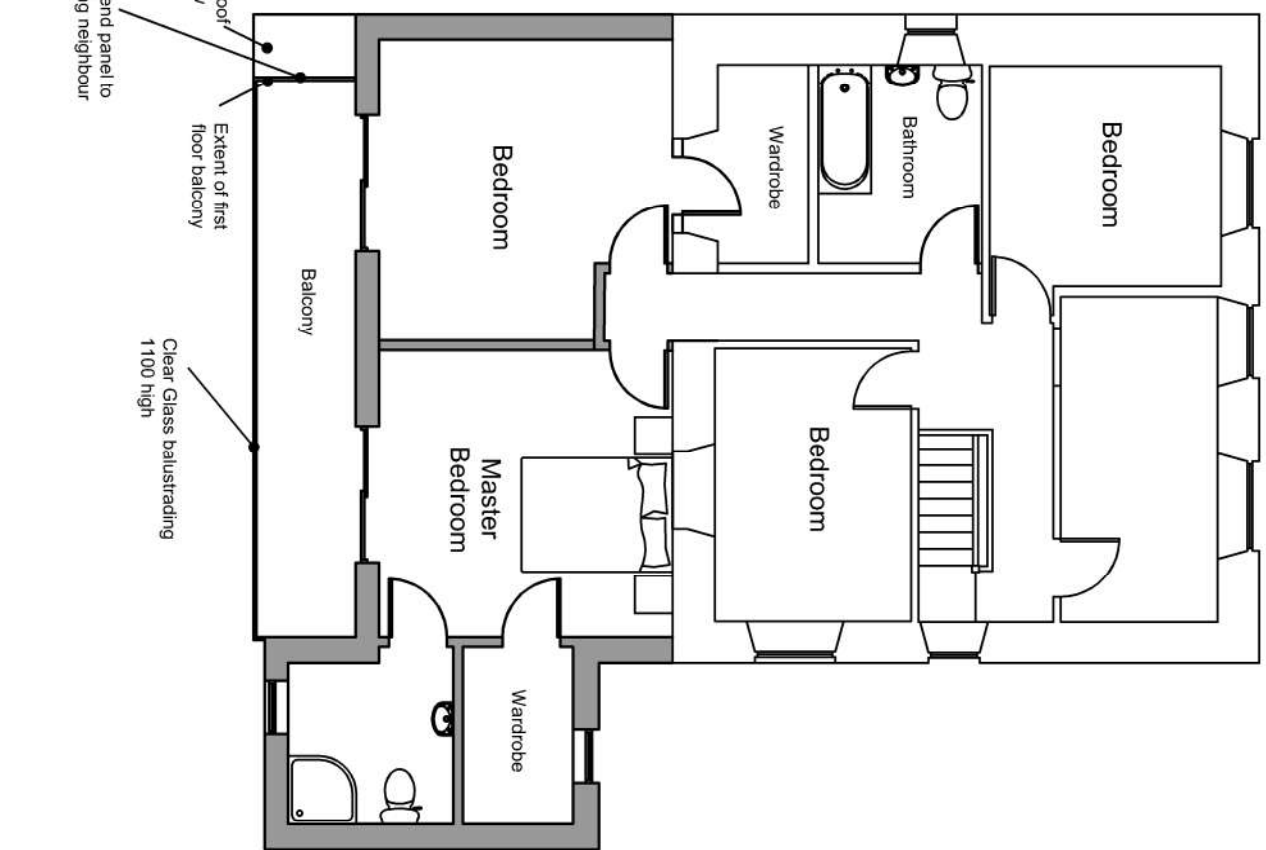


First Floor

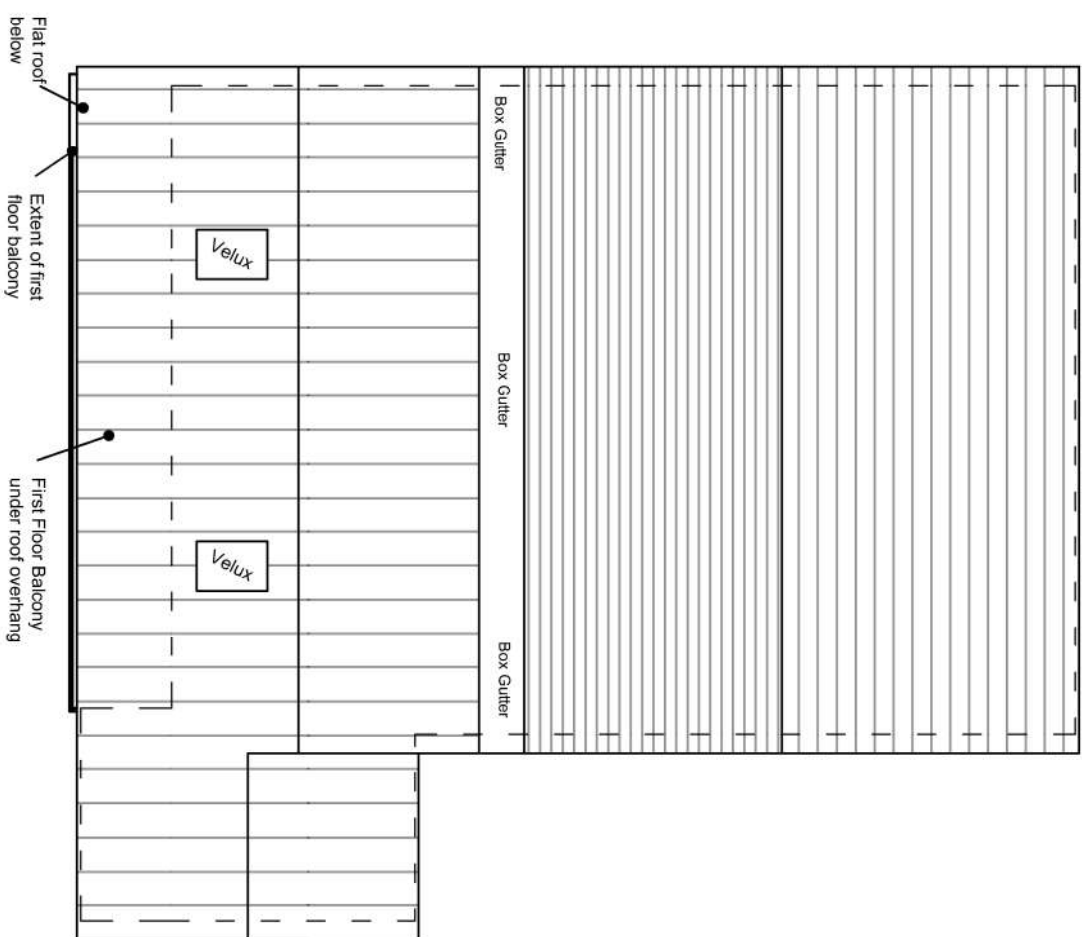

Roof Plan

This drawing is copyright ©
NOTE: All dimensions to be checked on
site and not scaled from the drawing.

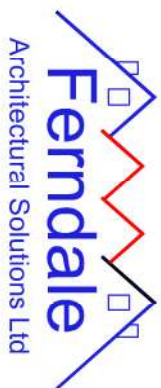

CLIENT Lee Hopkins	JOB TITLE Rear Extension Swansea Road Trebanos	DRWG. TITLE Proposed Plans
DATE: May 2021	SCALE: 1:100	DRWG. NO. 21.10.01
	A3	REV. ---
		PURPOSE: Planning