




Superseded

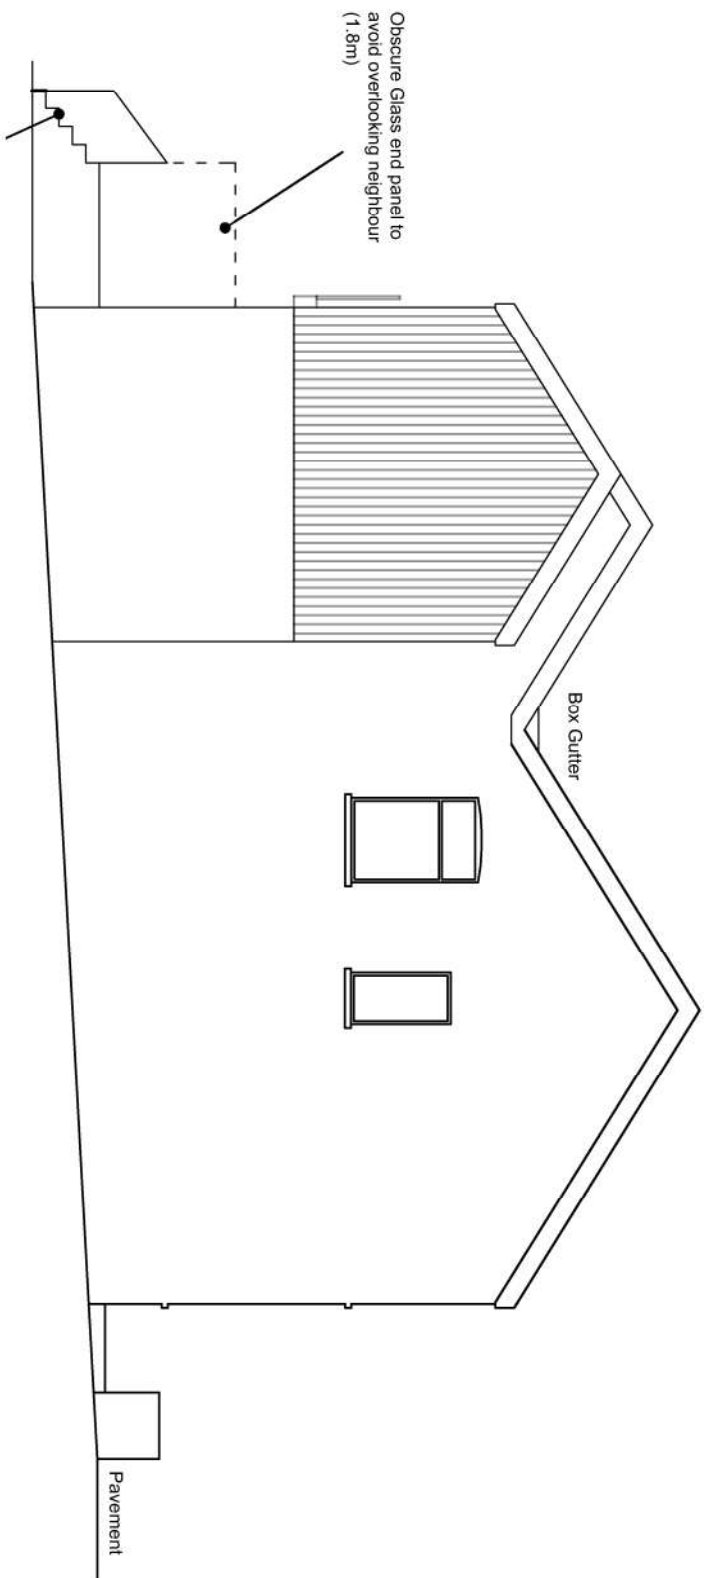


Side Elevation

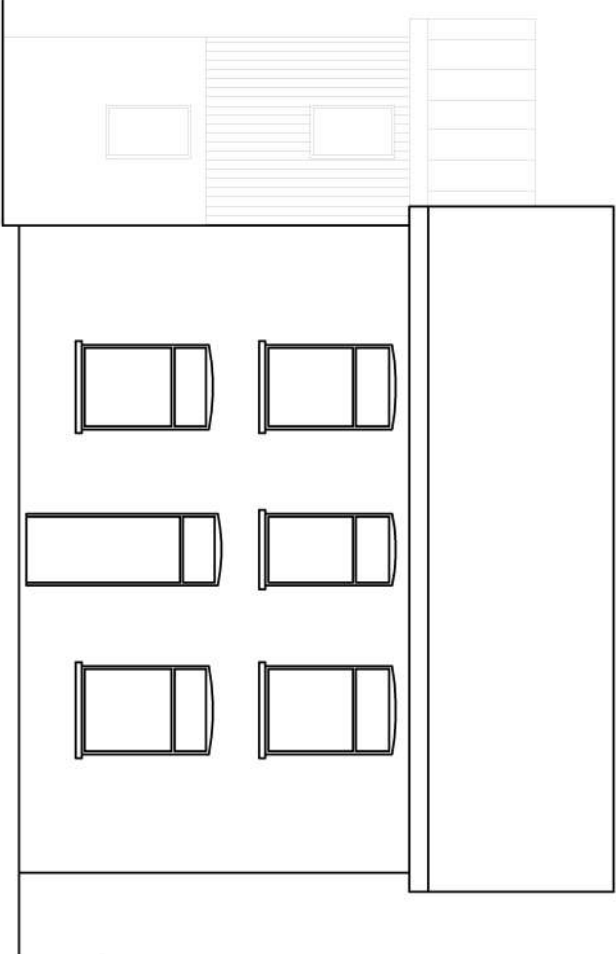

Front Elevation

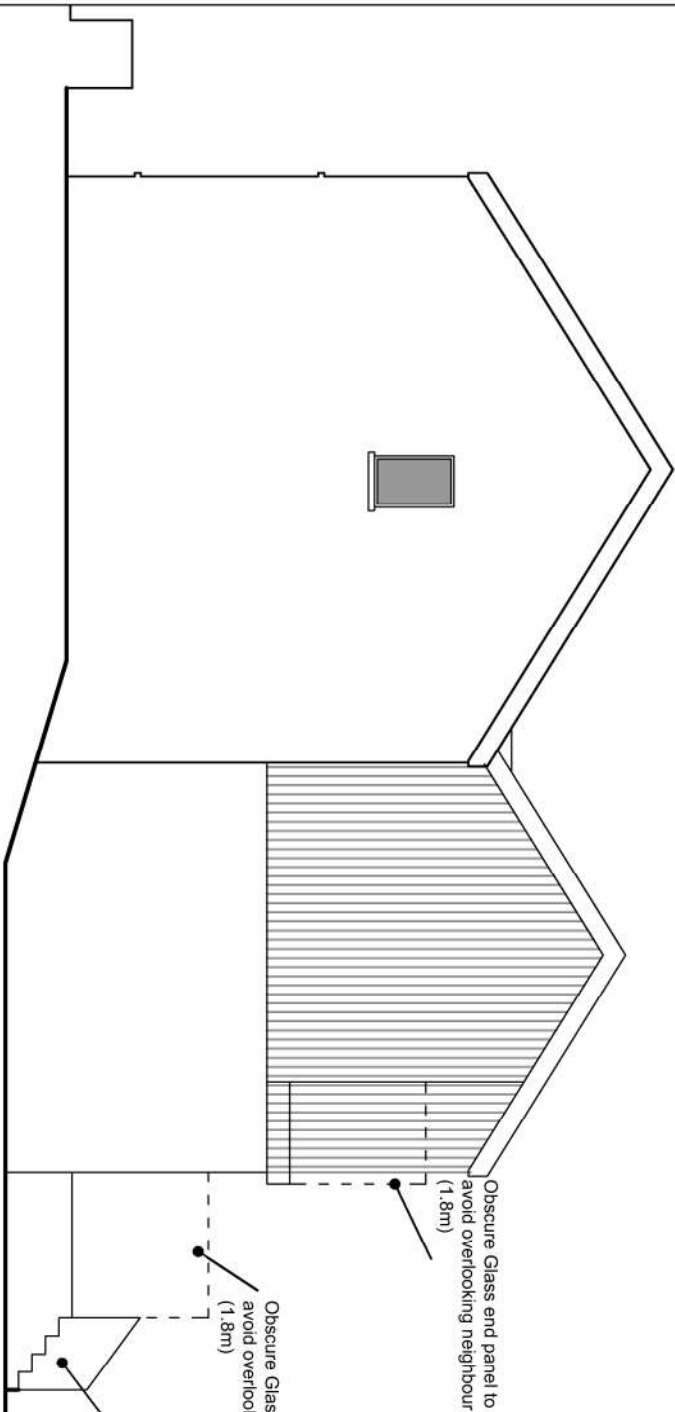


End Elevation

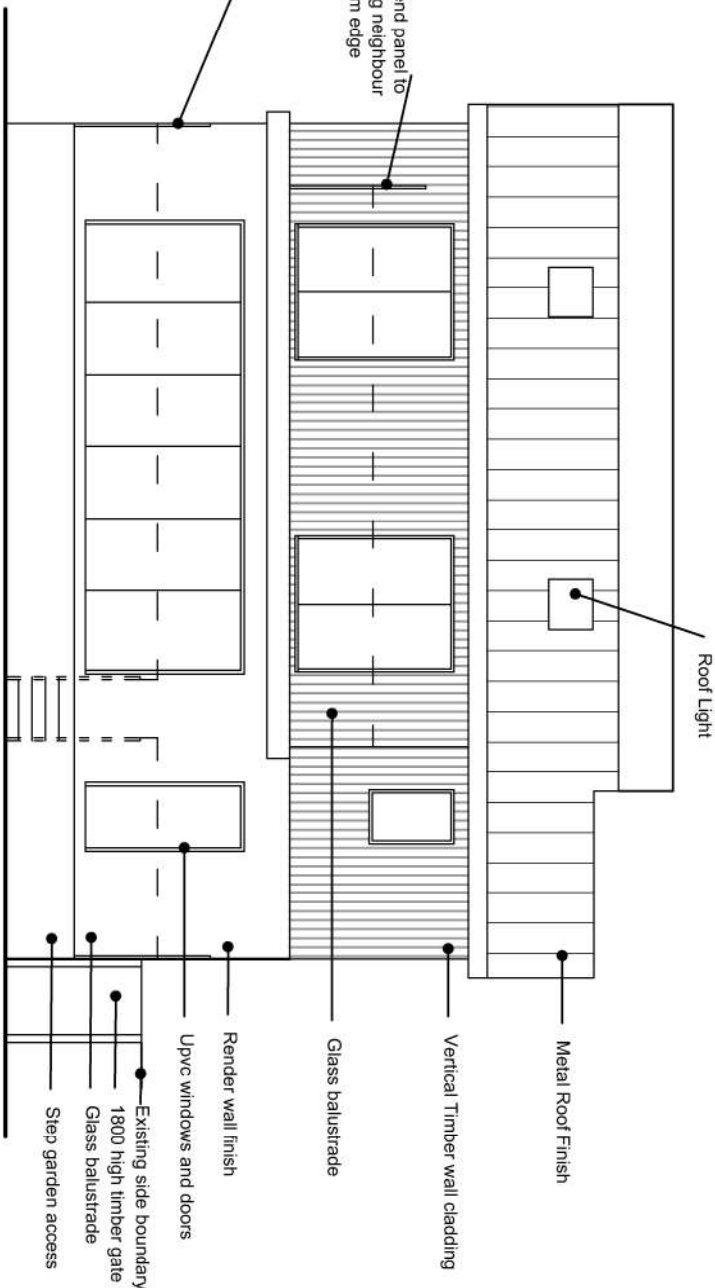

Rear Elevation

This drawing is copyright ©
NOTE: All dimensions to be checked on
site and not scaled from the drawing.

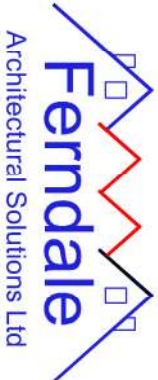

CLIENT Lee Hopkins	JOB TITLE Rear Extension Swansea Road Trebanos	DRNG. TITLE Proposed Elevations
DATE May 2021	SCALE 1:100	DRNG. NO. A3
		REV. 02
		PURPOSE Planning

Ferdale Architectural Solutions LTD
98 Neath Road, Resolven, Neath, SA11 4AN Tel:07970808768 Email: owen@ferdaleas.co.uk