




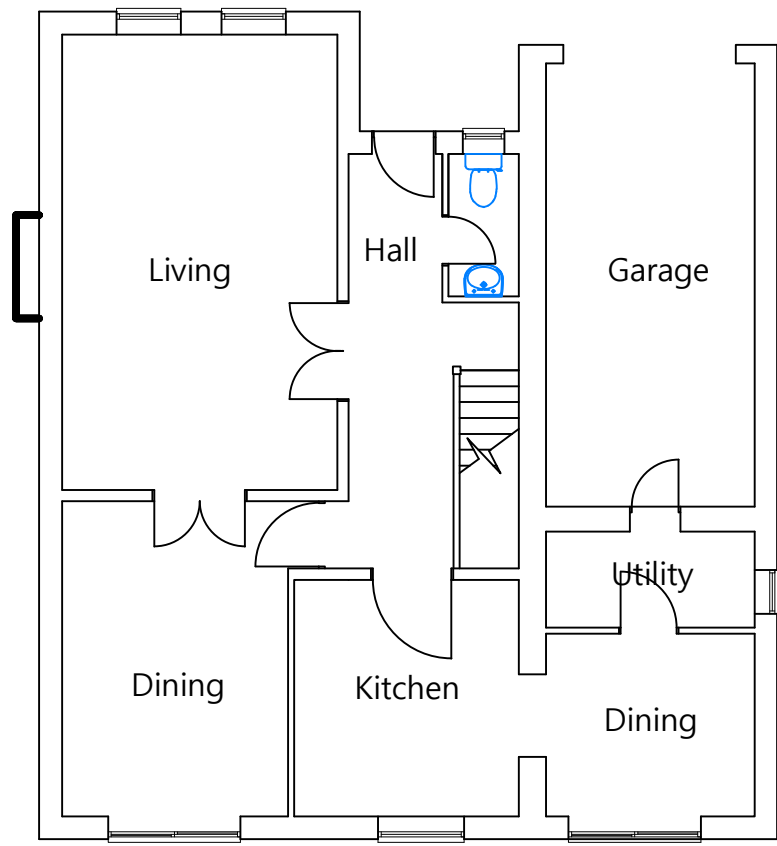


EXISTING GROUND FLOOR PLAN
Scale 1:100

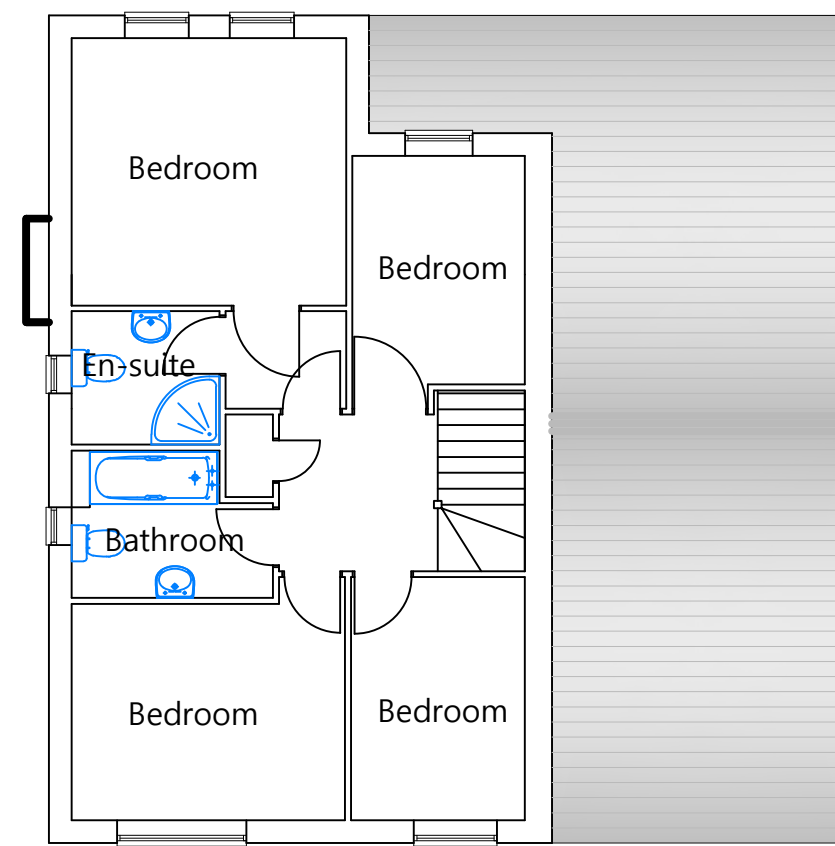


EXISTING FIRST FLOOR PLAN
Scale 1:100

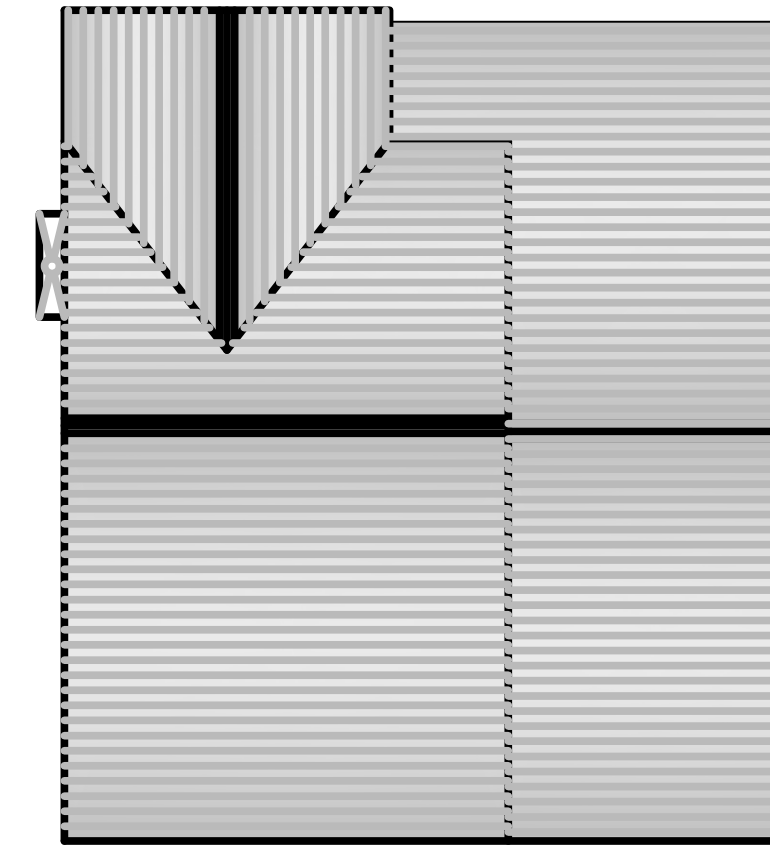


EXISTING ROOF PLAN
Scale 1:100

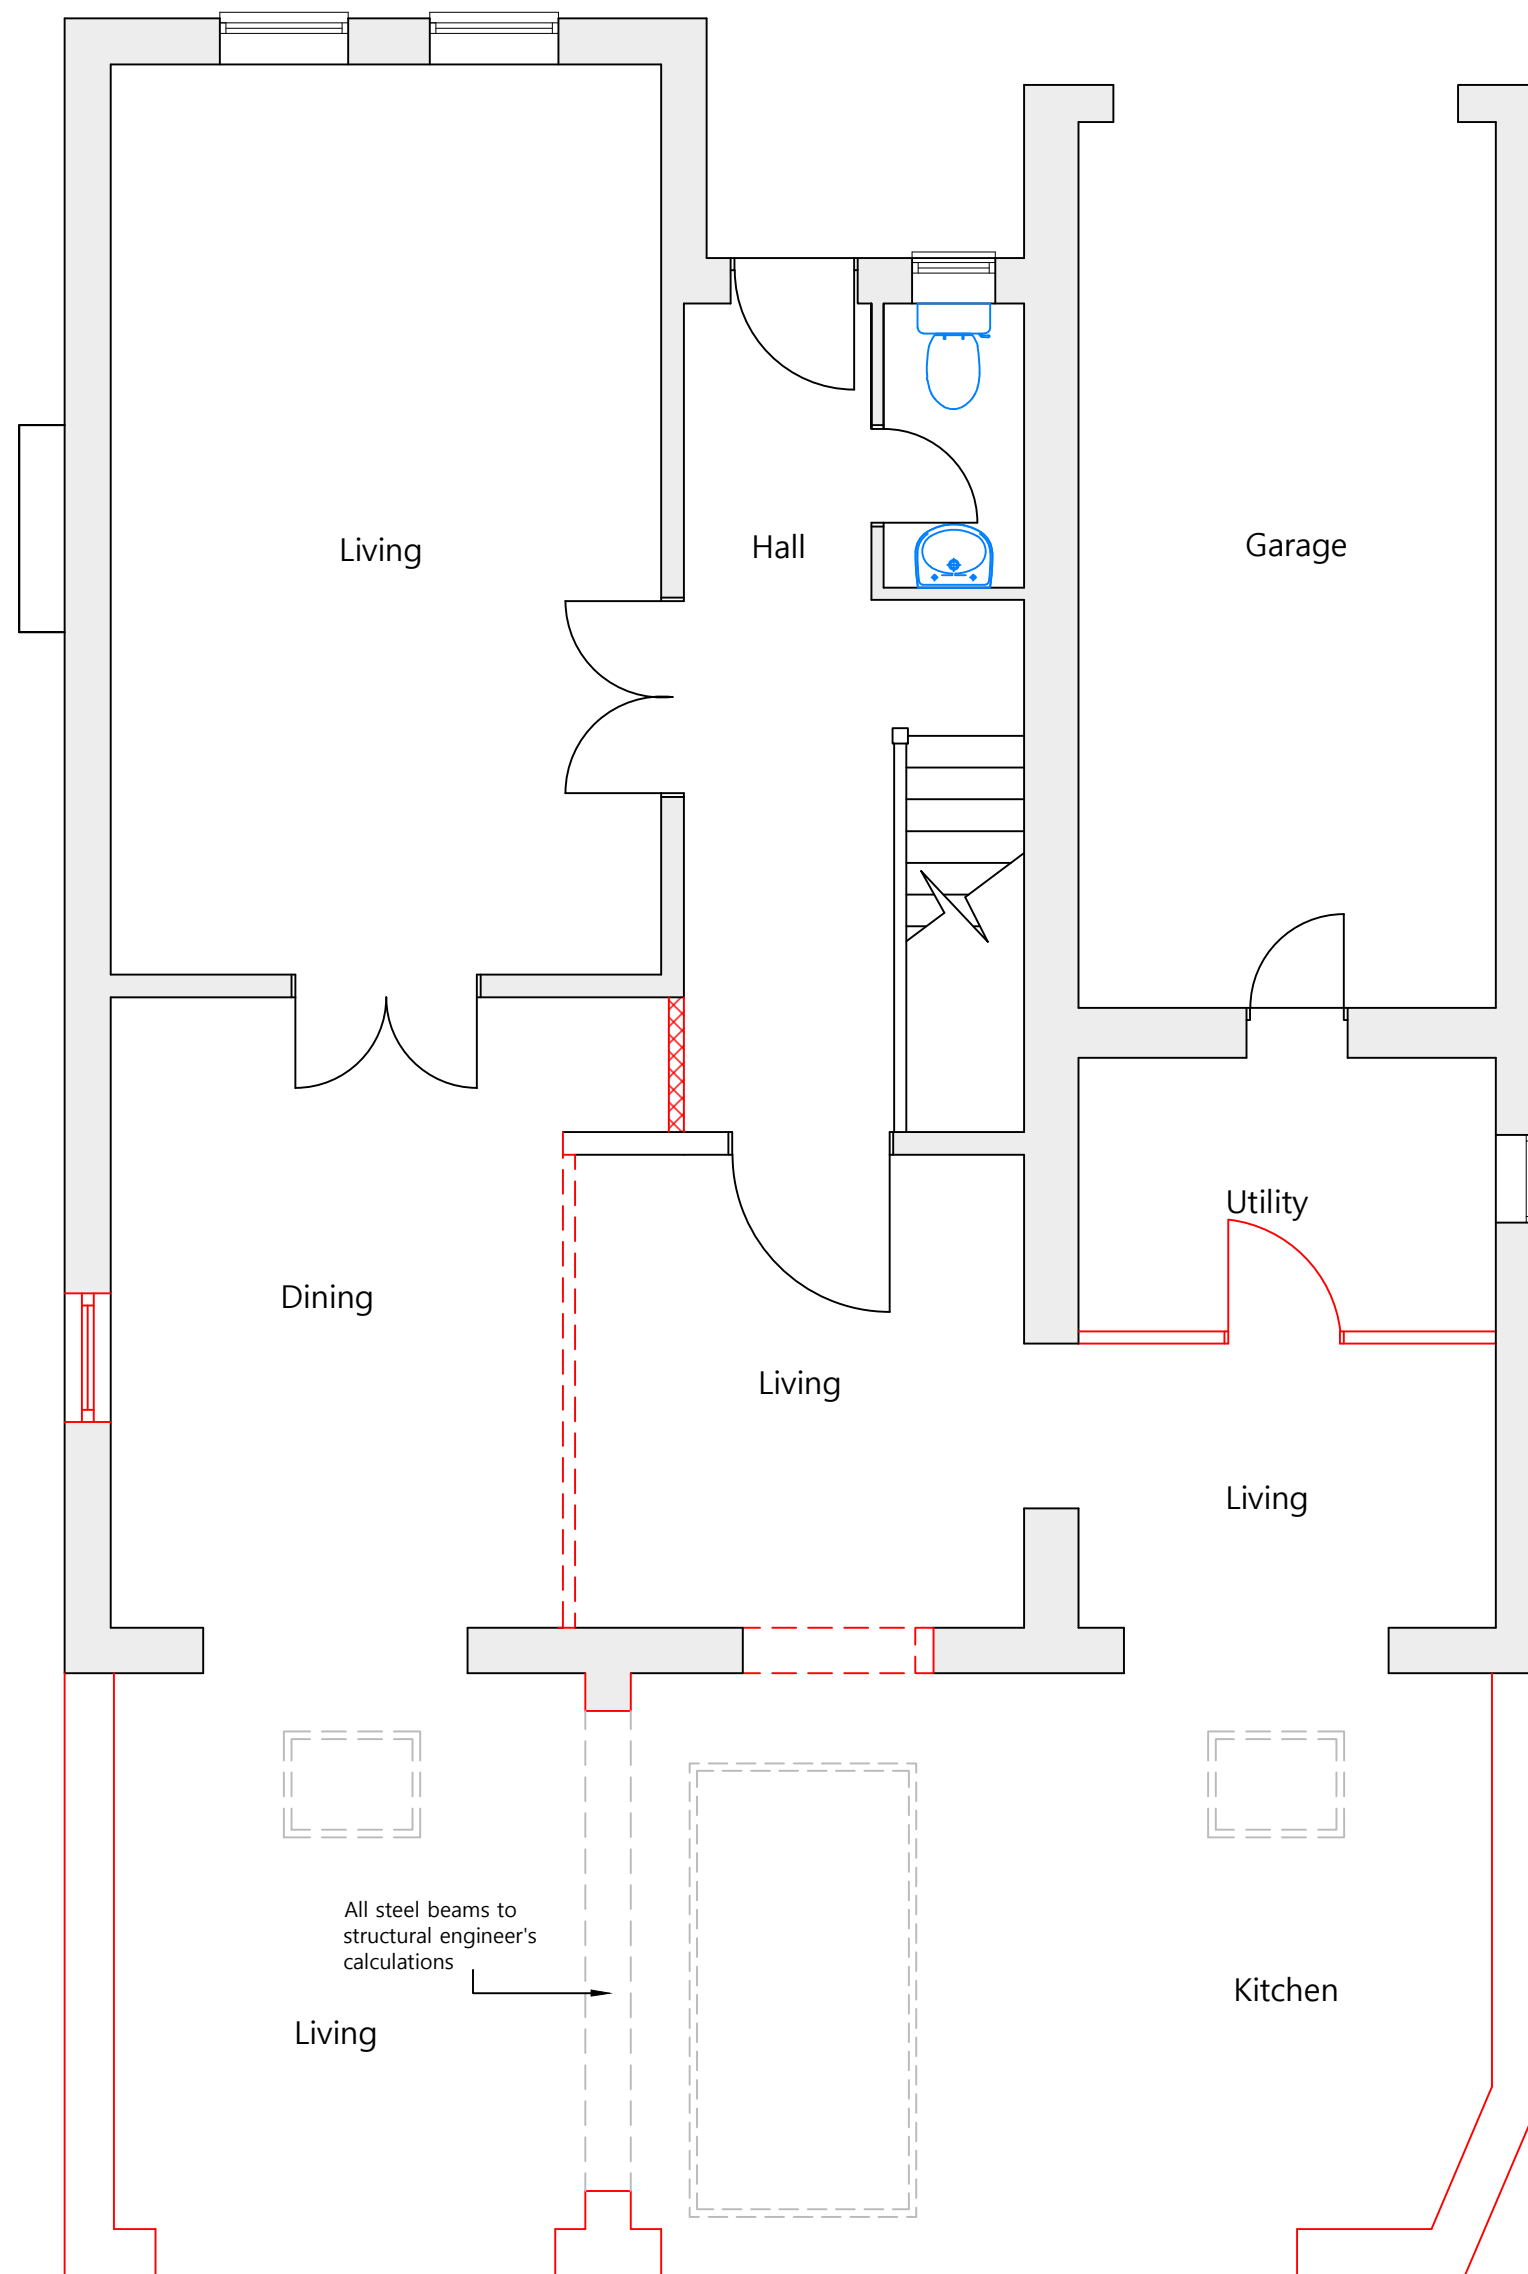


PROPOSED GROUND FLOOR PLAN
Scale 1:50

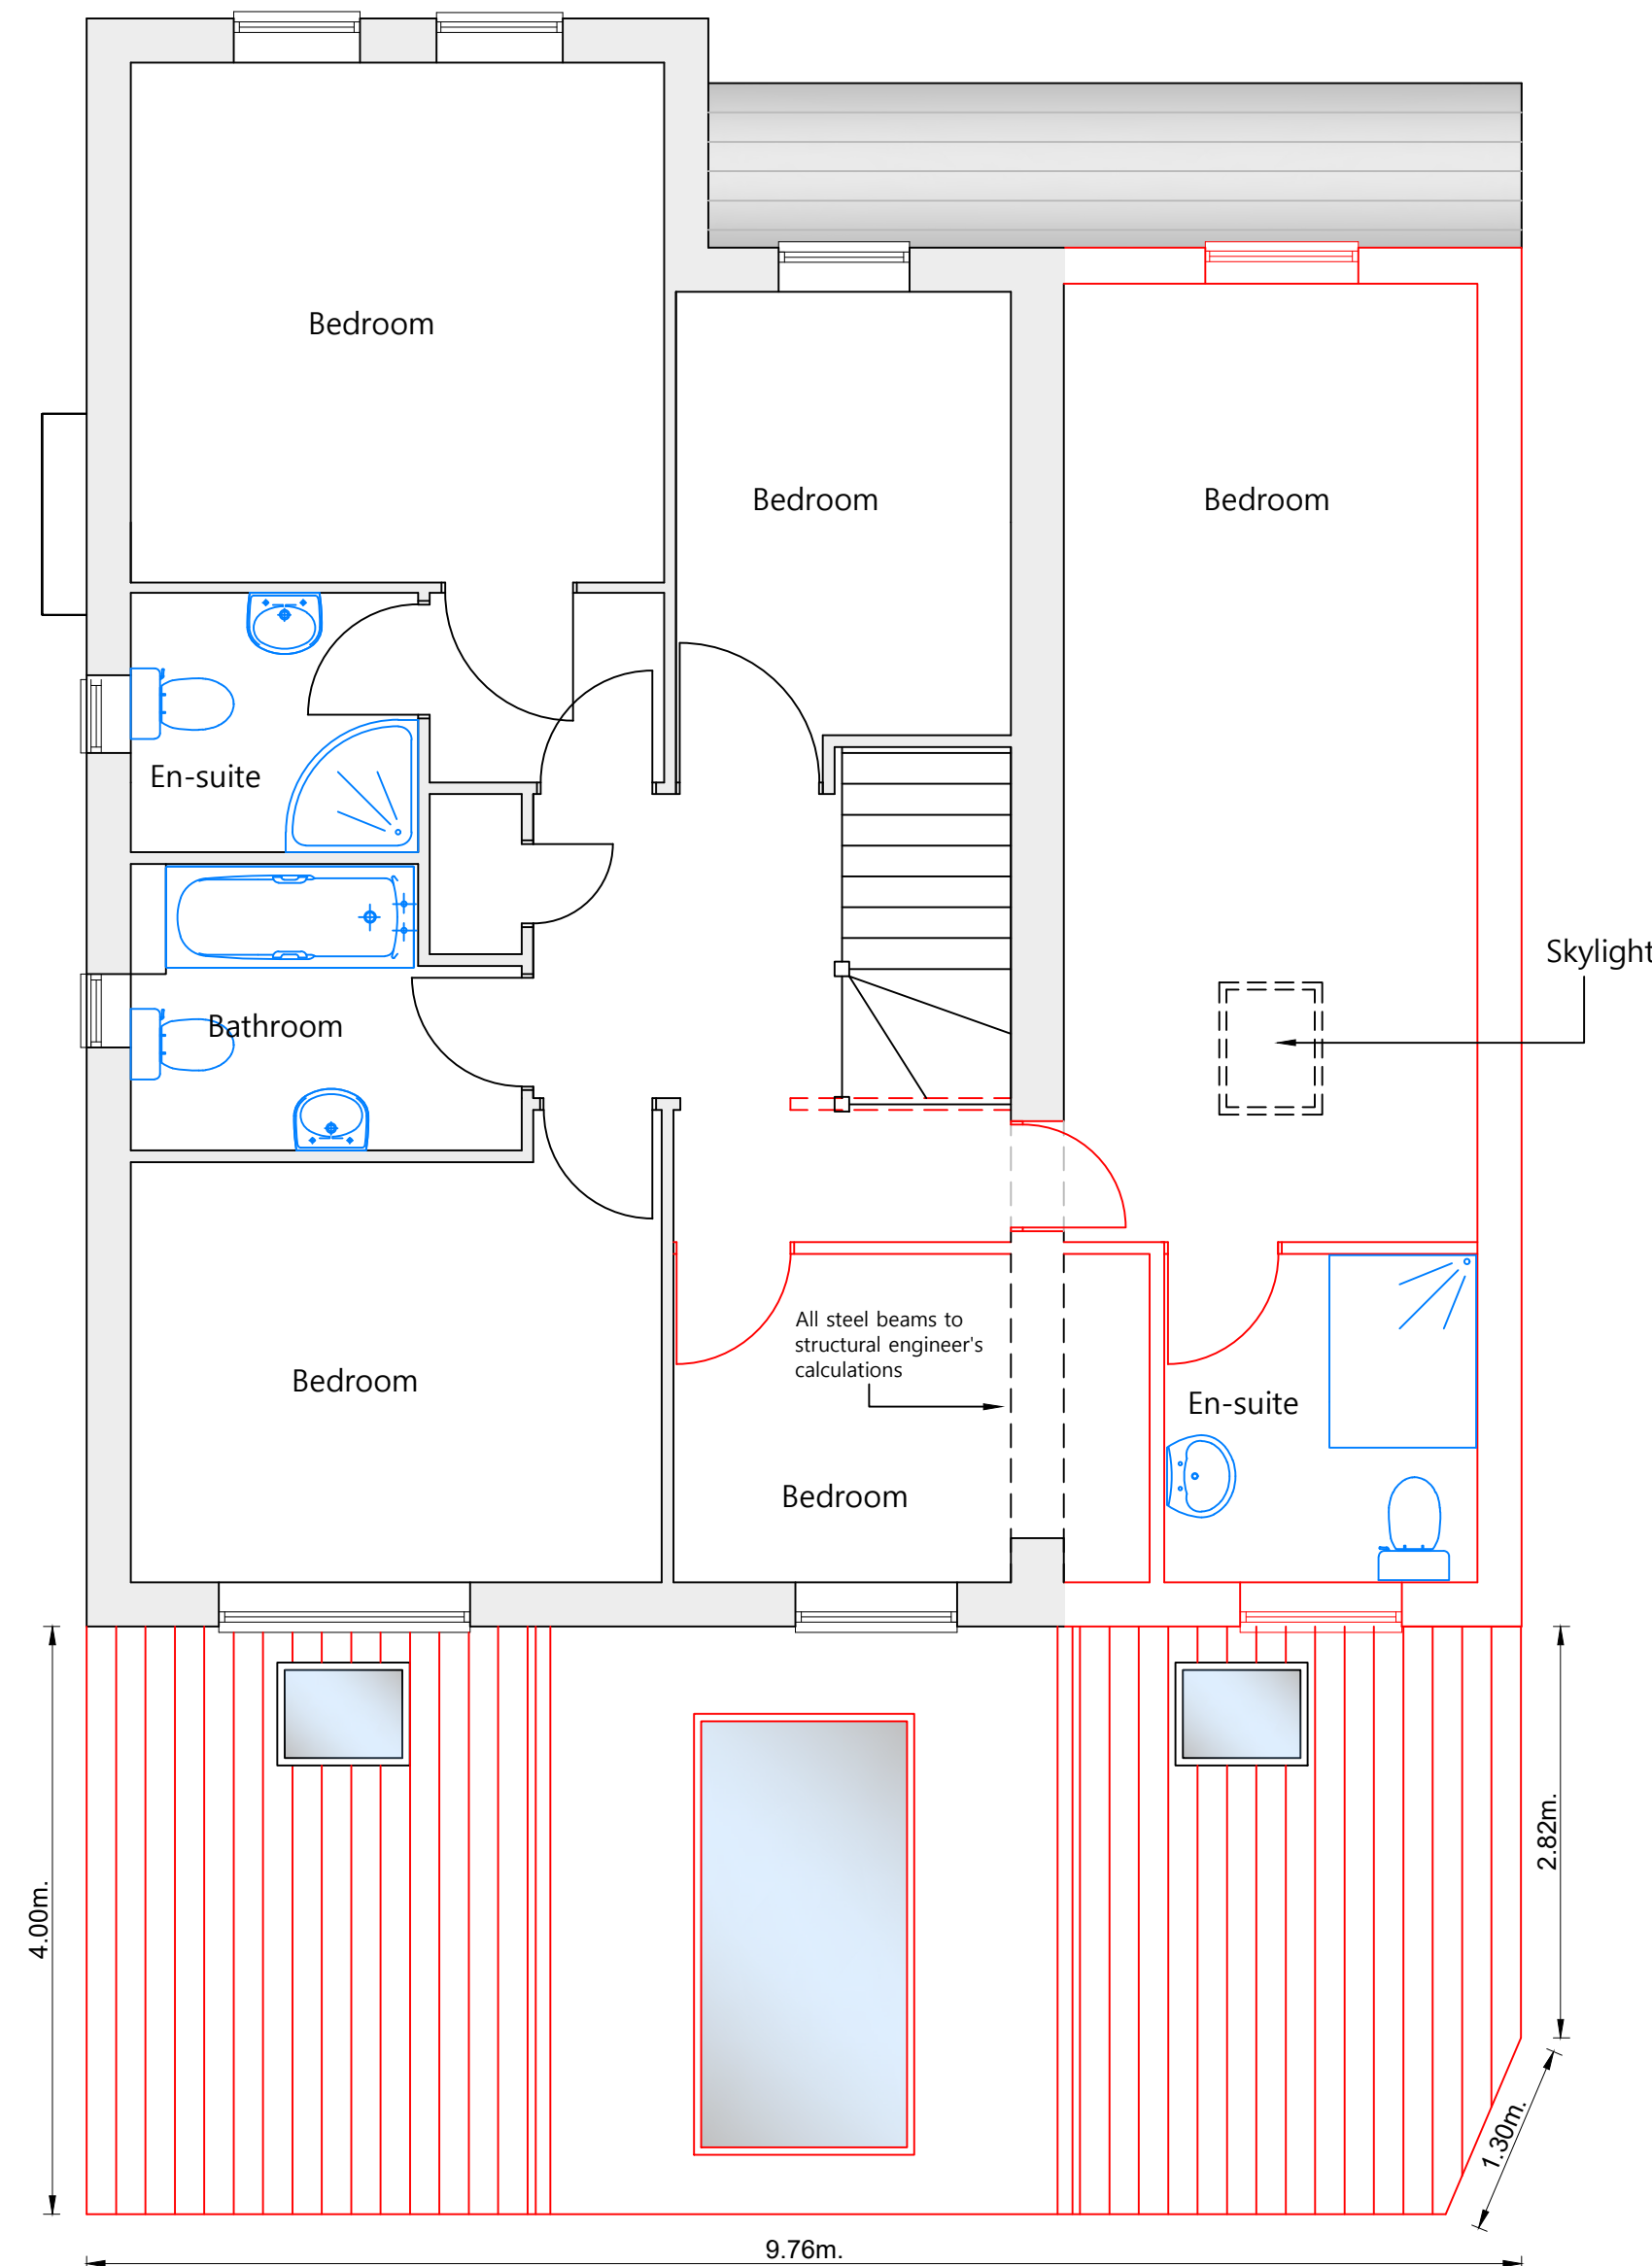


PROPOSED FIRST FLOOR PLAN
Scale 1:50

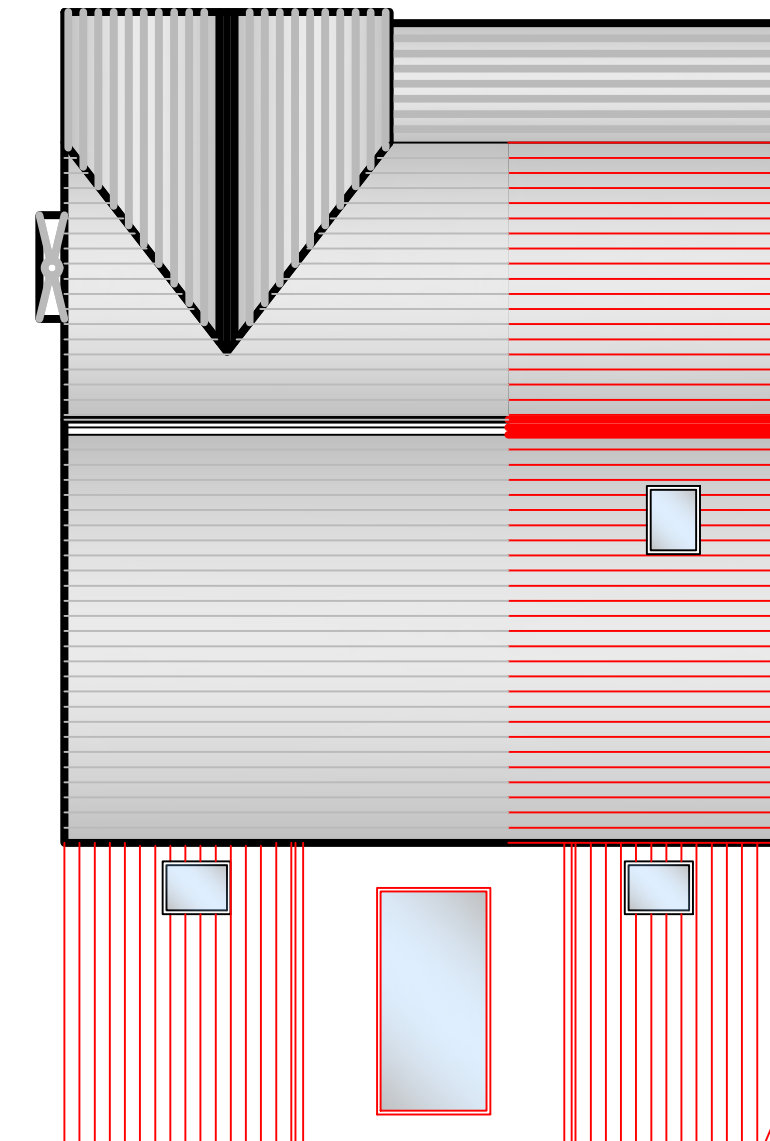

PROPOSED ROOF PLAN
Scale 1:100

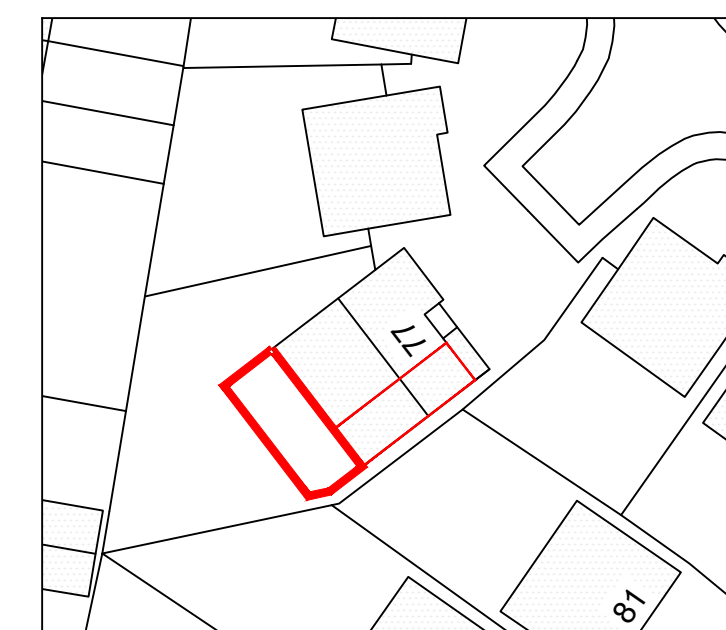

BLOCK PLAN Scale 1:500

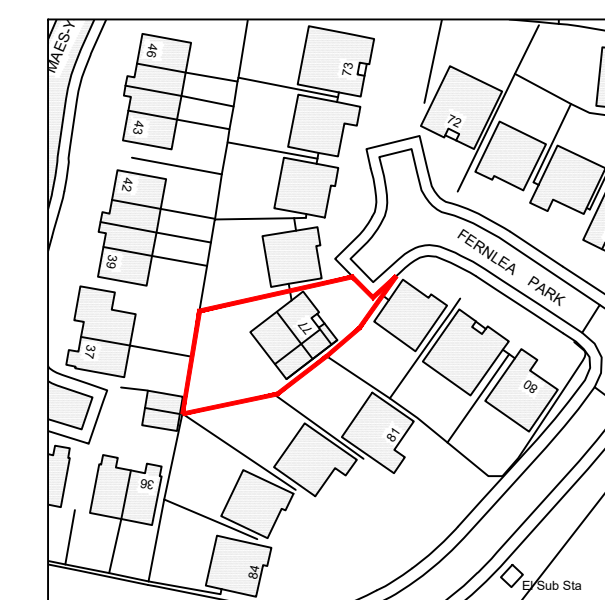

LOCATION PLAN Scale 1:1250

SCALED DIMENSIONS MUST NOT BE TAKEN FROM THIS DRAWING All dimensions are approximate			
Client:		Mr & Mrs A Elliott 77 Fernlea Park Neath SA10 7SX	
Project:		PROPOSED EXTENSION to 77 Fernlea Park, Neath, SA10 7SX	
Surveyed:	JTR	Drawn:	JTR
Approved:		Date:	July 2022
Amendment Date/No.:		Scales:	1:10 1:20 1:50 1:100 1:500 1:1250
Drawing No.:		AE/22/07/01	
		PLANNING	