





EXISTING NORTH ELEVATION
Scale 1:100




EXISTING SOUTH ELEVATION
Scale 1:100

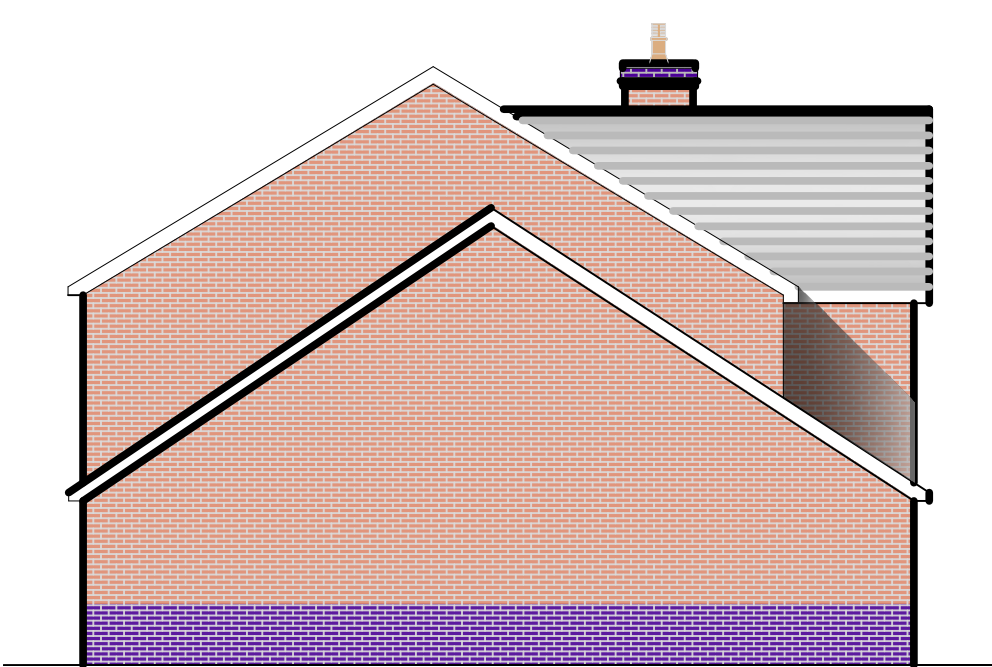


EXISTING EAST ELEVATION
Scale 1:100

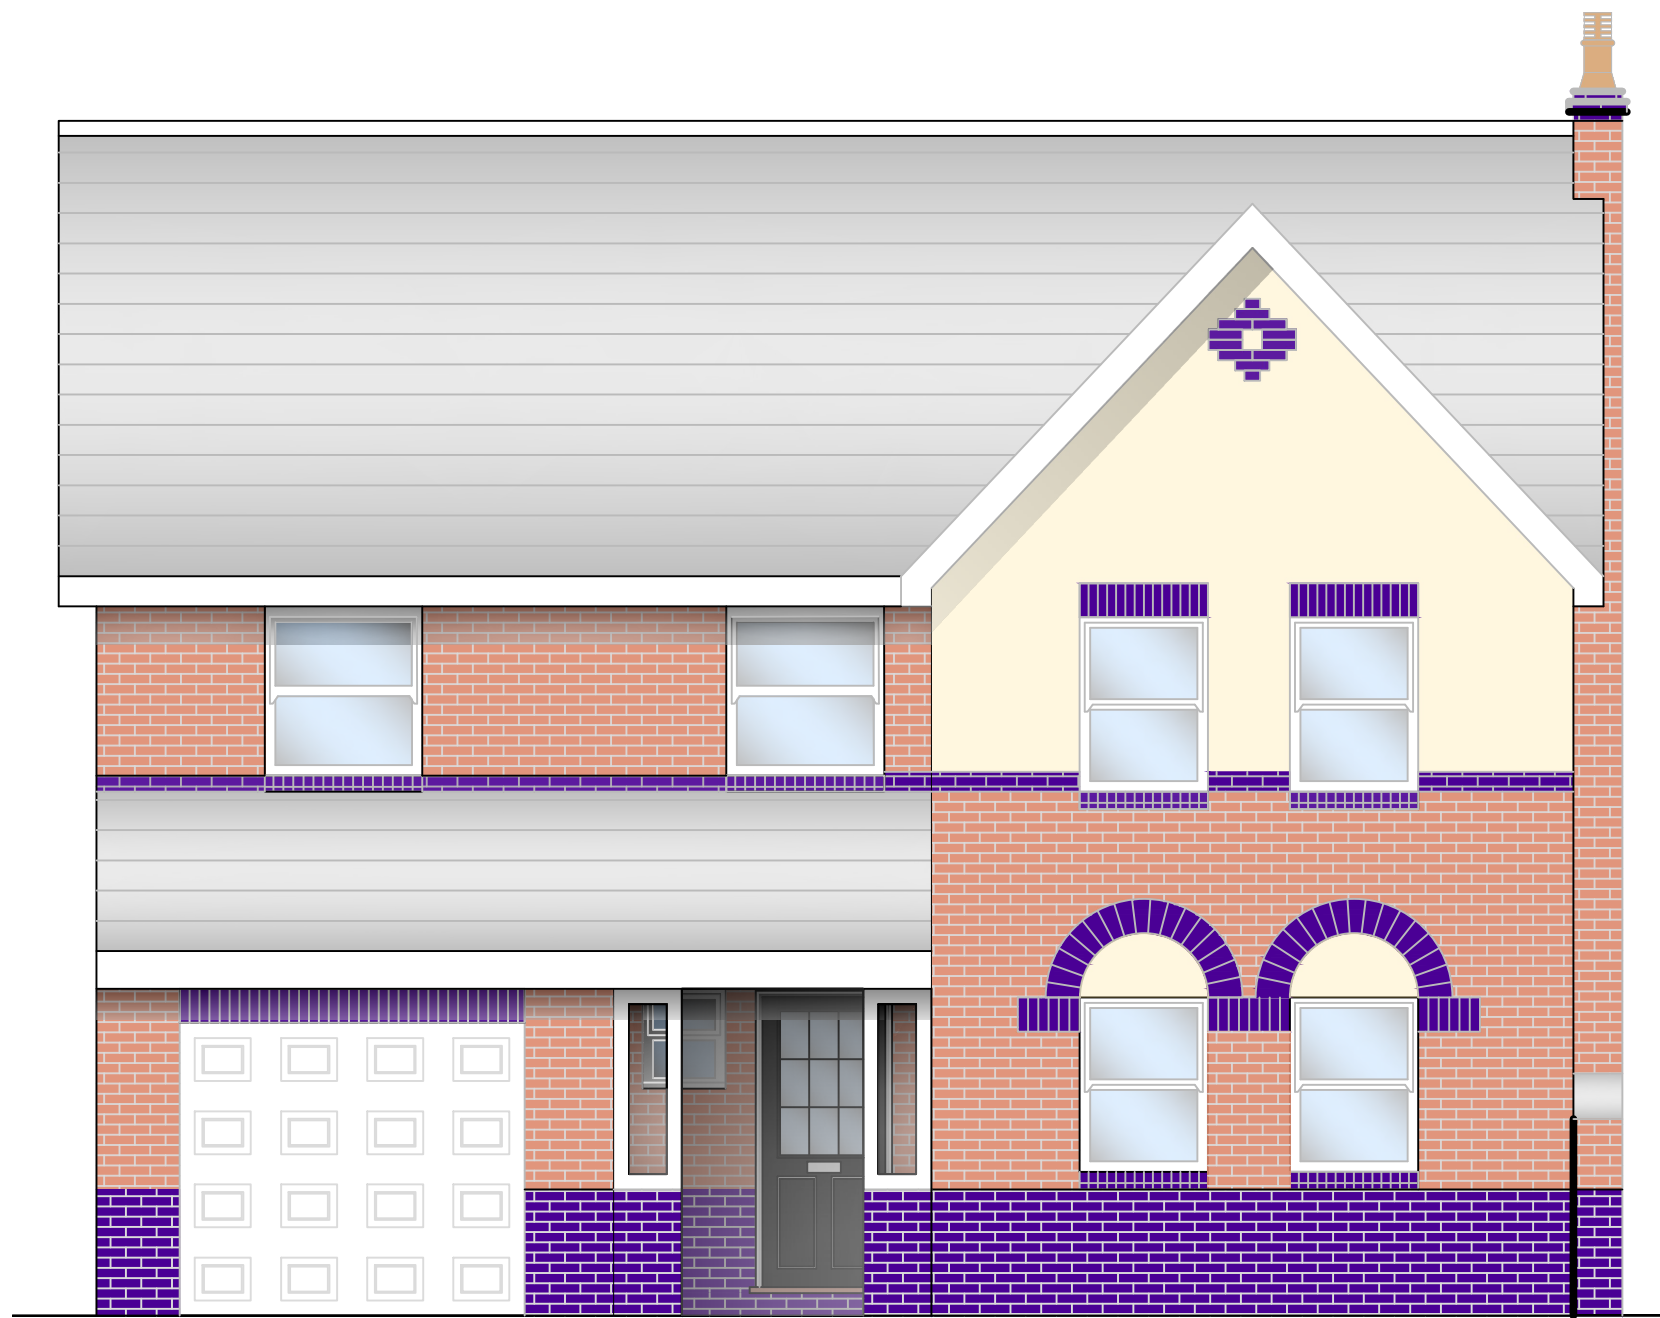


PROPOSED NORTH ELEVATION
Scale 1:50

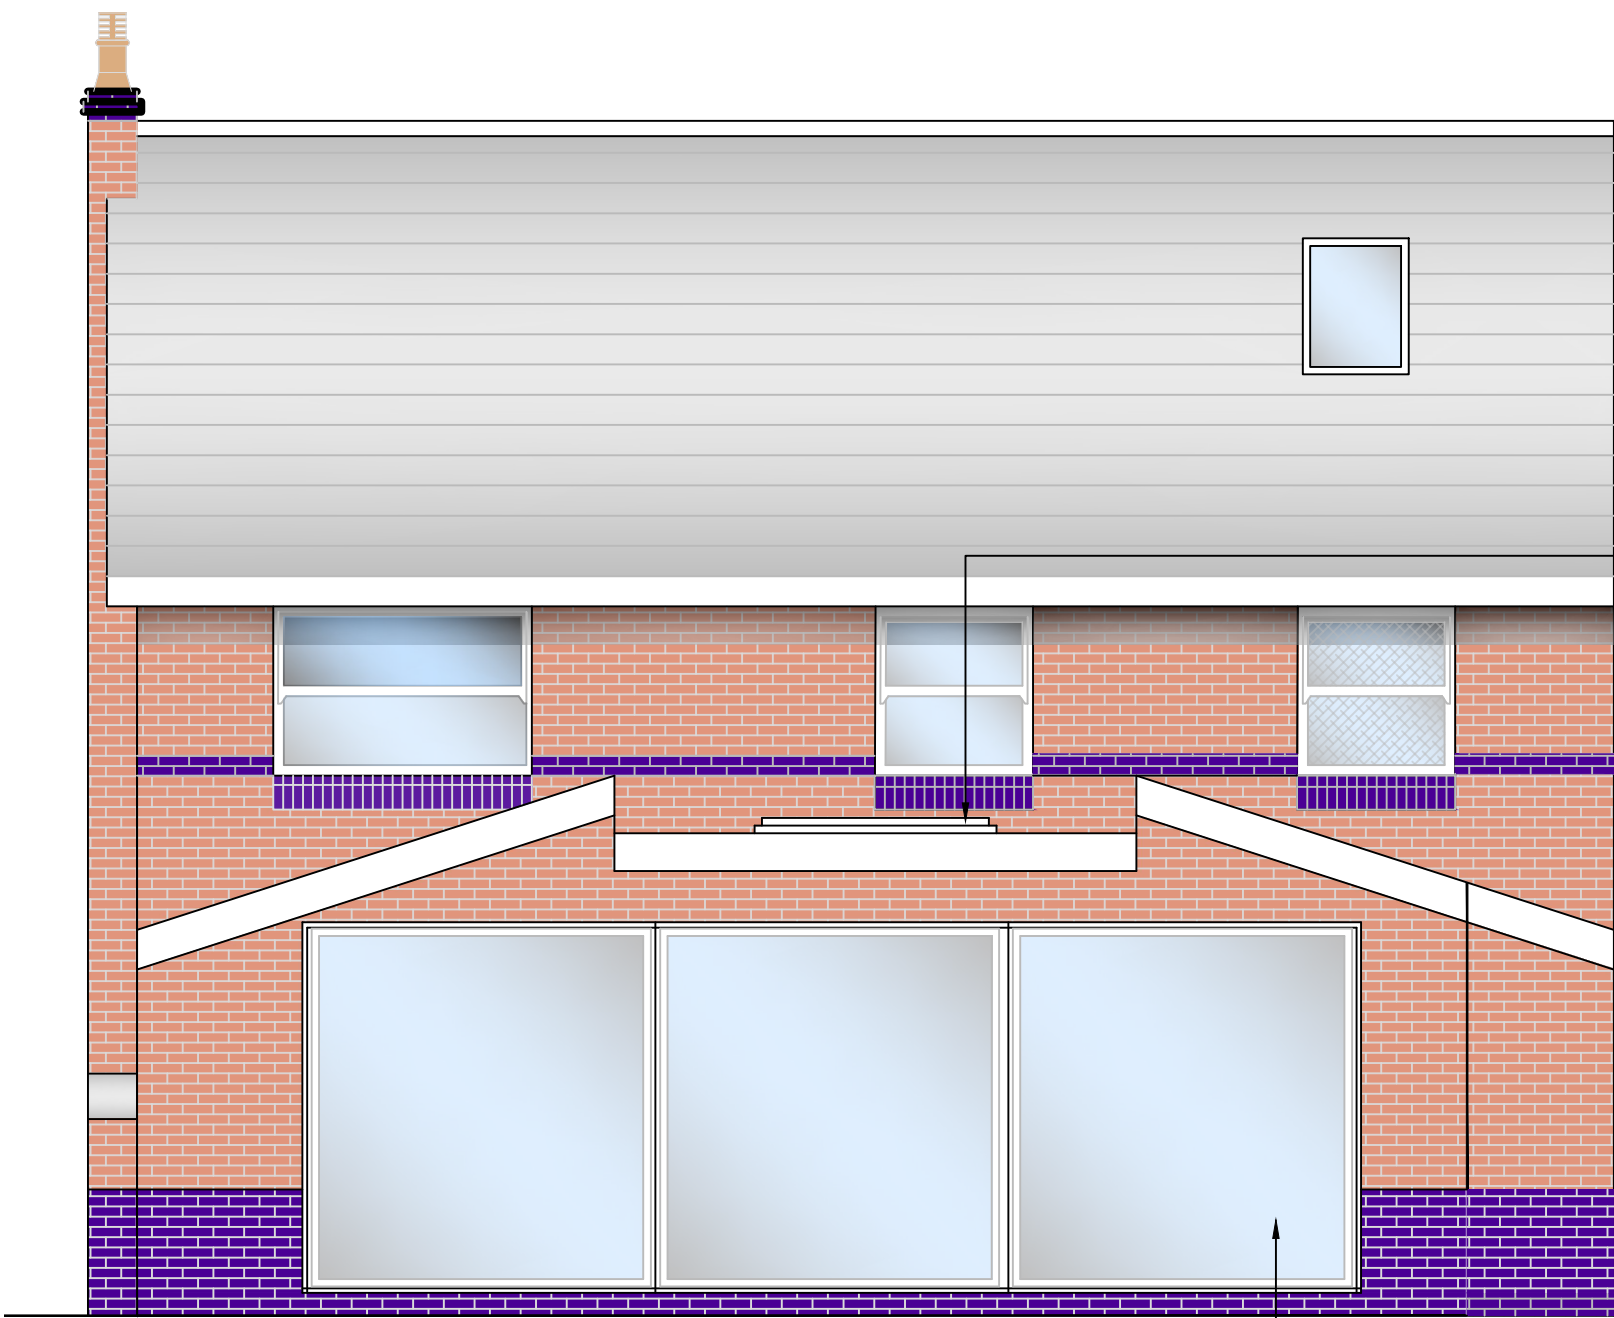


PROPOSED SOUTH ELEVATION
Scale 1:50

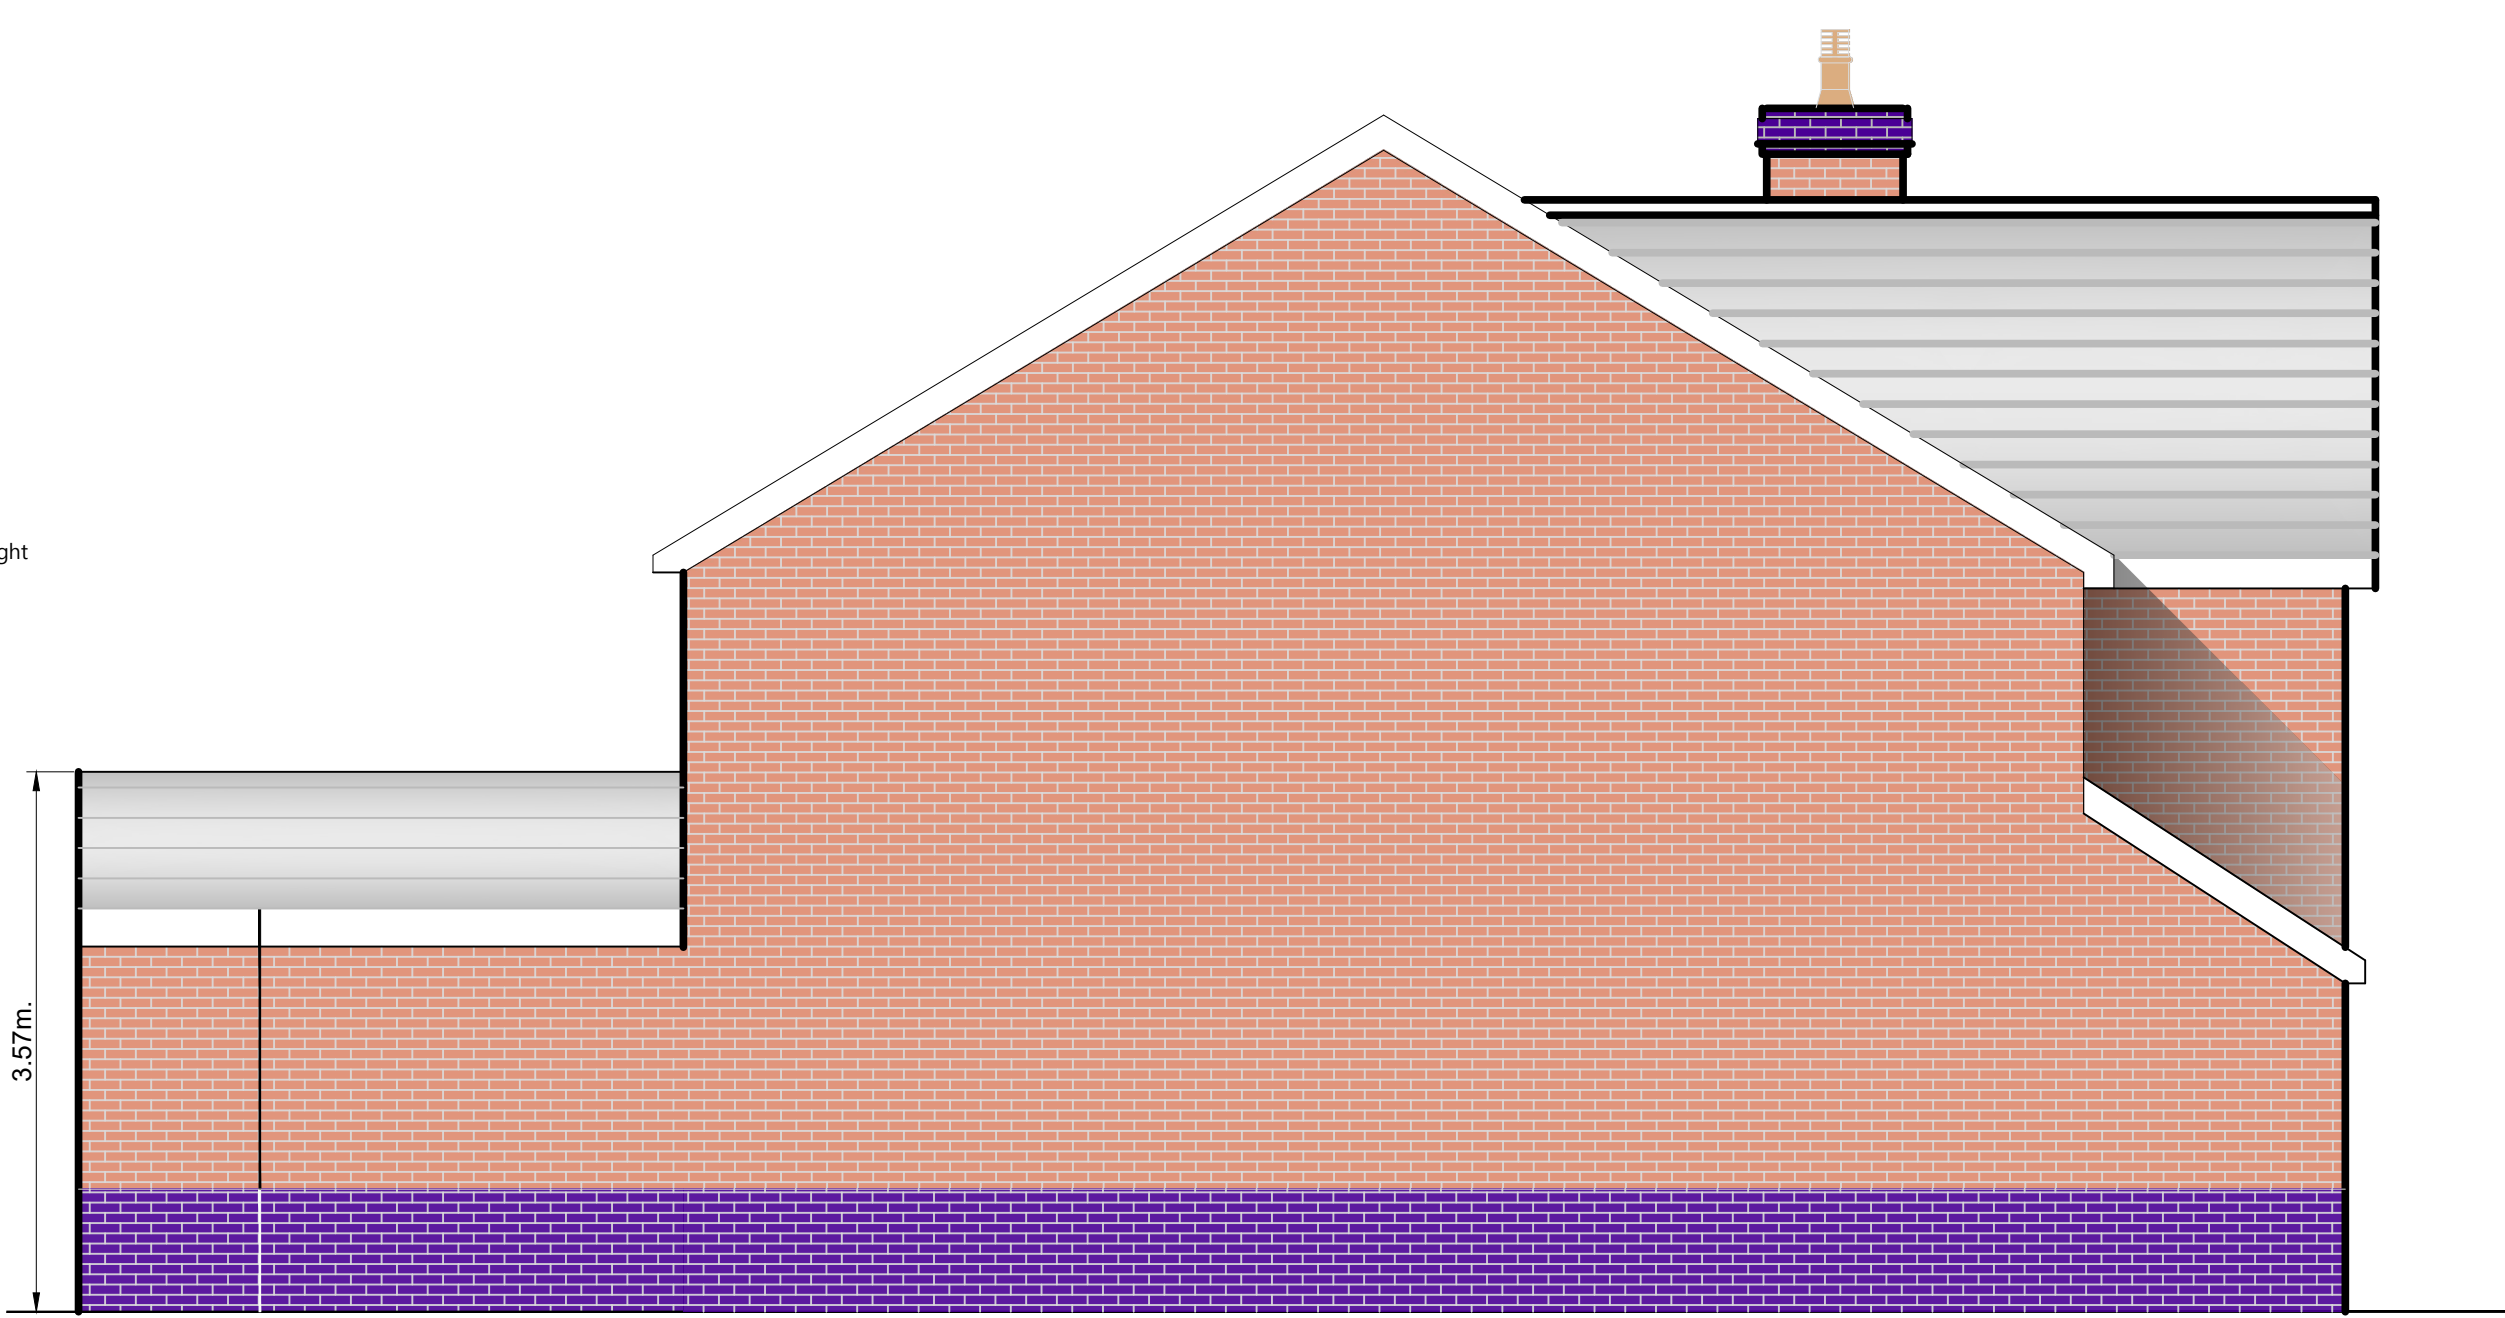


PROPOSED EAST ELEVATION
Scale 1:50

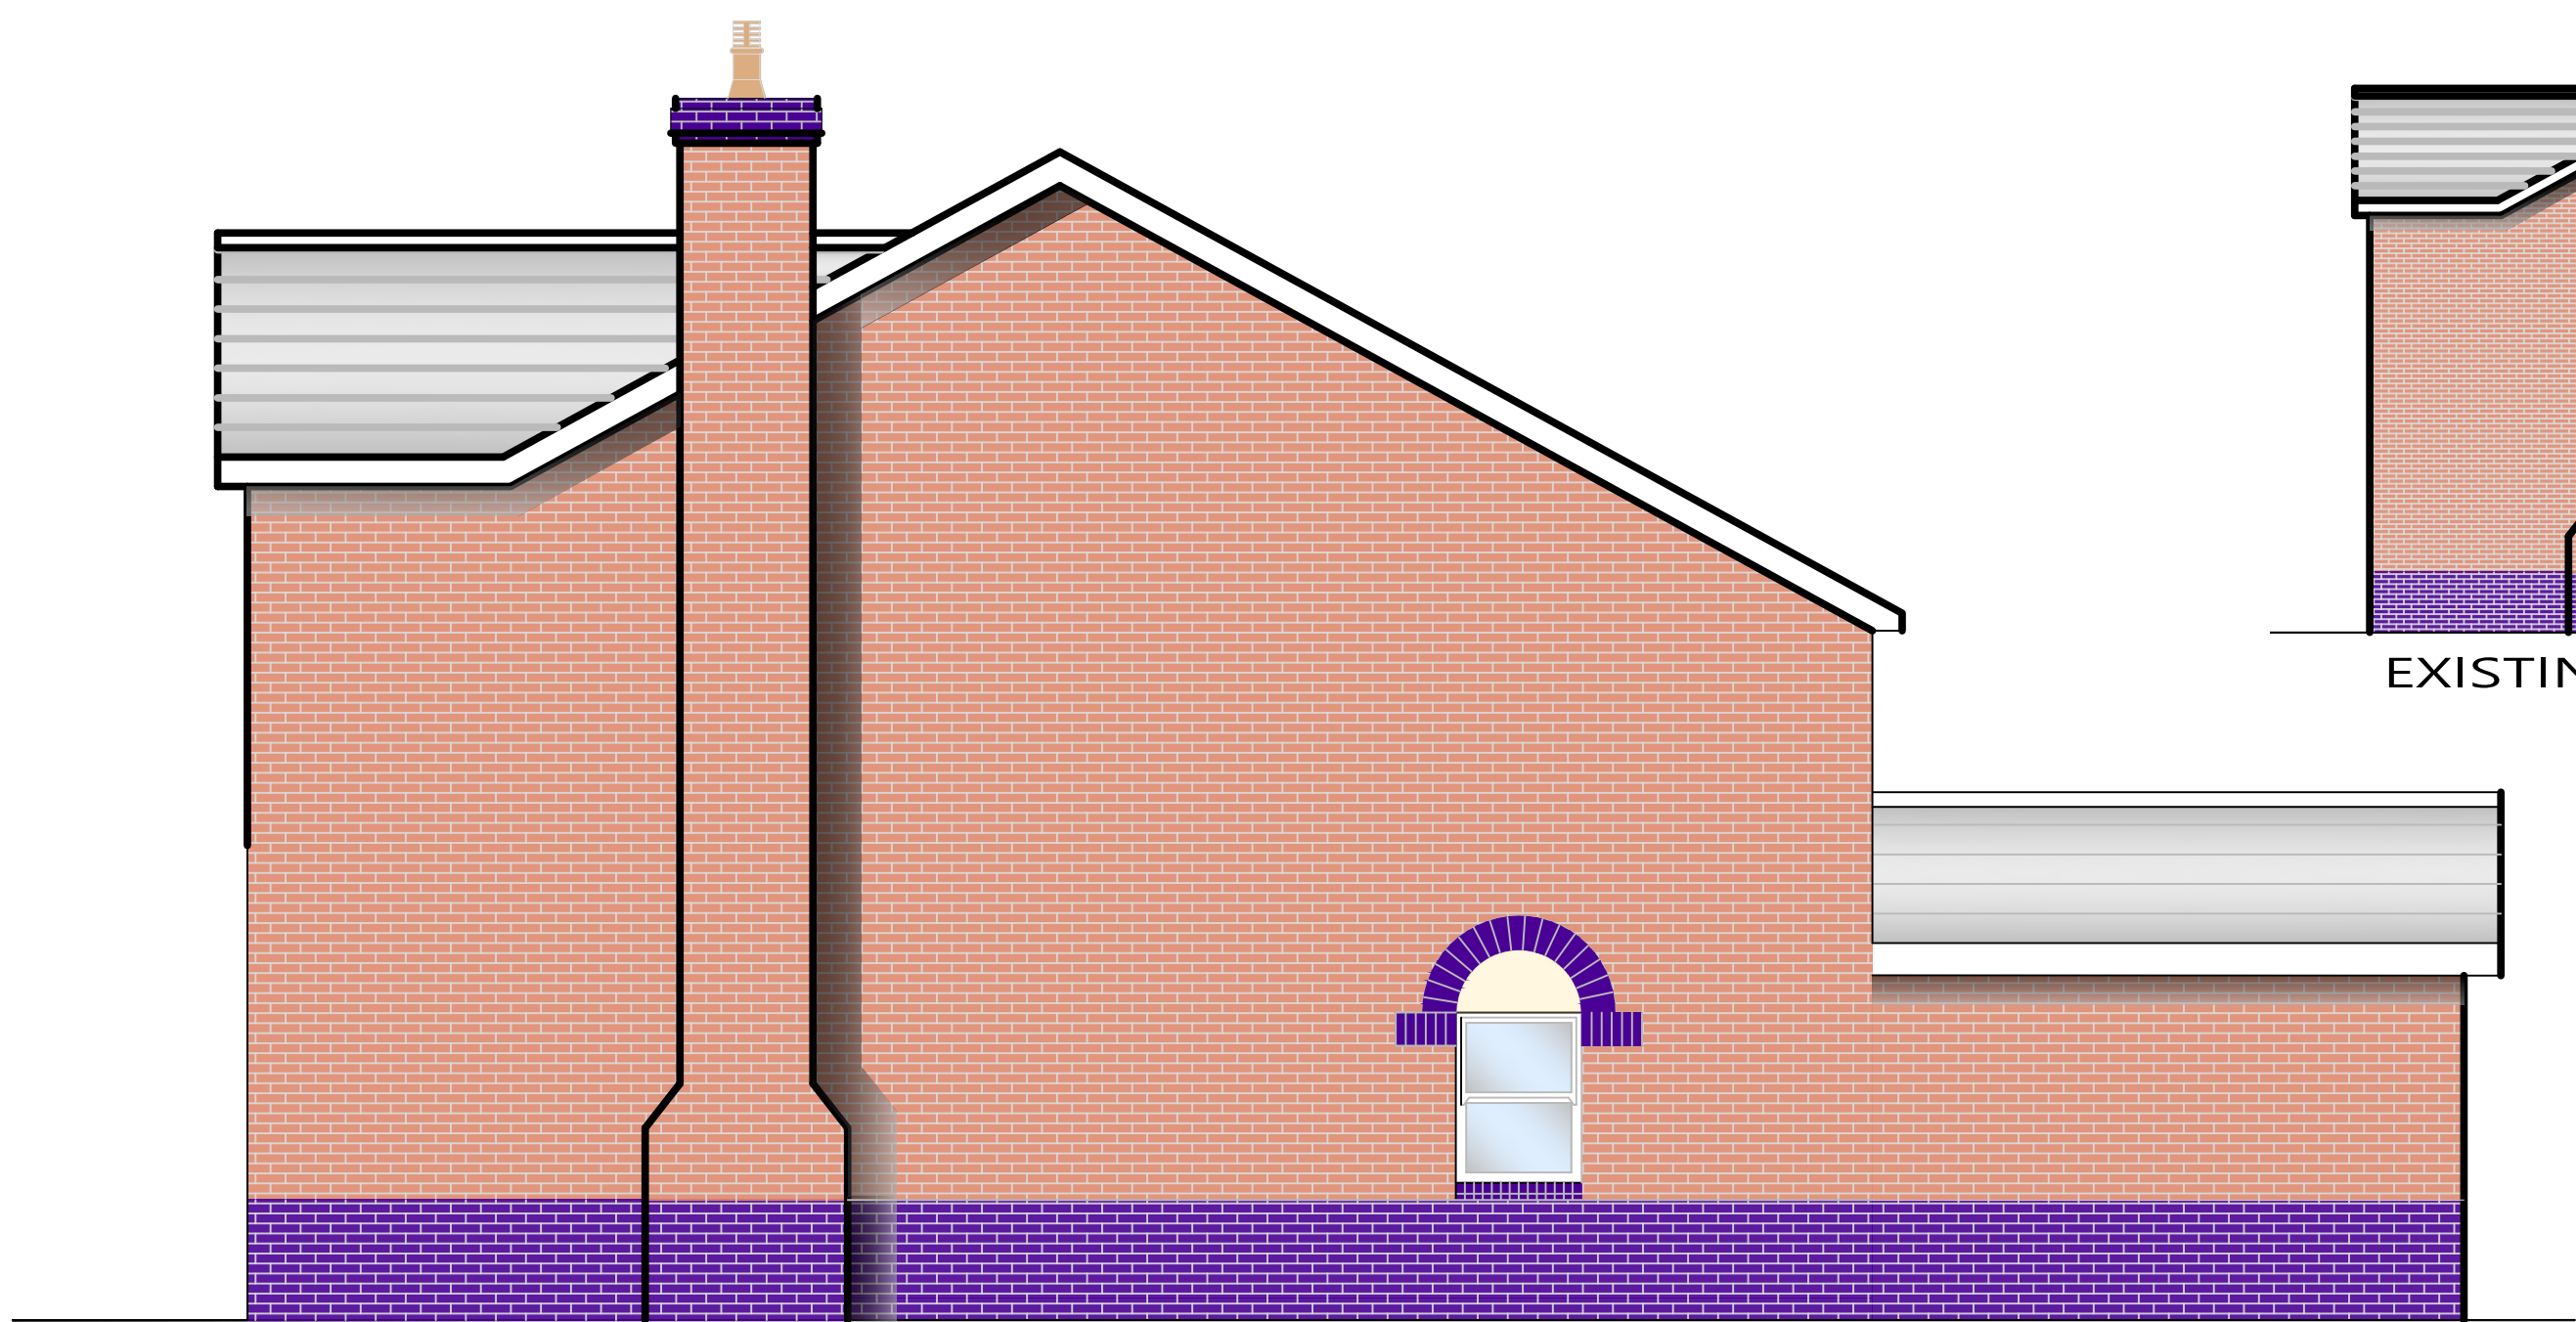

PROPOSED WEST ELEVATION
Scale 1:50

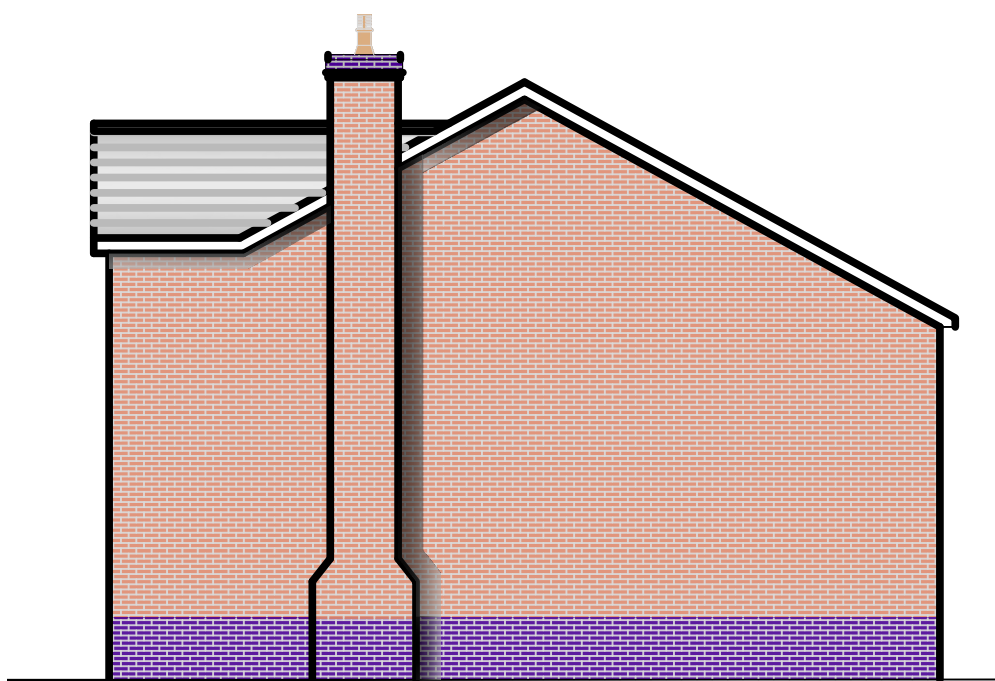

EXISTING WEST ELEVATION
Scale 1:100

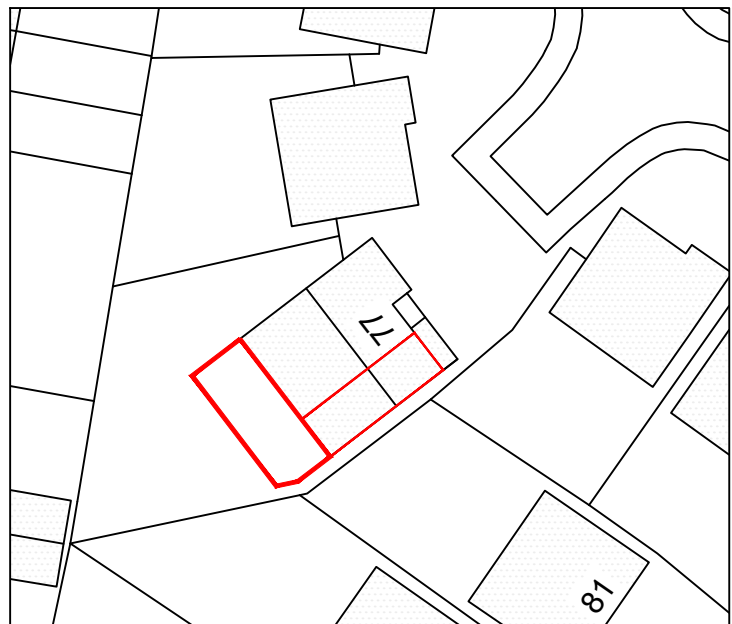

BLOCK PLAN Scale 1:500



LOCATION PLAN Scale 1:1250

SCALED DIMENSIONS MUST NOT BE TAKEN FROM THIS DRAWING			
Client:		Mr & Mrs A Elliott 77 Fernlea Park Neath SA10 7SX	
Project:		PROPOSED EXTENSION to 77 Fernlea Park, Neath, SA10 7SX	
Surveyed:	JTR	Drawn:	JTR
Approved:		Date:	July, 2022
Amendment Date/No.:		Scales:	1:10 1:20 1:50 1:100 1:500 1:1250
Drawing No.: AE/22/07/02			
PLANNING			