

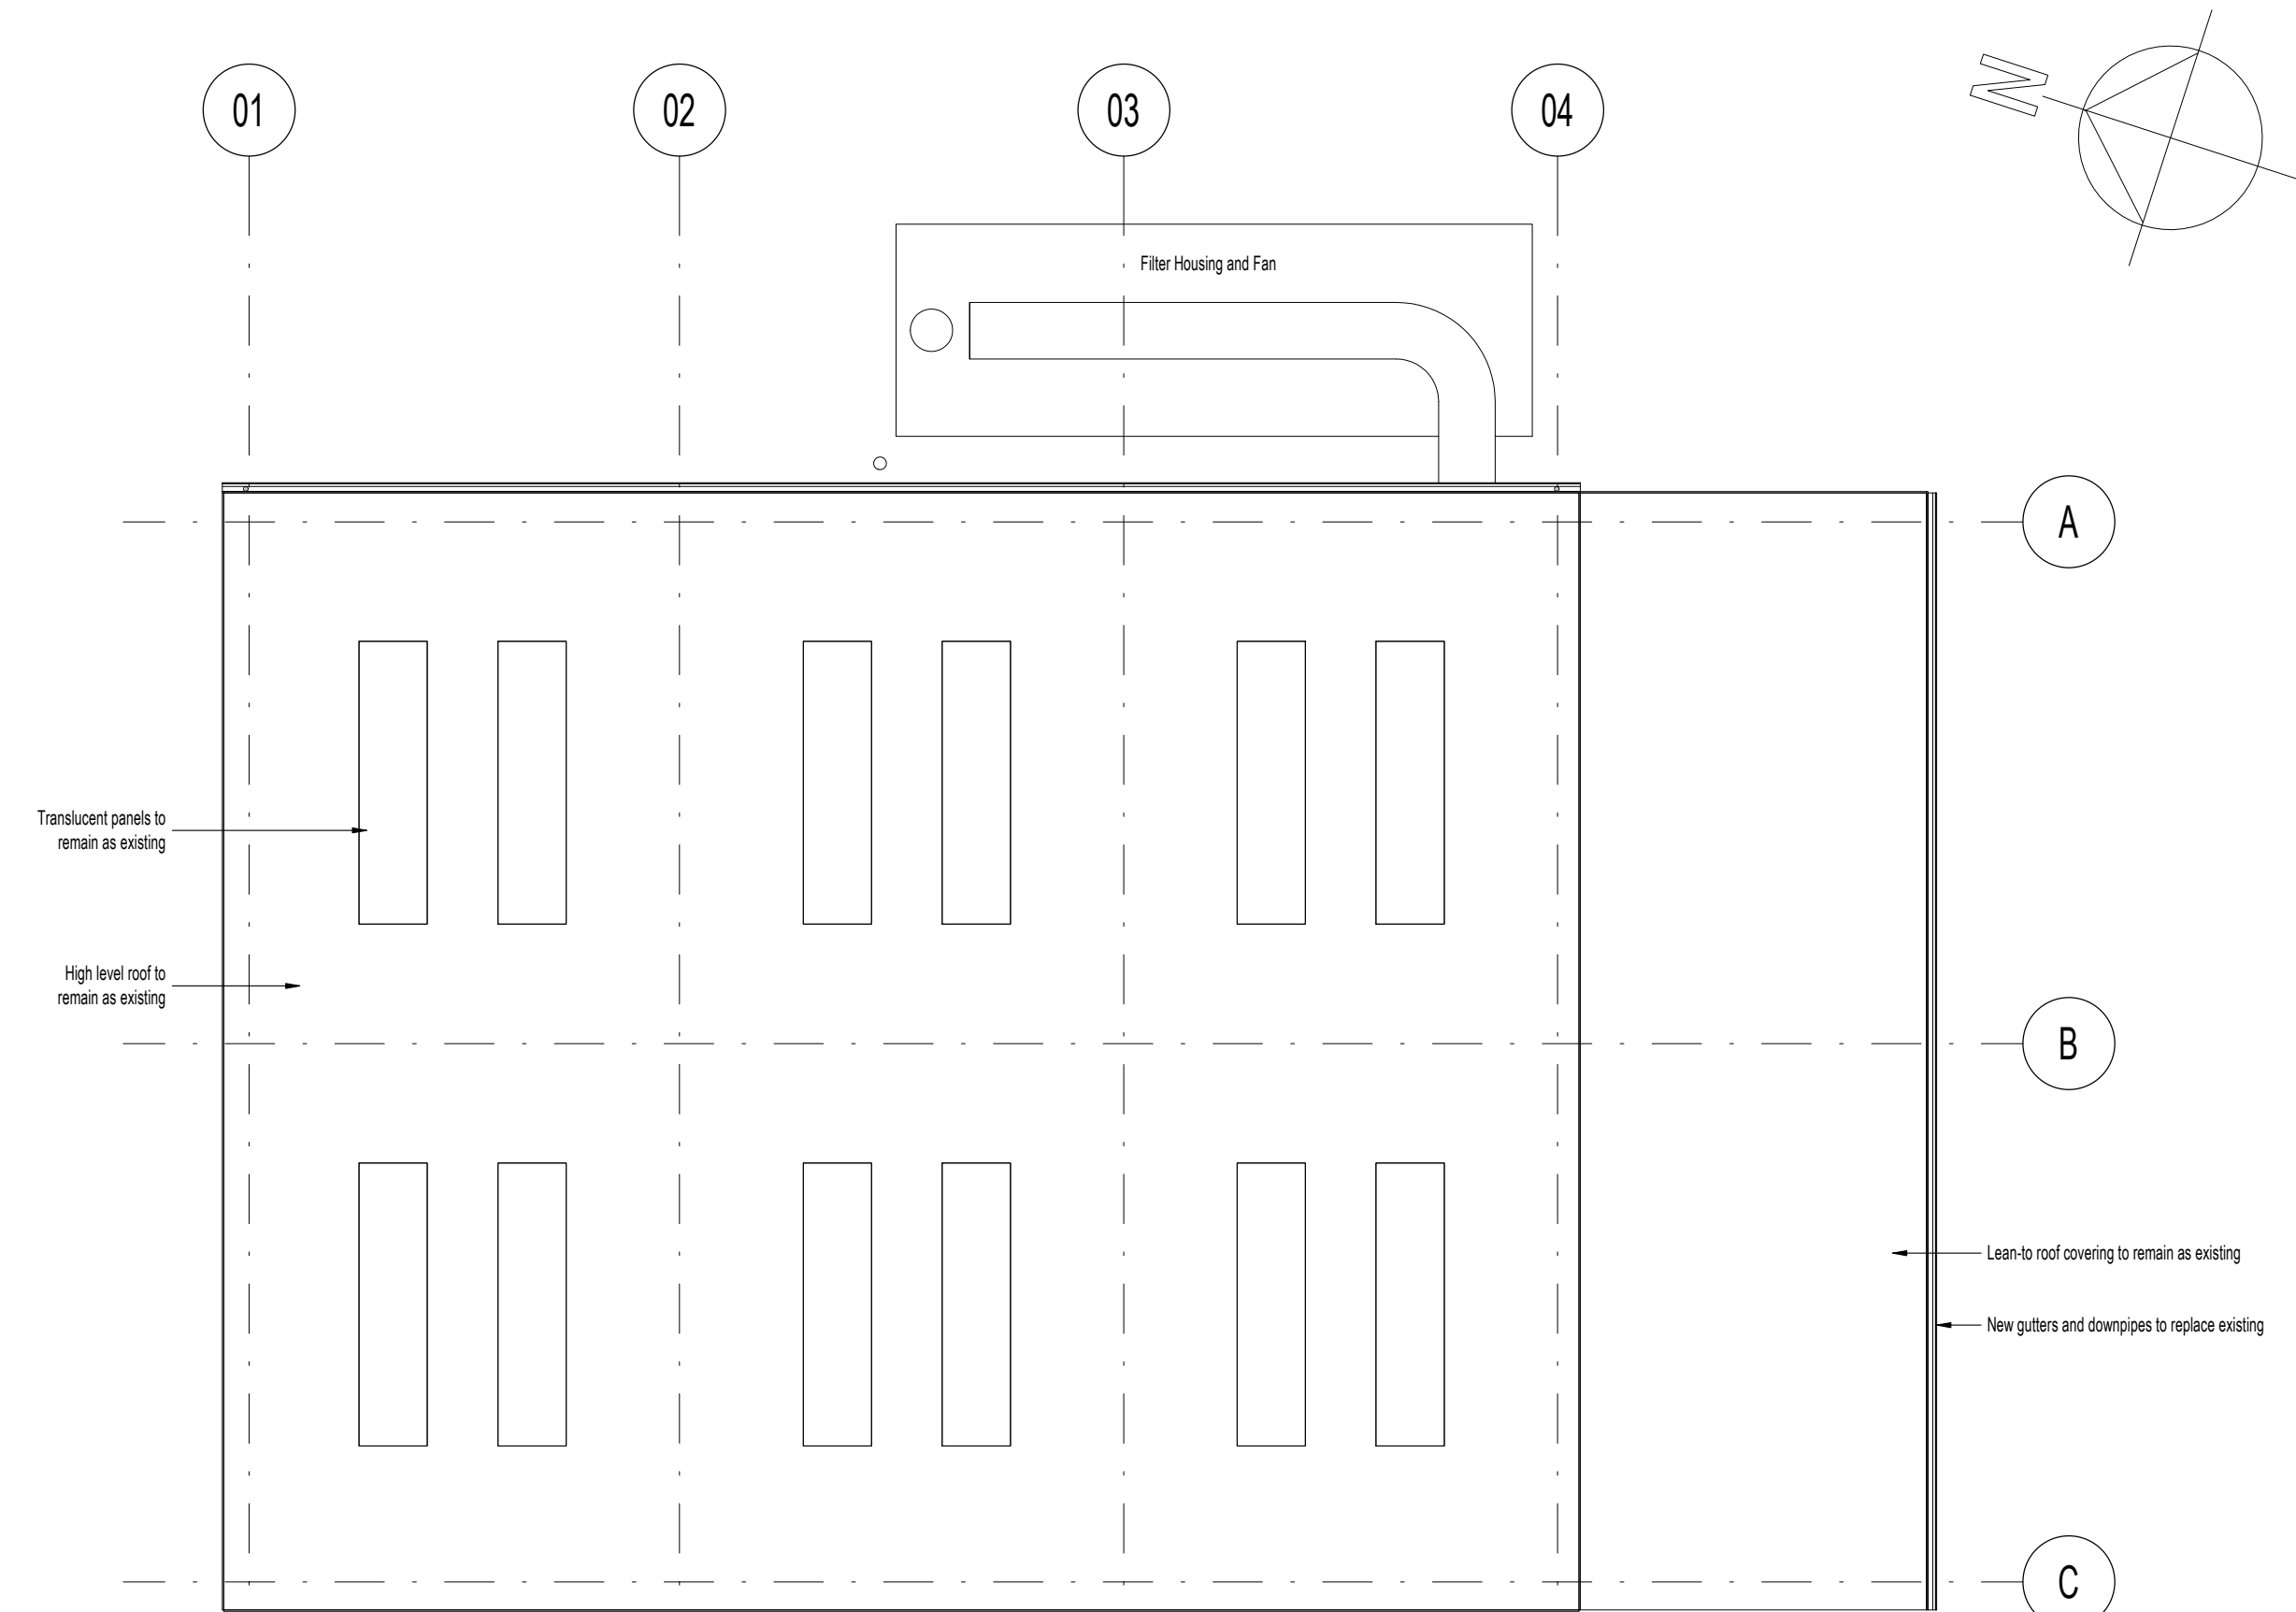


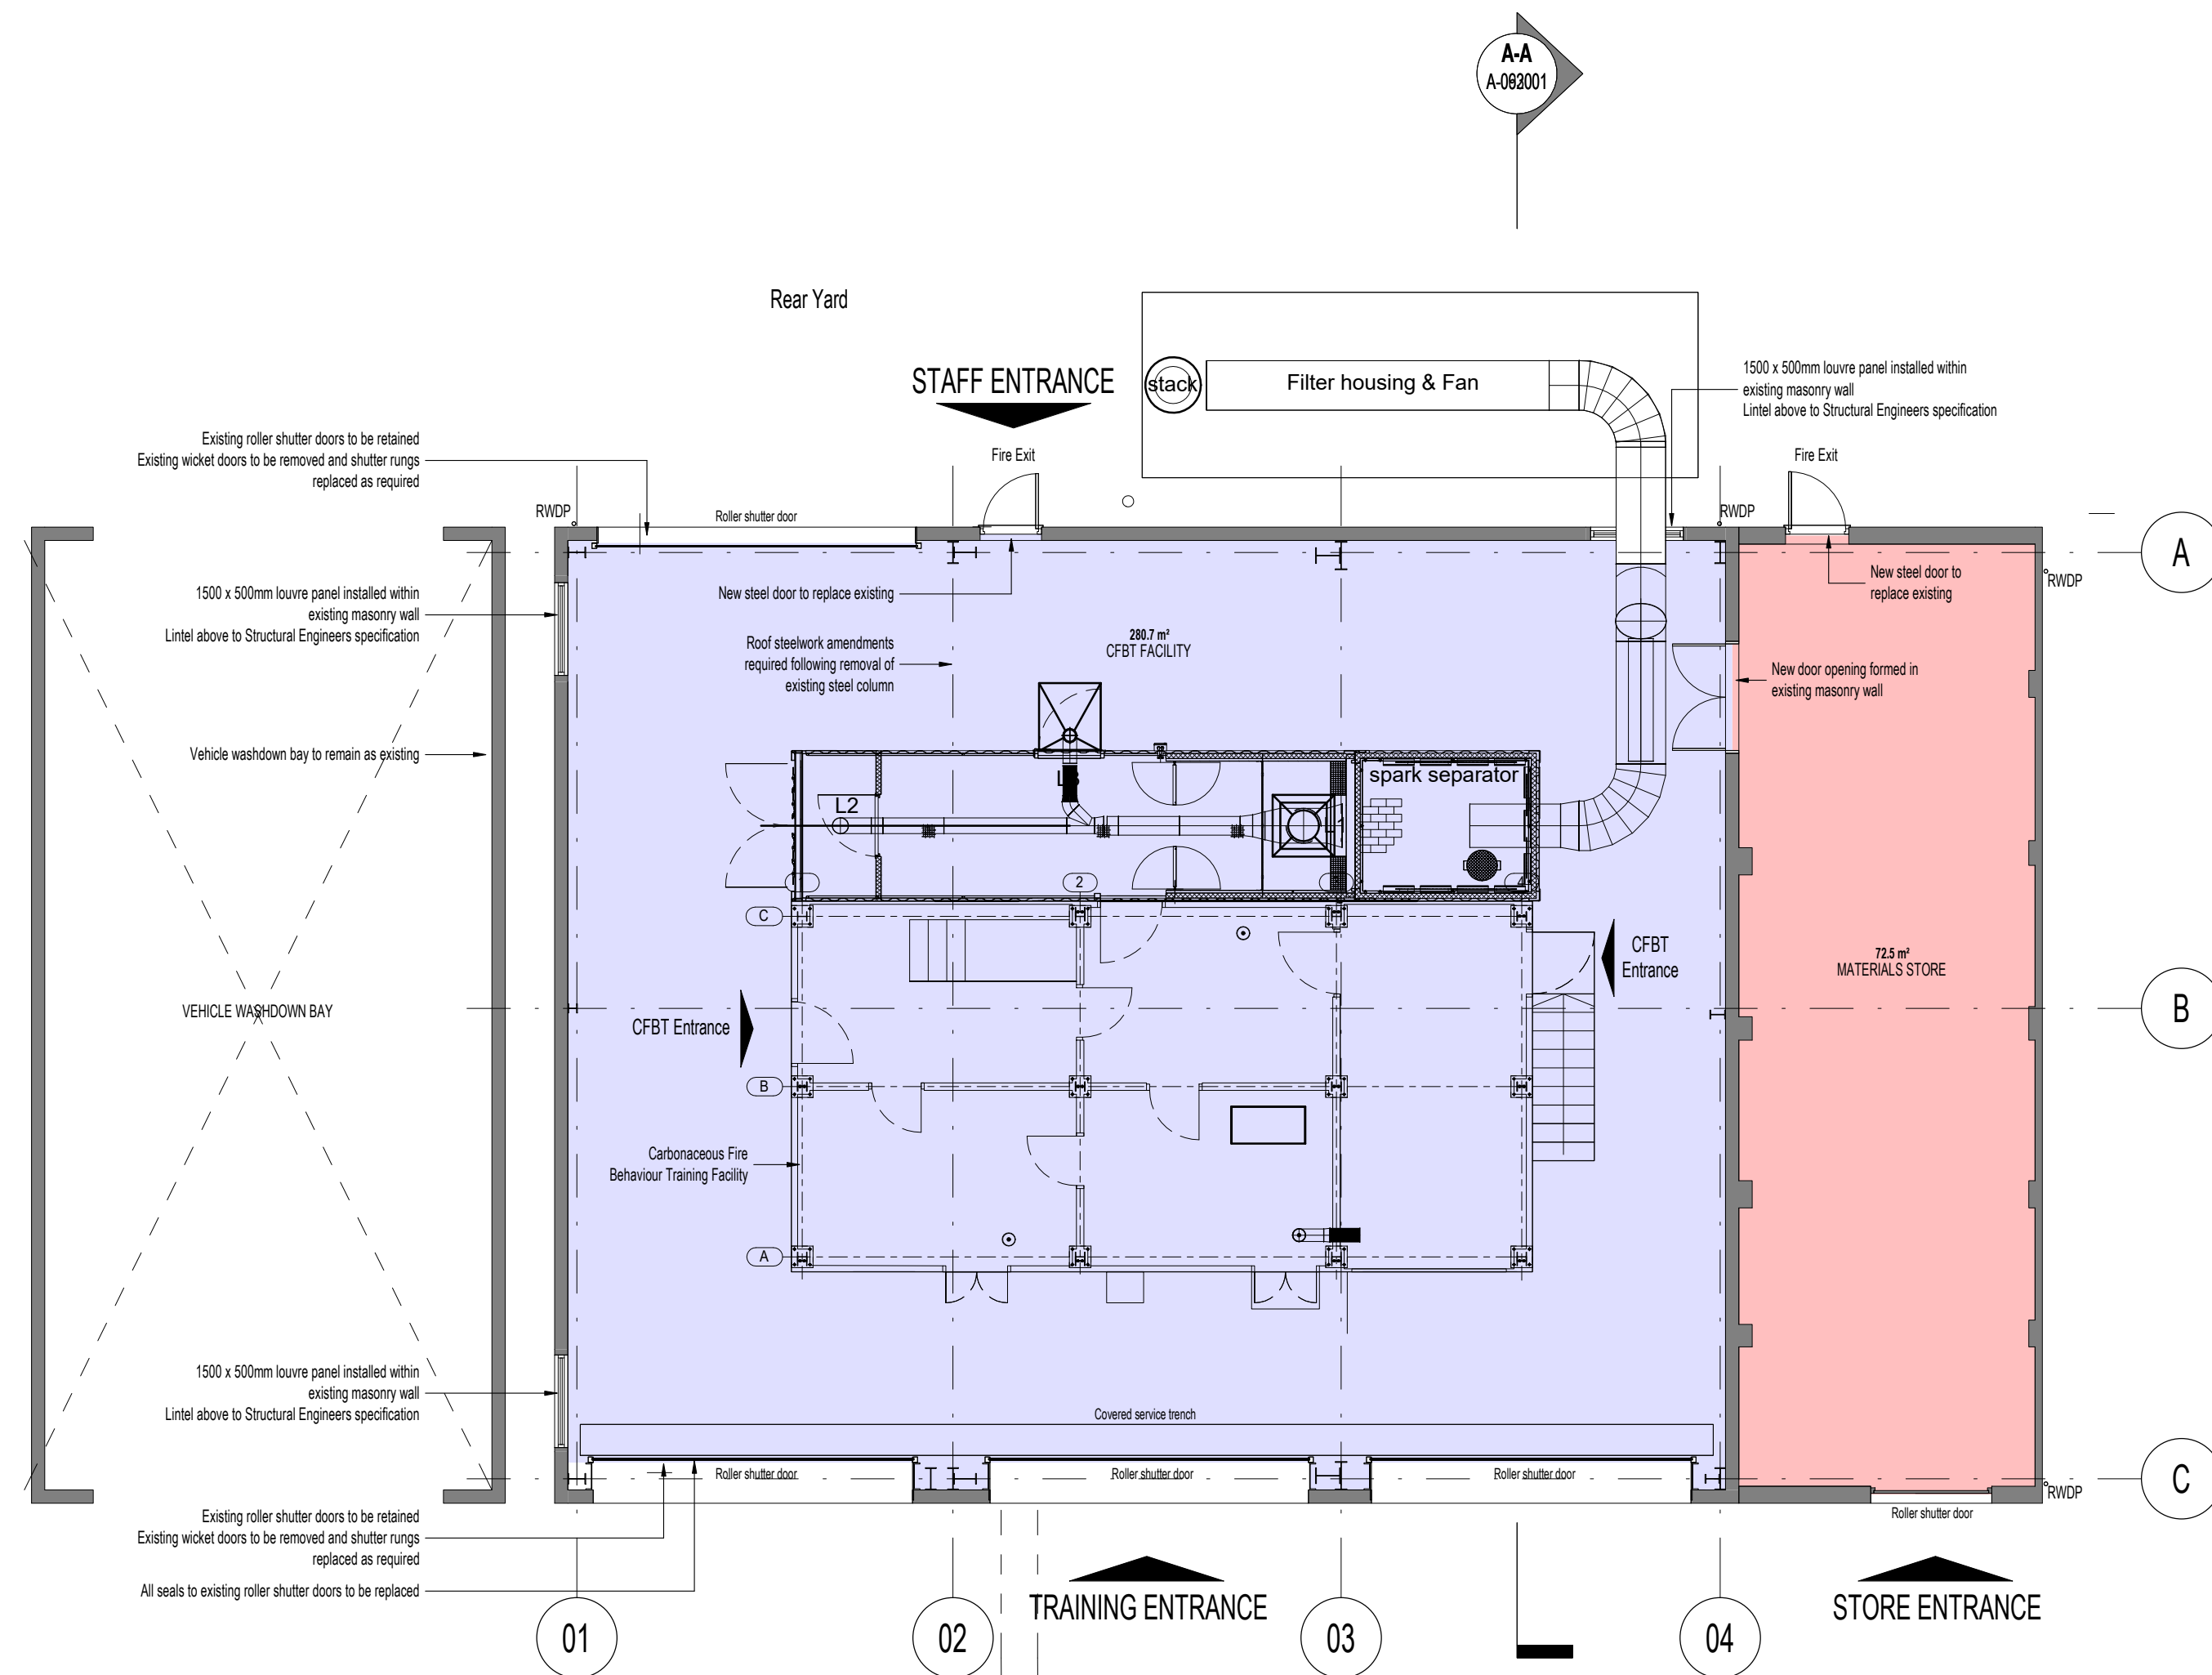

Proposed Roof Plan
1 : 100

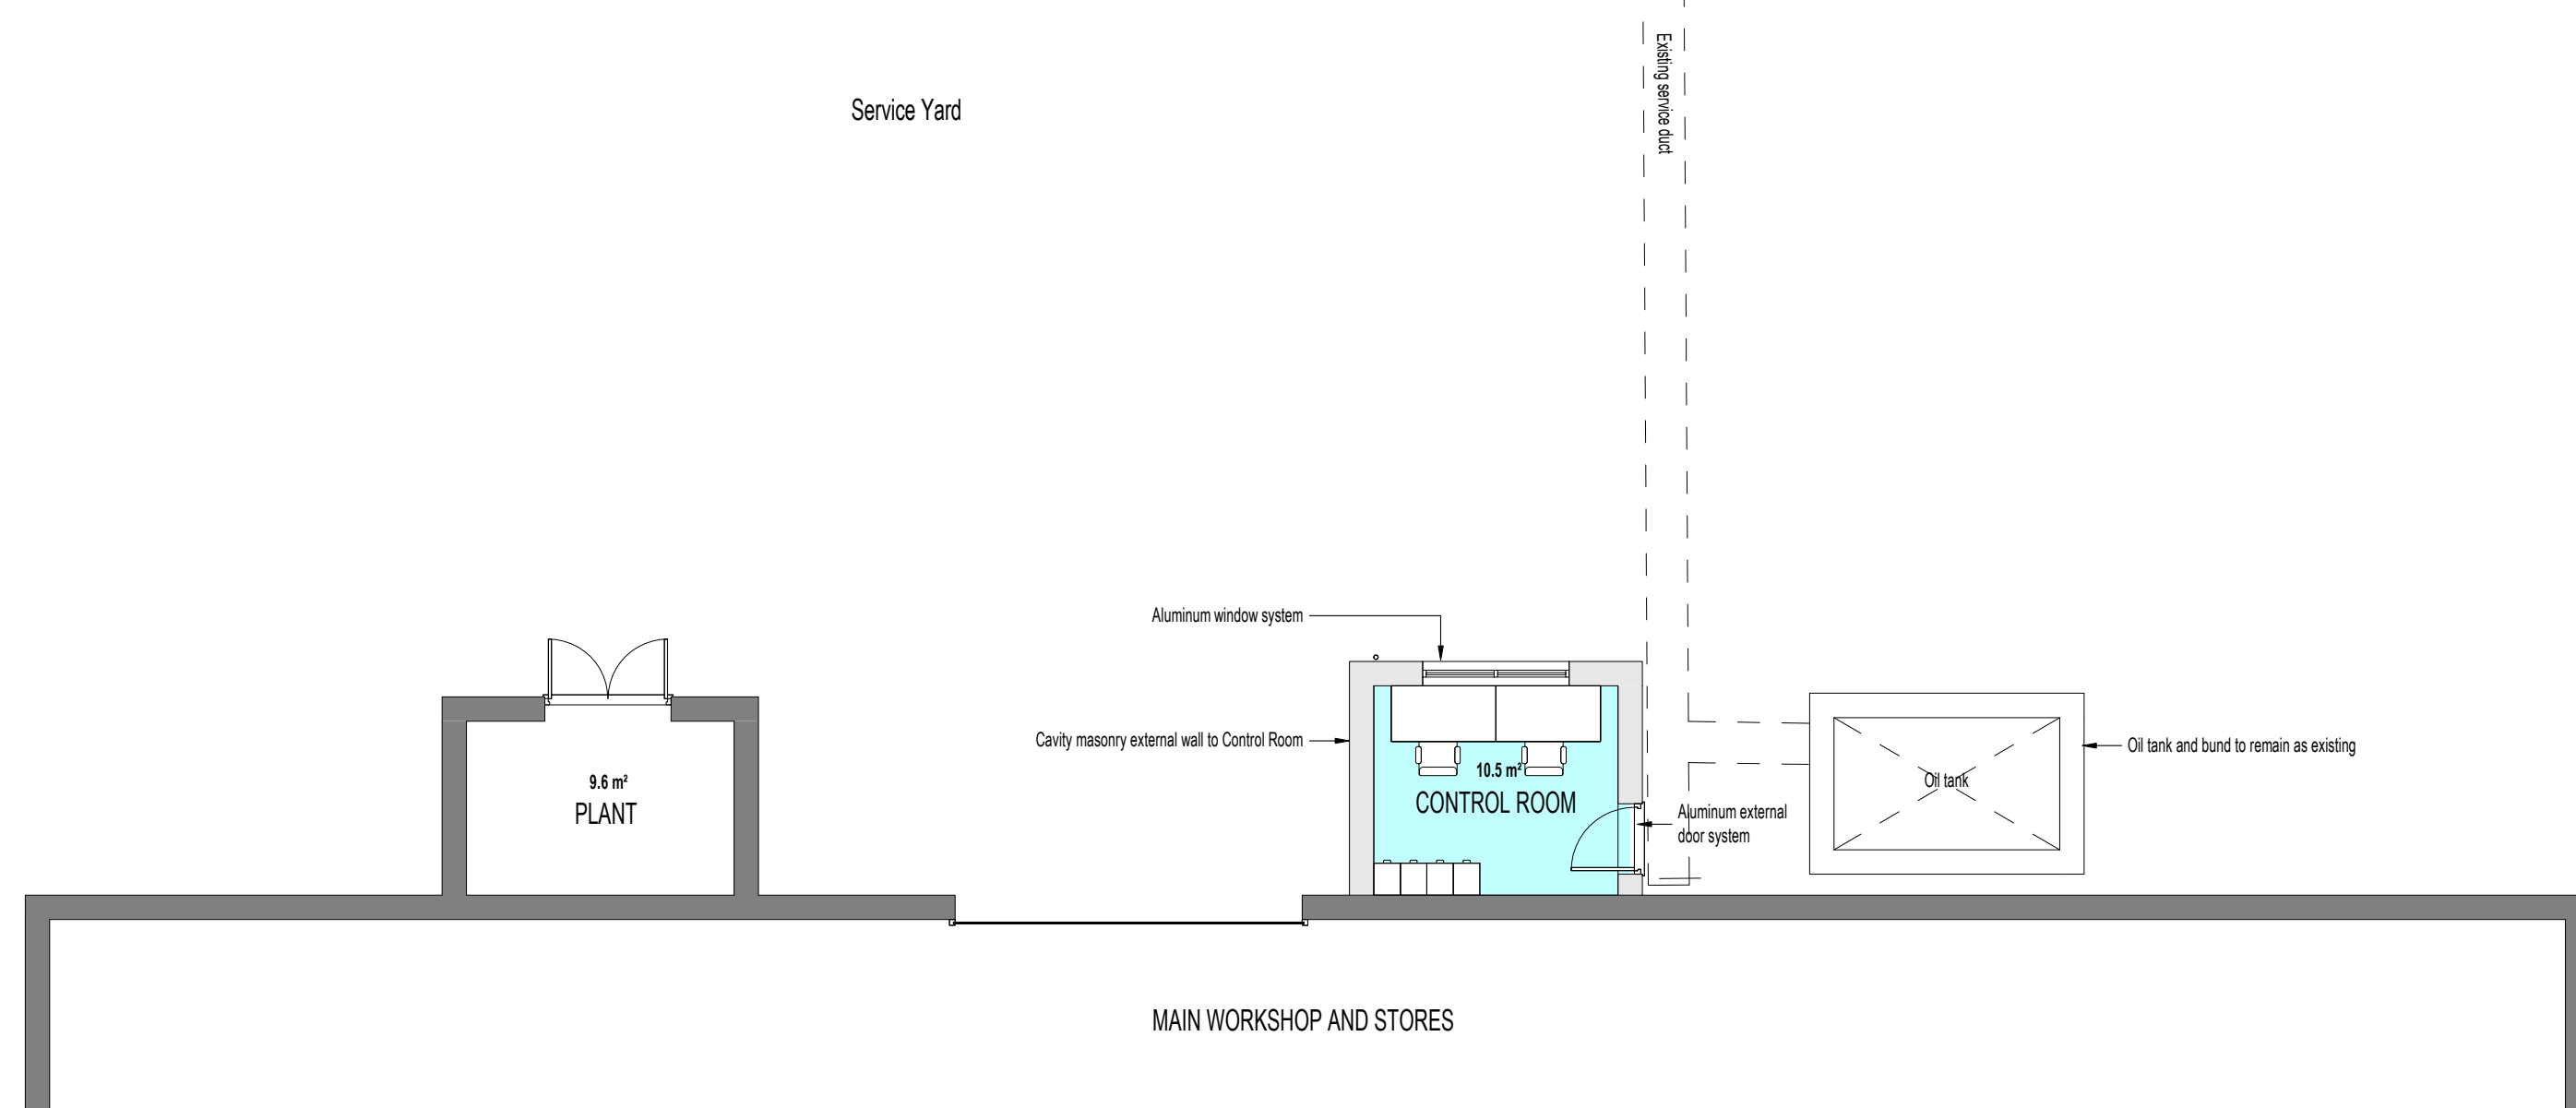

Proposed Ground Floor Plan
1 : 100

03	RIBA Stage 3 Issue RE CE CE	08/07/2022
02	Internal door location amended. Revisions Clouded RE CE CE	12/05/2022
01	Ground Floor layout amended. Revisions Clouded RE CE CE	04/04/2022
00	First Issue RE CE CE	22/02/2022
REV	DESCRIPTION DRAWN BY CHECKED BY APPROVED BY	DATE
RIBA PLAN OF WORK 2013 WORKSTAGE		LEVEL OF MODEL DEFINITION (LoD)
Stage 3 - Spatial Coordination		LoD 3 - Approximate Model
PURPOSE OF ISSUE - SUITABLE FOR Information	BS11916+A1:2015 Status S2 - Information	



CARDIFF 029 2052 8140
LONDON 0207 138 3560
WREXHAM 01978 357 887

PROJECT TITLE
Earlswood CFBT Facility

DRAWING TITLE
Proposed Ground Floor Plan and Roof Plan

PROJECT No 19665	1192: Project - Originator - Volume - Level - Type - Size - Number 19650: Project - Originator - Functional - Spatial - Form - Discipline - Number					SCALE @ A1 1:100
DRAWING No 501192/001 AS EN ISO 19650	Breakdown Breakdown EFT-LAW-X-X-DR- A-061001 P3					214146
DO NOT SCALE	Any discrepancy or query concerning this drawing should be referred to the Architect Registered Office: Greenmeadow Springs, 1 Cae Gwydd, Tynynglais, CARDIFF CF15 7AB Reg Co. No. 2724178, VAT Reg. No. 134246005					