


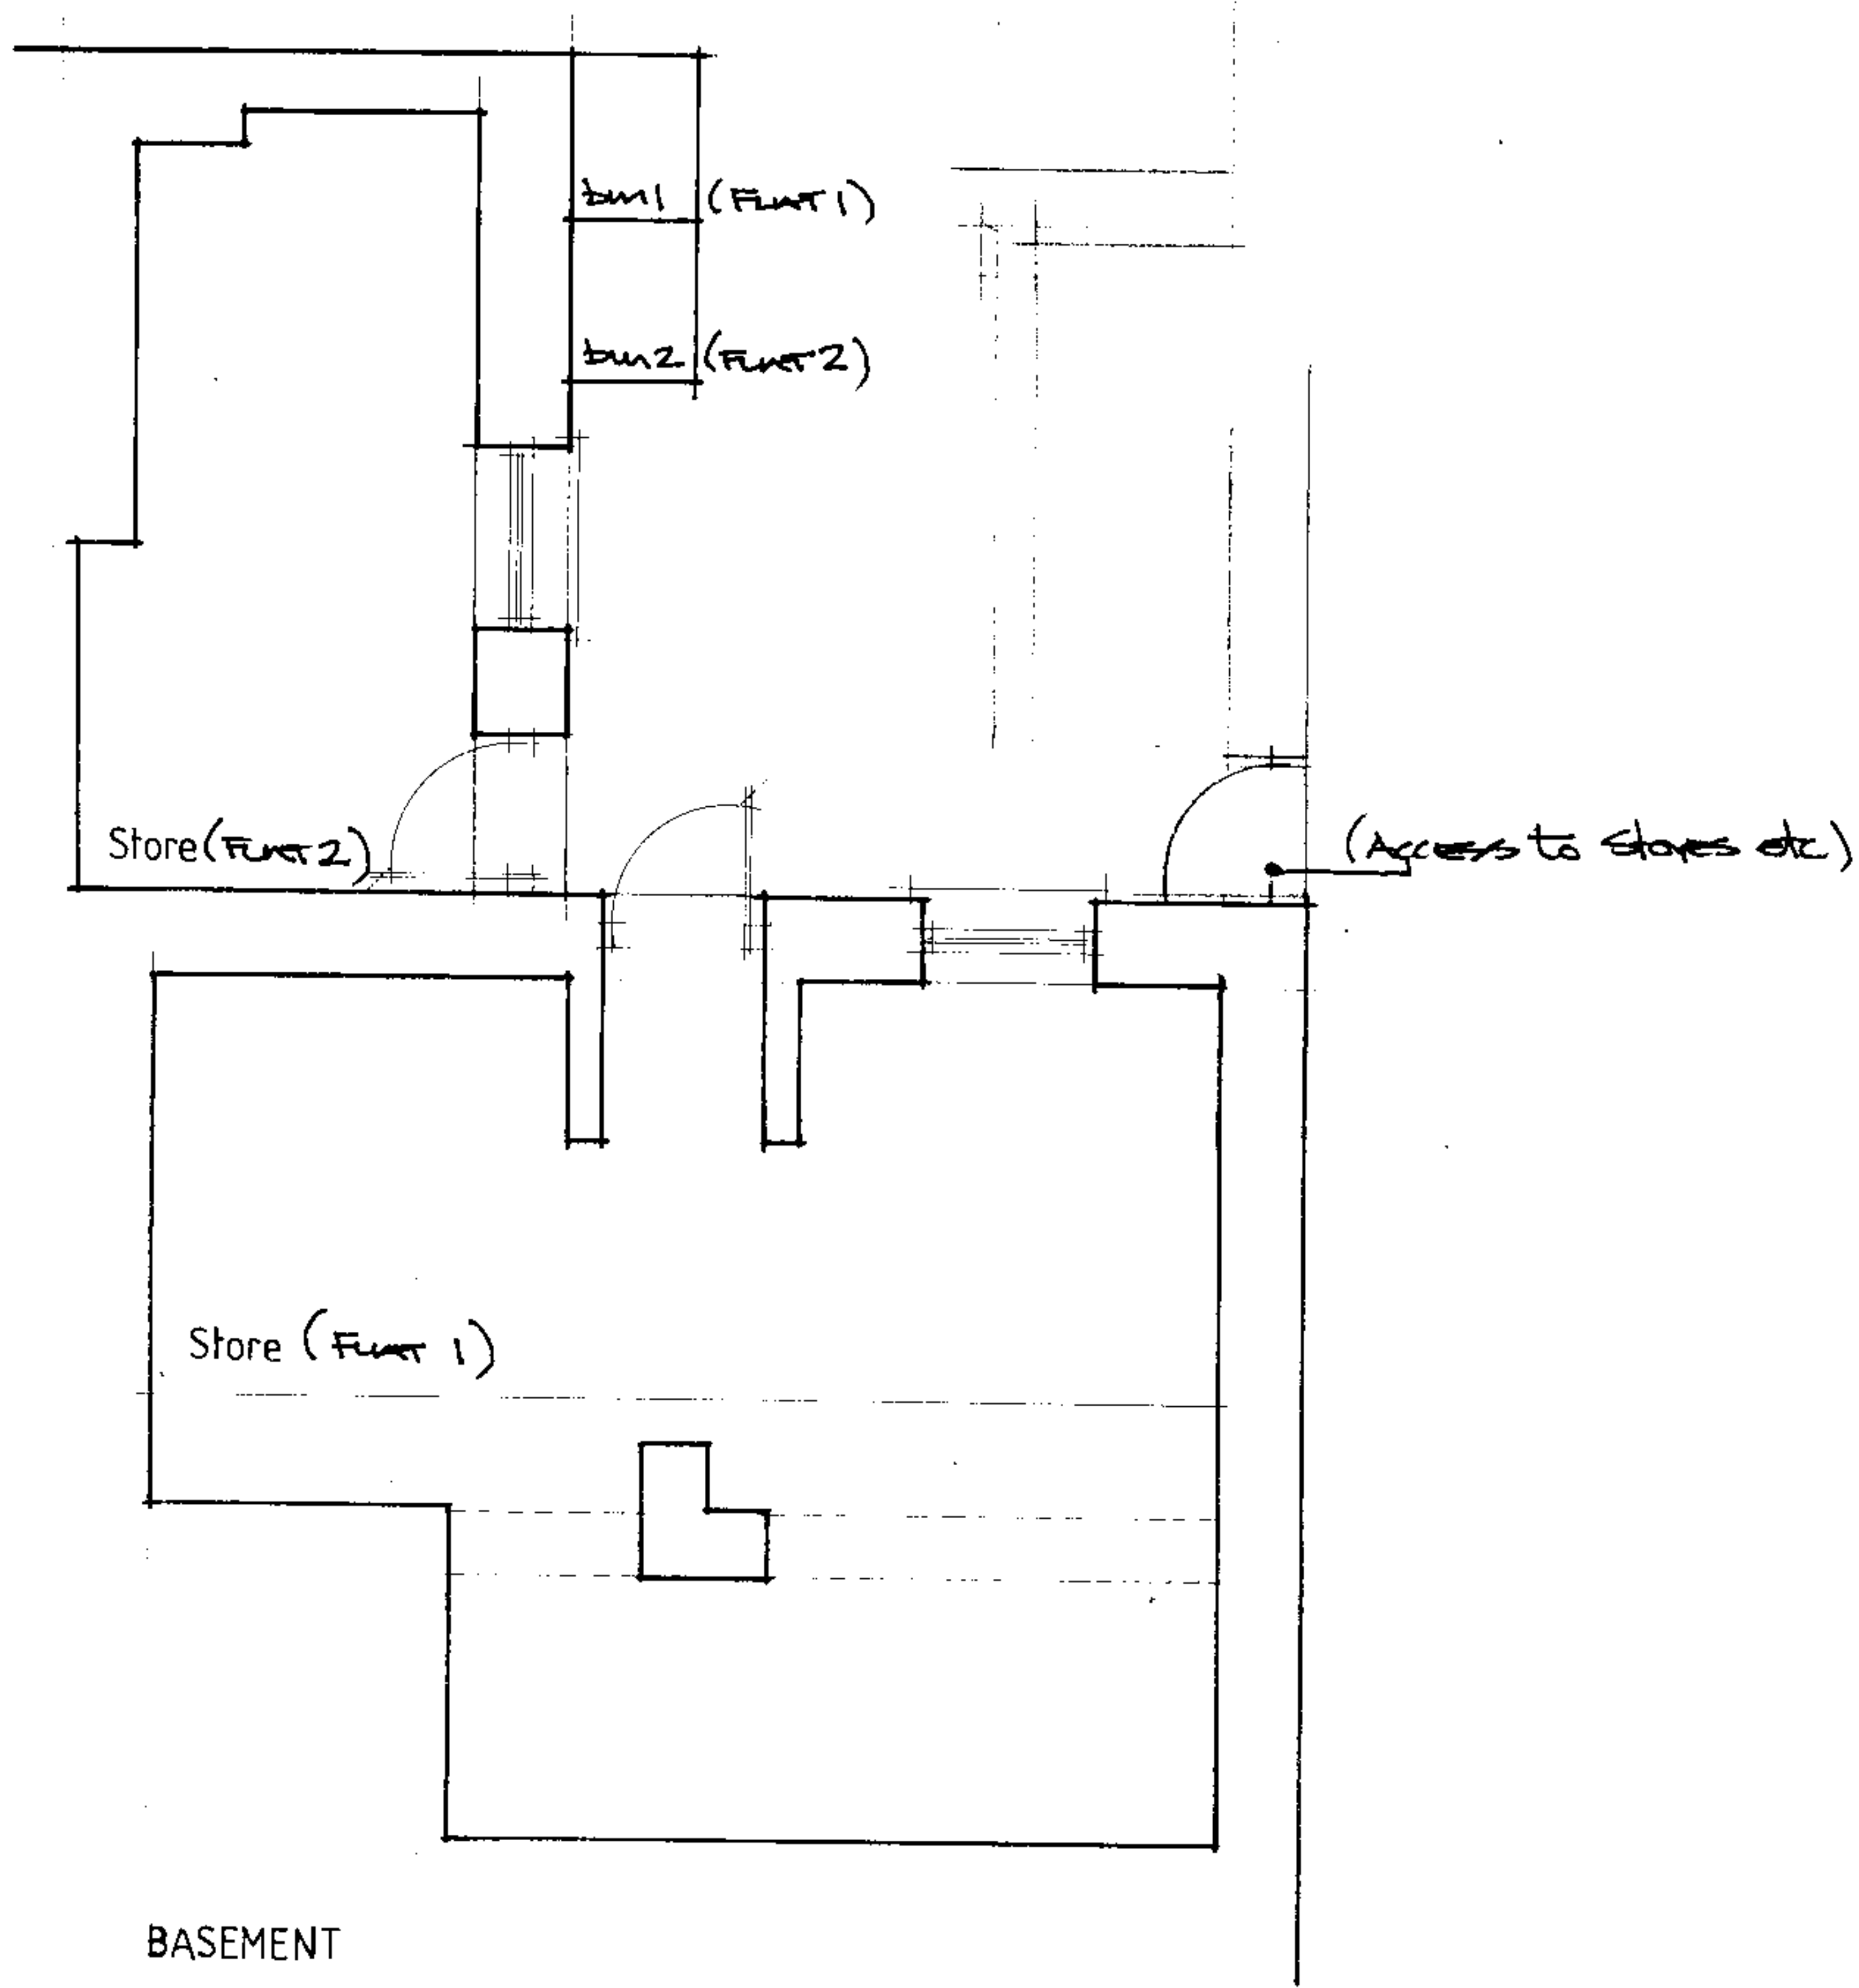

|   |  |                       |                                                               |  |  |
|---|--|-----------------------|---------------------------------------------------------------|--|--|
| <b>Fine Line</b><br><b>Architectural Services Ltd.</b>                                                                        |  |                       | <b>Client</b><br><b>Bessex Property Ltd.</b>                  |  |  |
| 30 Pond Mawr<br>Garth<br>Maesteg<br>Bridgend<br>CF34 0SX                                                                      |  |                       | <b>Project</b><br><b>63 Brytwn Road, Cymmer, Port Talbot.</b> |  |  |
| Tel: 01656 732042<br>Fax: 01656 810318<br>Email: <a href="mailto:fineline248@googlegmail.com">fineline248@googlegmail.com</a> |  |                       | <b>Drawing Title</b><br>Existing Basement Floor Plan.         |  |  |
| <b>Date</b><br>May 2022.   |  | <b>Scale</b><br>1:50. | <b>Drawing No.</b><br>63BrytwnRoad/WD/08                      |  |  |