




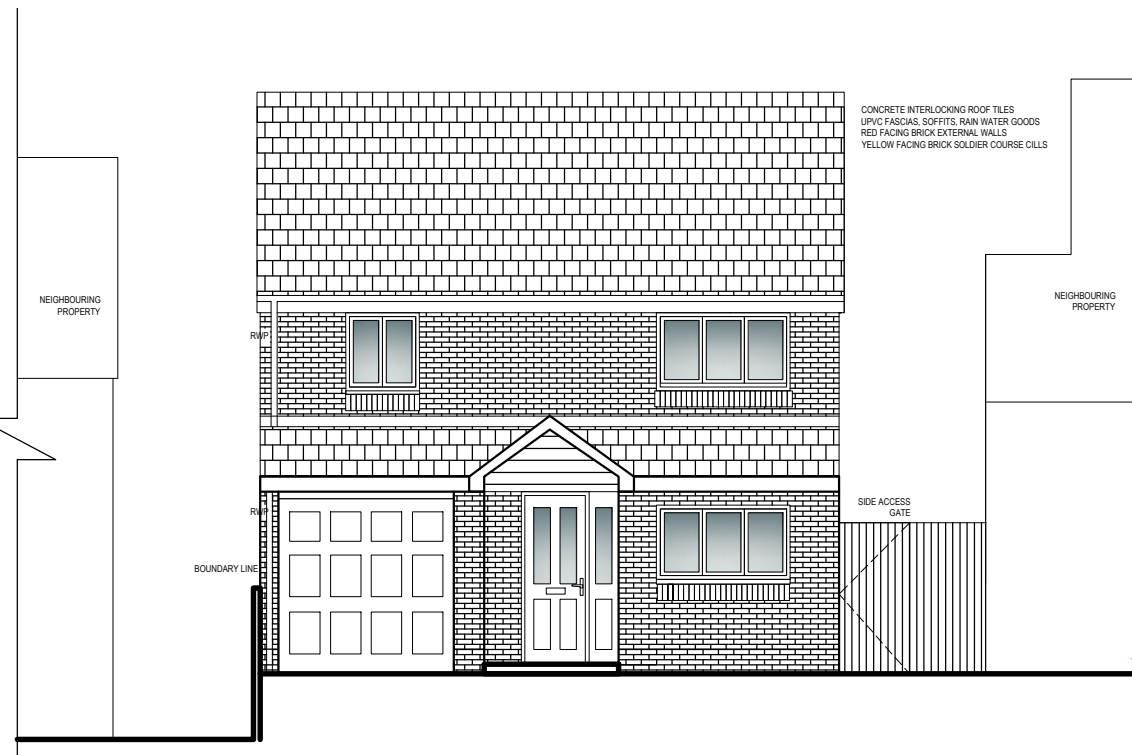


EXISTING FRONT ELEVATION Scale 1:100

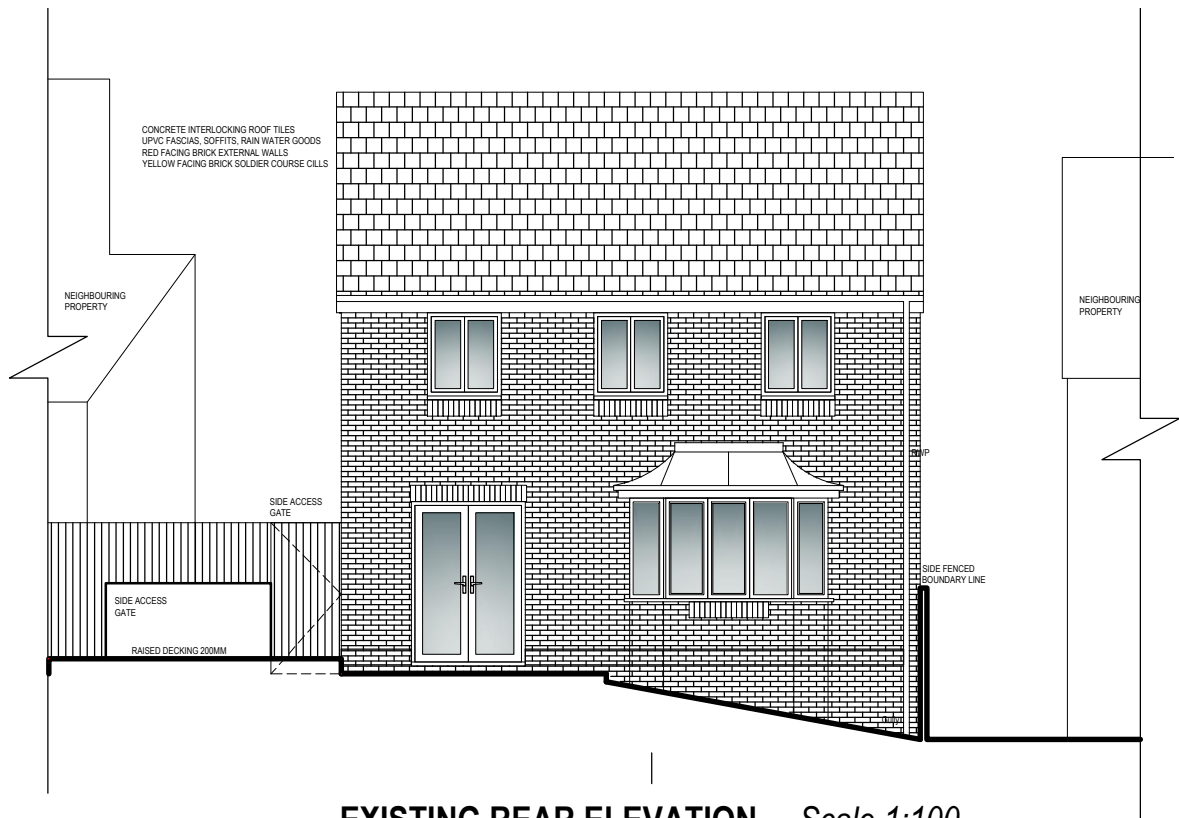

EXISTING REAR ELEVATION Scale 1:100

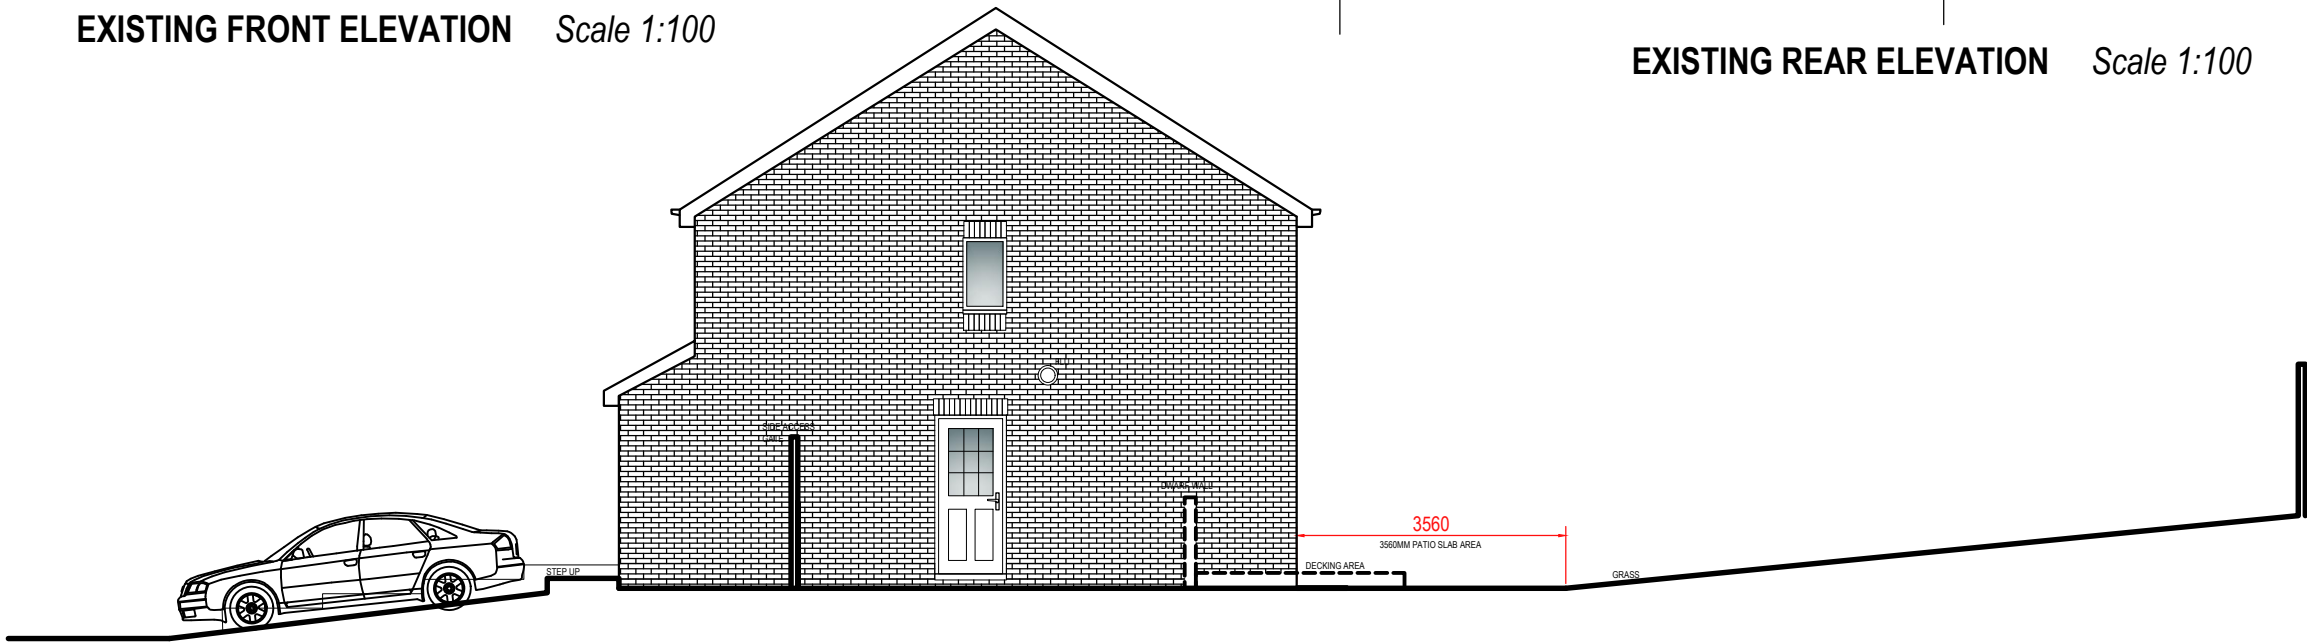

EXISTING RH SIDE ELEVATION Scale 1:100

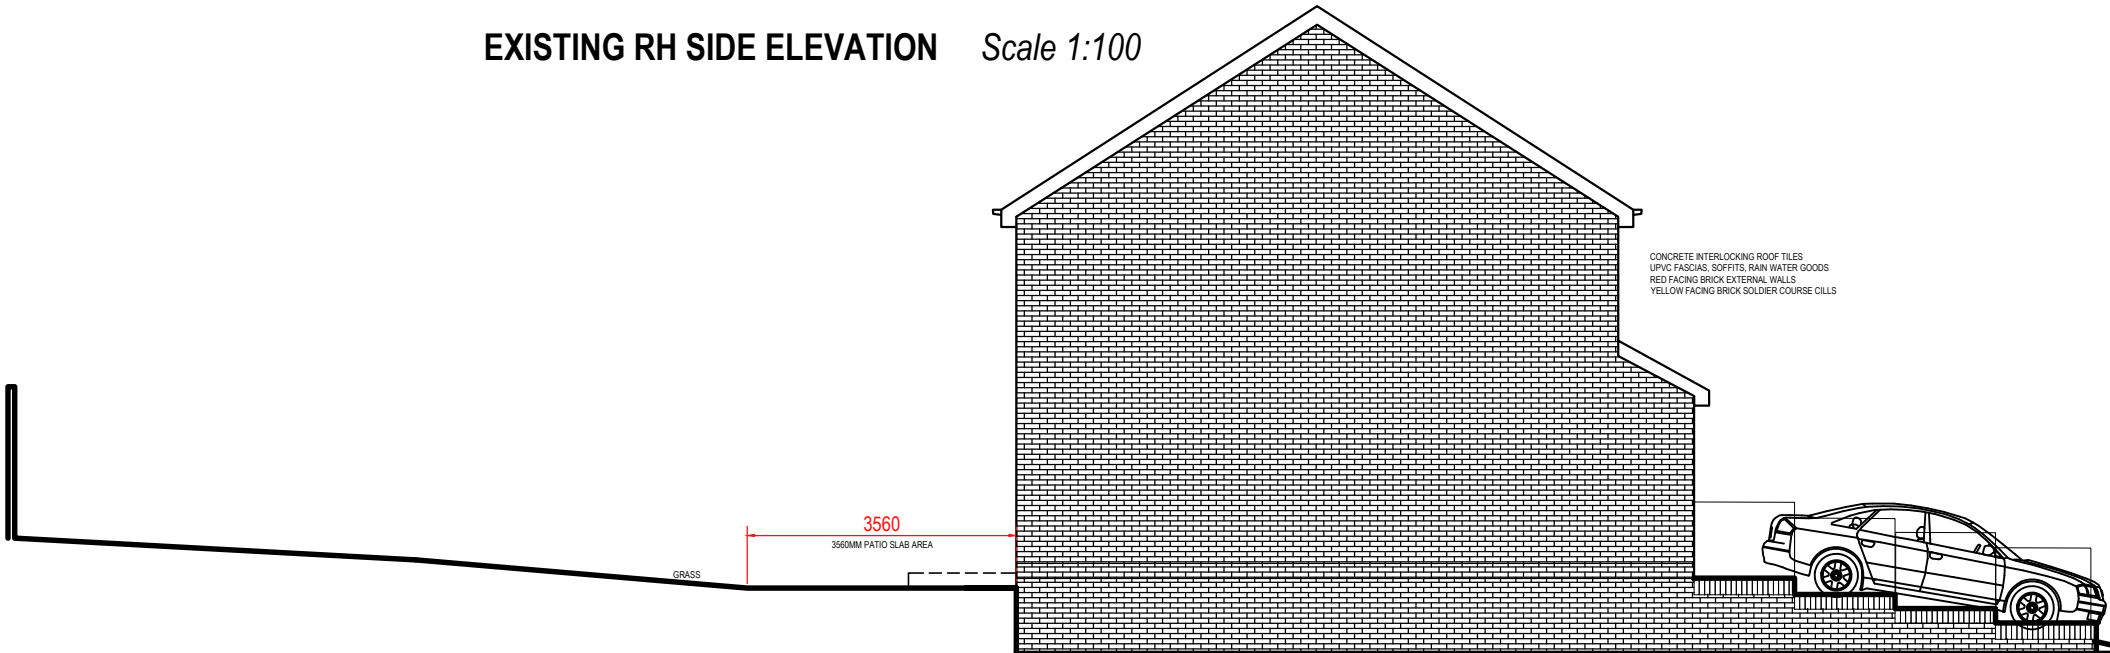

EXISTING LH SIDE ELEVATION Scale 1:100

NOTE:			
The Contractor is to check and verify all building and site dimensions, levels and sewer invert levels at connection points before work starts.			
This drawing must be read with and checked against any structural or other specialist drawings provided.			
The Contractor is to comply in all respects with the current Building Regulations whether or not specifically stated on these drawings.			
This drawing is not intended to show details of foundation or ground conditions. Each area of ground relied upon to support the structure depicted must be investigated by the Contractor and suitable methods of foundation be provided.			
Rev.		By	Date

DESIGN VISION 5			
Contact: Angharad Randall Email: Design_Vision_5@hotmail.com Tel No: 07853 169 142			
SITE ADDRESS: 65 Parc Gilbertson Gelligron Pontardawe			
DRAWING TITLE: EXISTING ELEVATIONS			
	DRAWN BY: AR	SCALE: A3 @ 1:100	DATE: 26/05/2022
Arch/Designer AR	SYSTEM PROJECT NUMBER: 60 - 2022		DRWG NO: 02 REVISI: B