





Site Plan 1:500

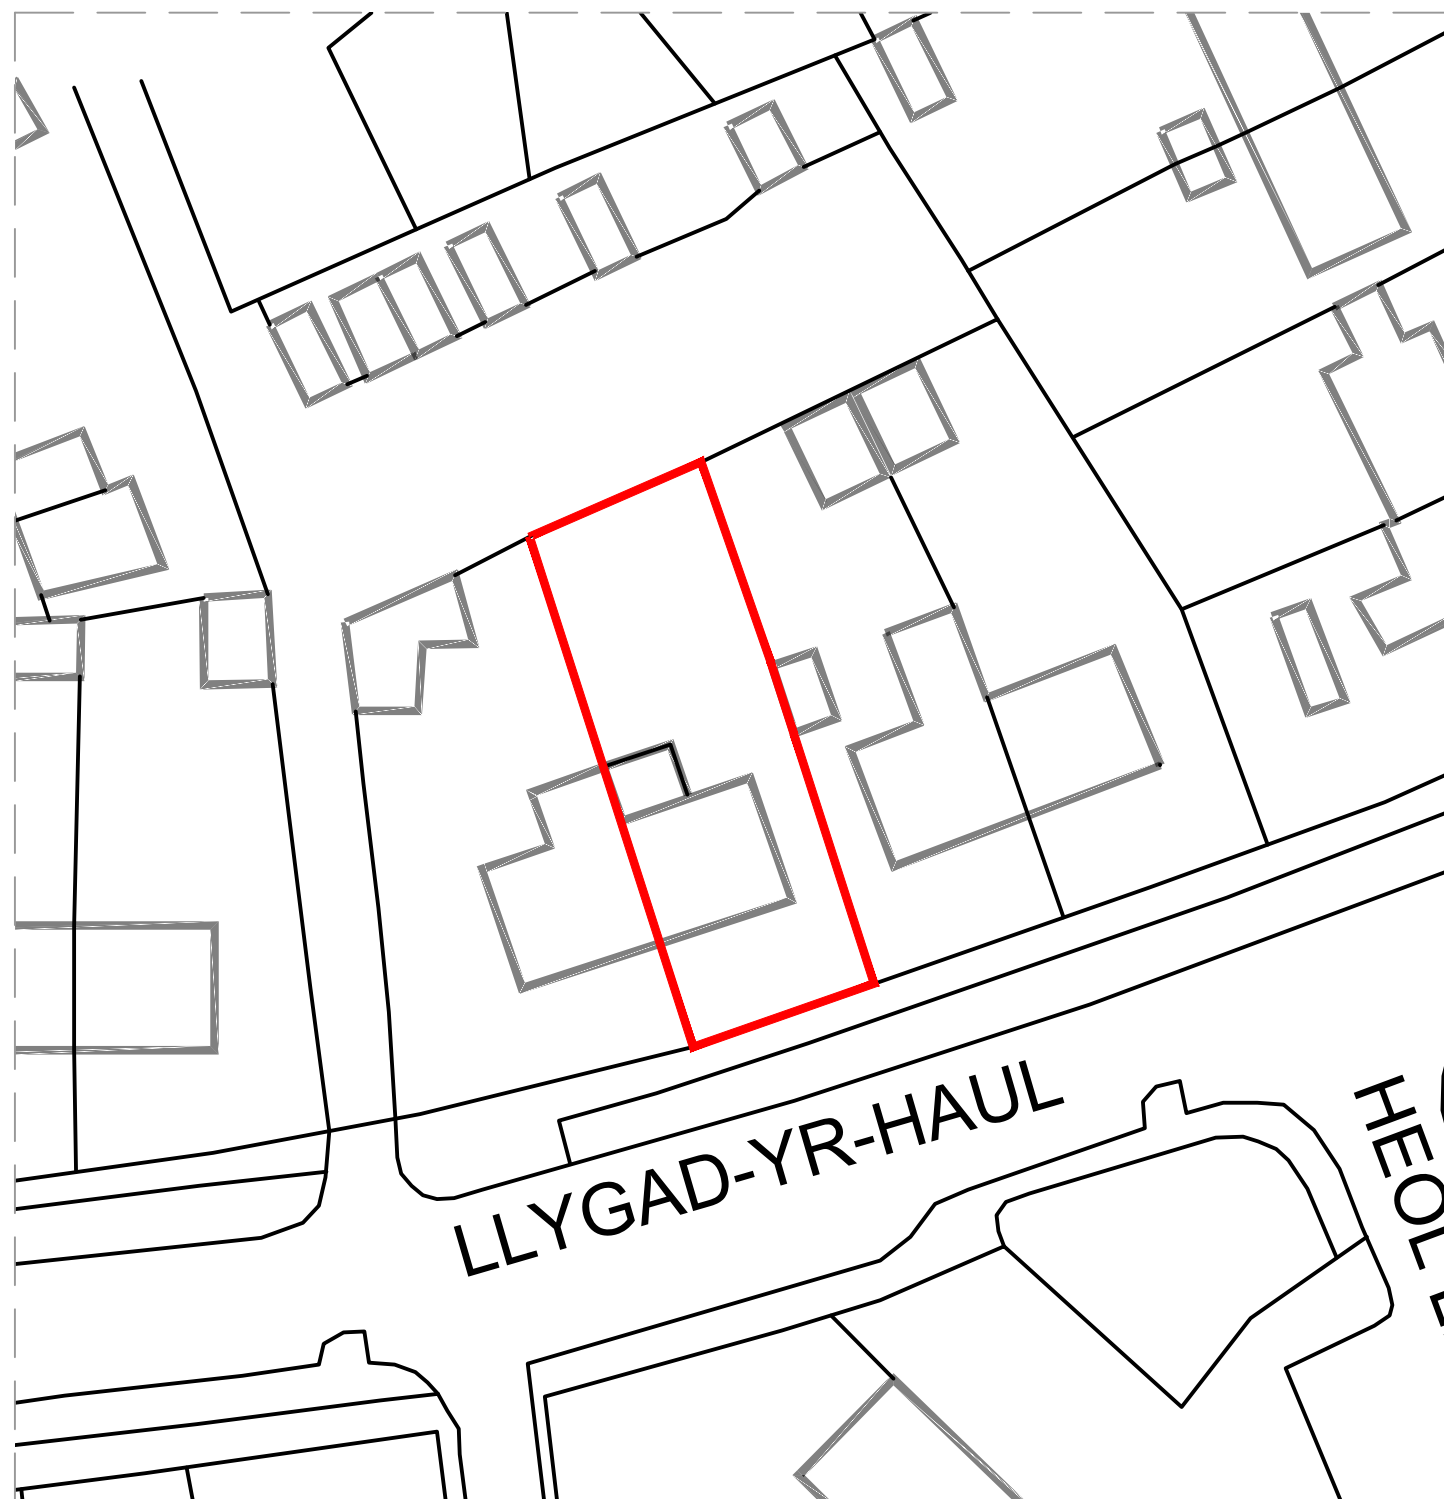

Site Location Plan 1:1250

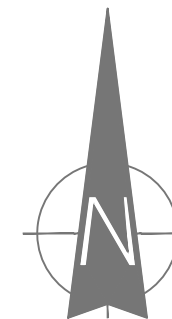

Site Location

Grid Ref:SS 74,98

Easting: 274543

Northing:198632



CLIENT:
MR DAVID ALLAN HUGHES

PROJECT:
PROPOSED DETACHED GARAGE AT:
37 LLYGAD-YR-HAUL, NEATH SA10 7PT

DRAWING
EXISTING SITE PLAN

088 - 01

SCALE: 1:200 & 1:1250@ A3

DATED: 06/2022

Do not scale, use only figured dimensions. Contractors/Suppliers to check all details, dimensions and levels prior to any works commencing or manufacturing of components.
This drawing is intellectual property and is copyrighted