



Only use signed documents. Any discrepancies must be reported to LEWIS PARTNERSHIP LIMITED The copyright of this drawing remains the property of LEWIS PARTNERSHIP LIMITED Wales - reg no: 3913005 Lewis Partnership Limited, registered in Wales.						 13 Park Crescent LLANELLI Carmarthenshire SA15 3AE WWW.lewispartnership.co.uk enquiries@lewispartnership.co.uk 01554 777998 RIBA Chartered Practice						Rev Amendments Date Ckd By:		 architects - penselri						Rev Amendments Date Ckd By:		Project PROPOSED TWO STOREY EXTENSION TO REAR Location : 25 WERN ROAD SKEWEN Client : MR ROGER BURROWS		Title Proposed Site plan		Status As Shown PLANNING Date Checked By: jpw Date Drawn By: jpw 29/06/22		Project Number 2102 Drawing Number 08 Scale As Shown	
---	--	--	--	--	--	--	--	--	--	--	--	---	--	---	--	--	--	--	--	---	--	---	--	---	--	---	--	---	--

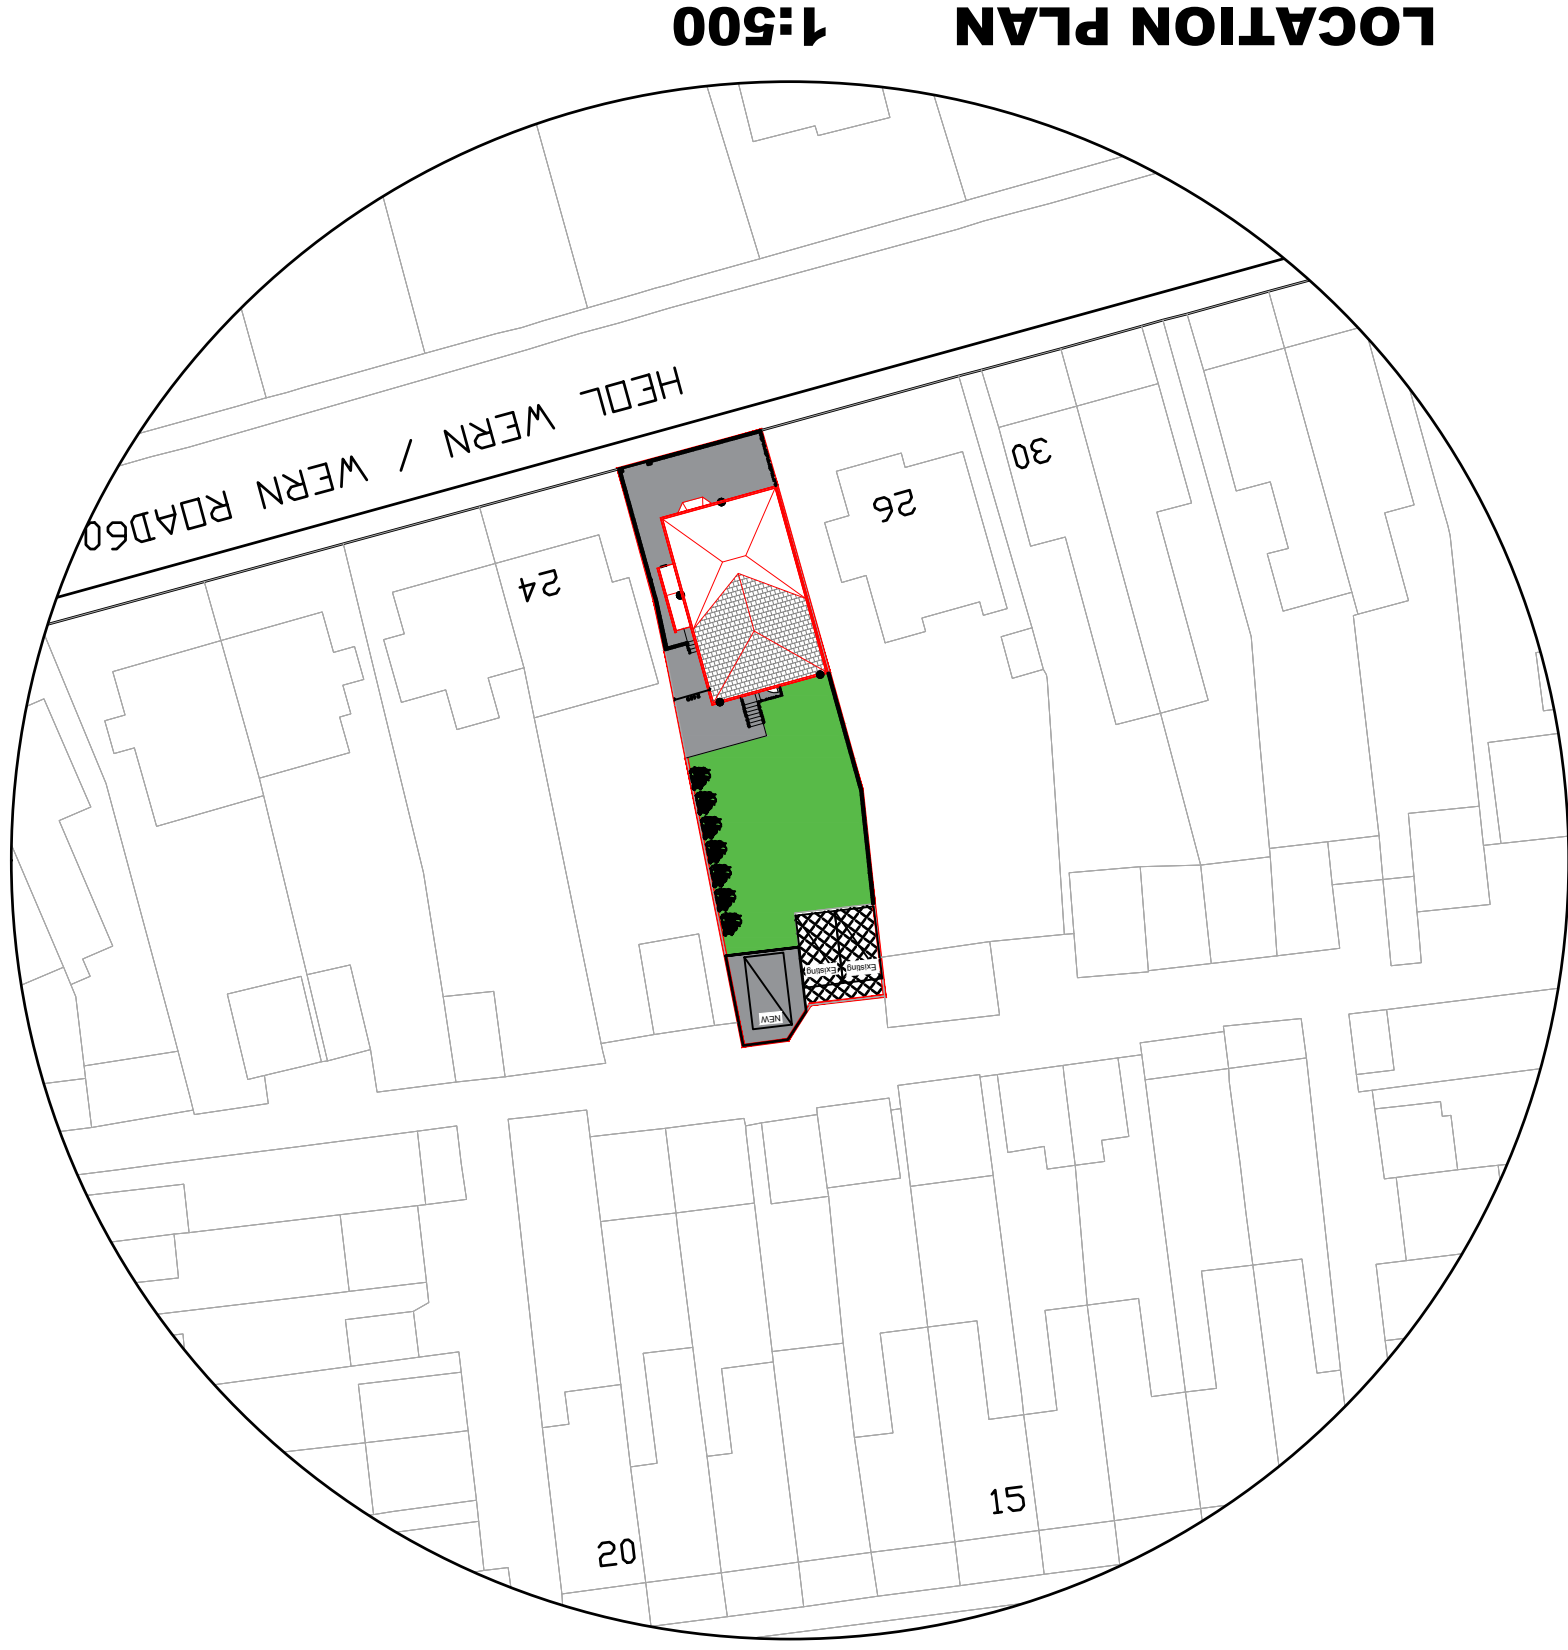

	Parking
	Existing garage
	Hedgerow
	wall
	Site Boundary
	Garden Area
	Hard standing surface
	Roof Covering

Key

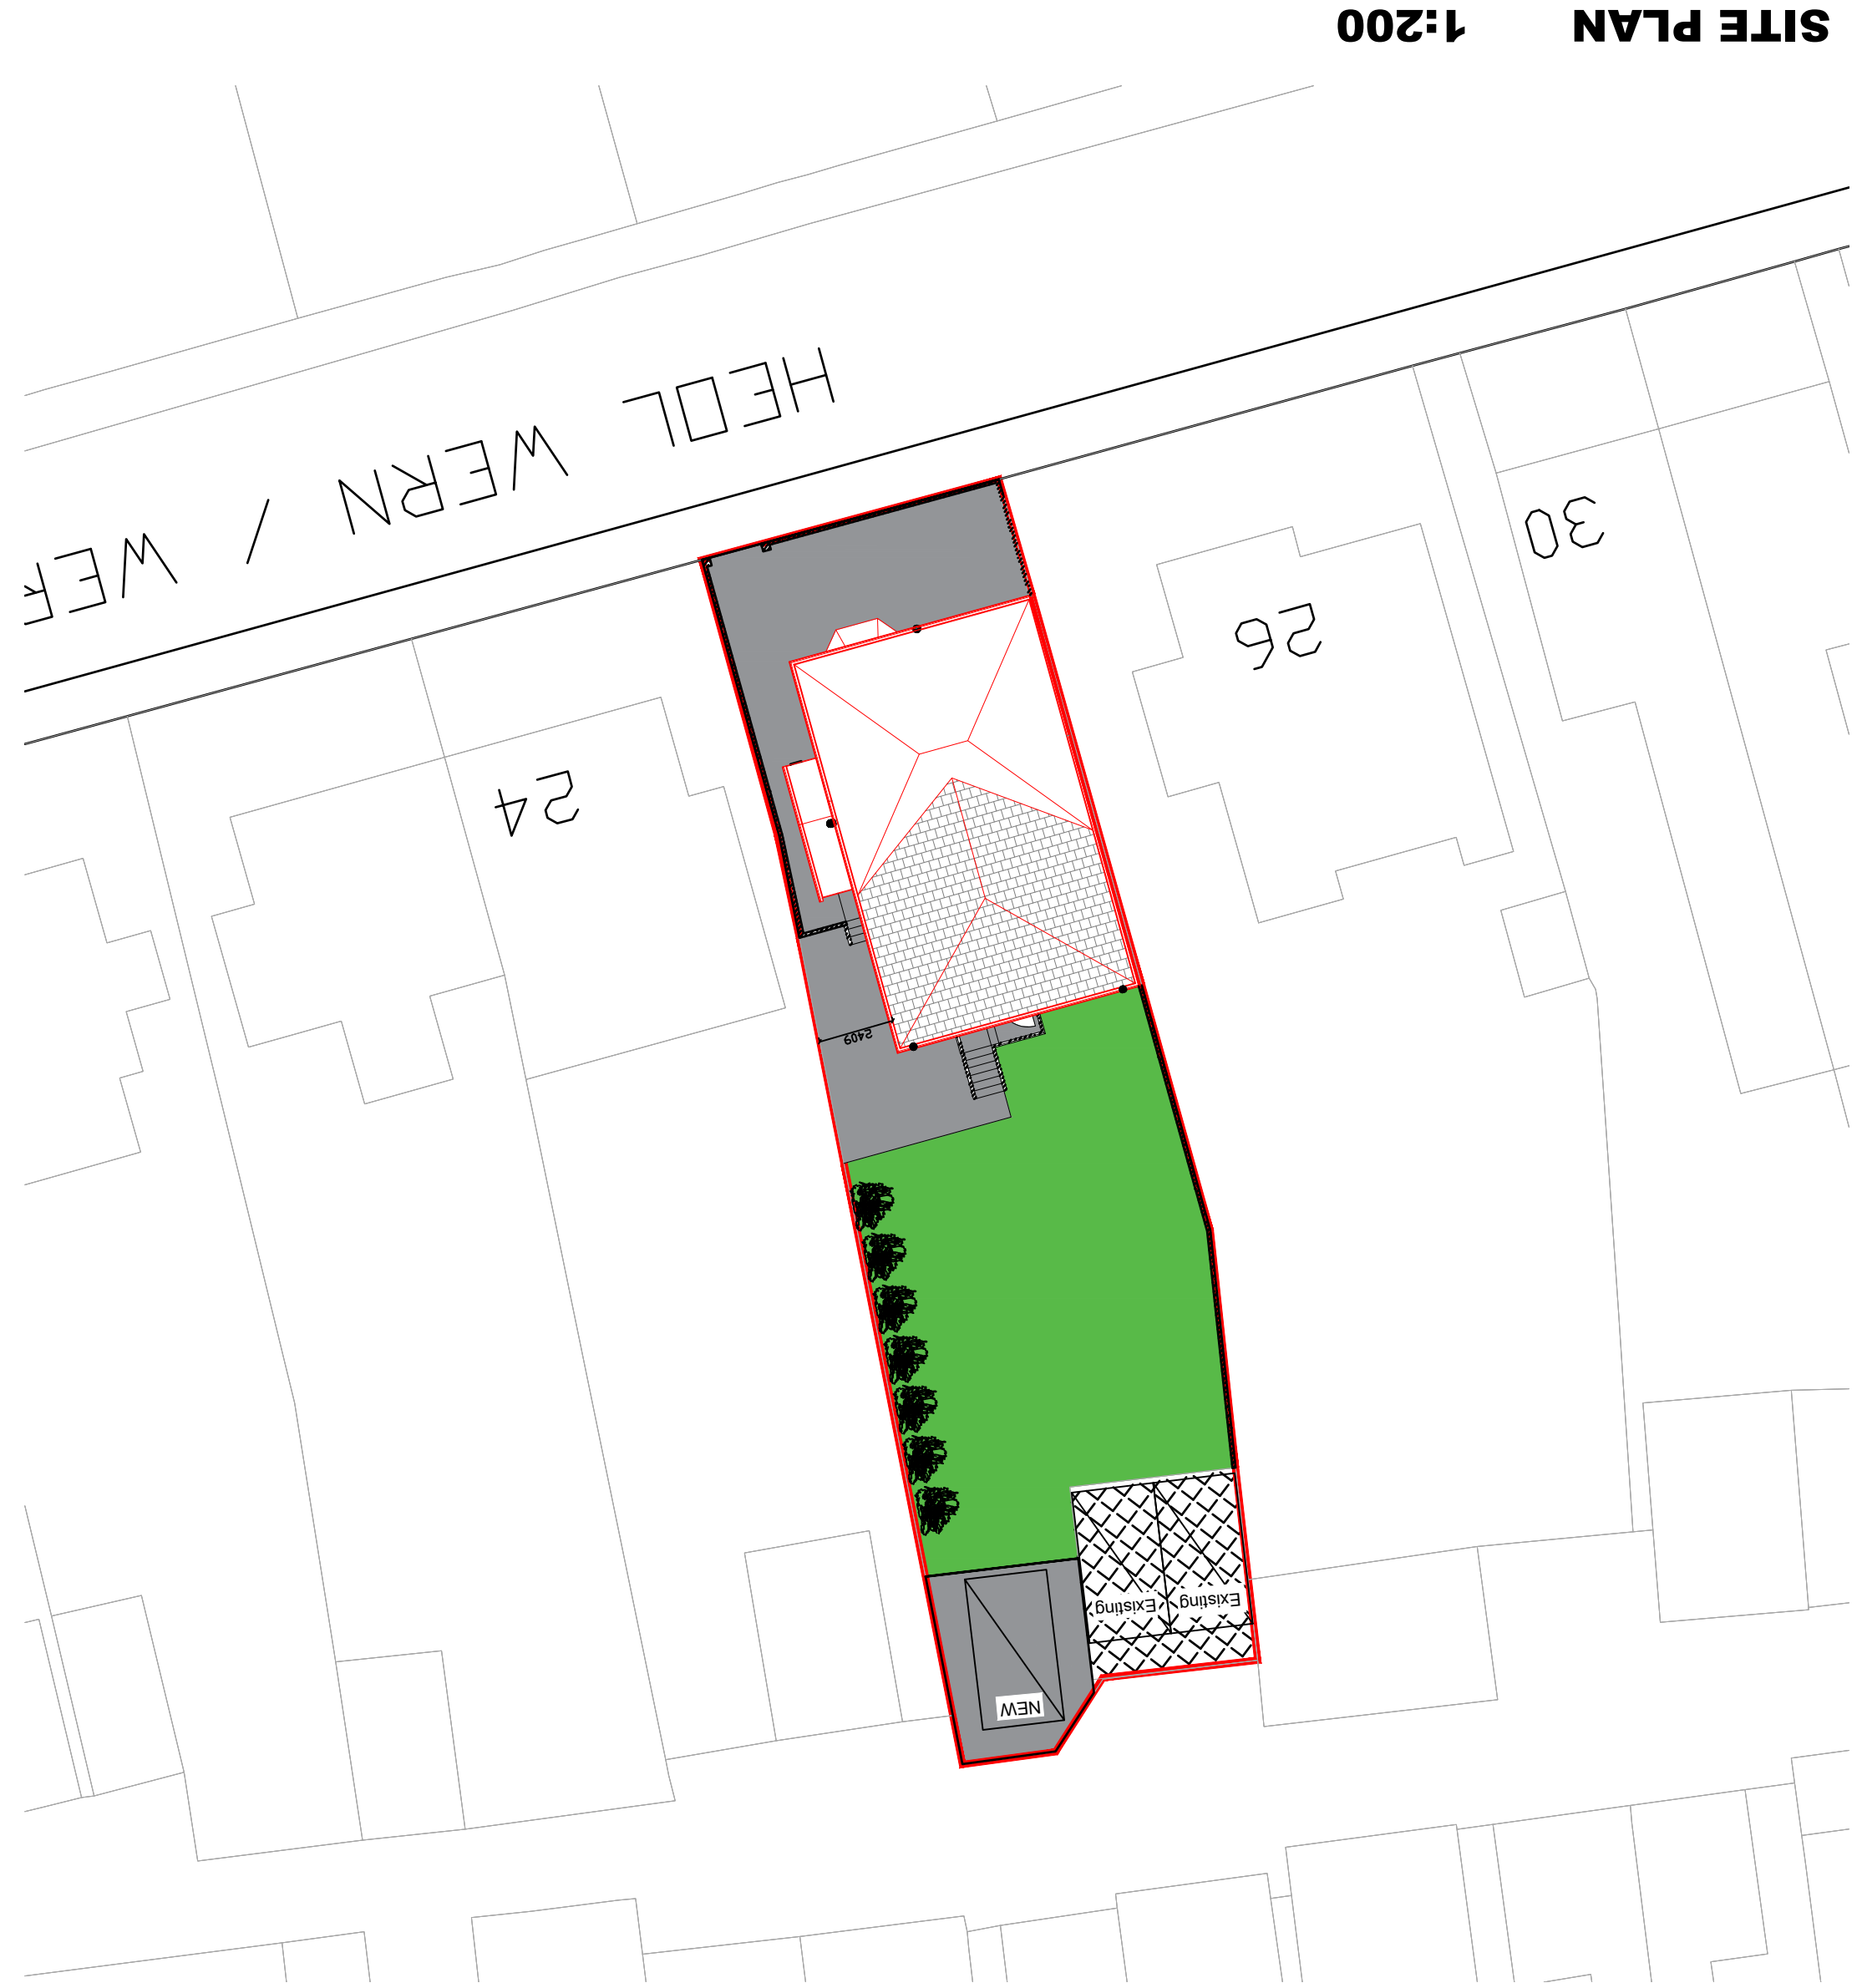