




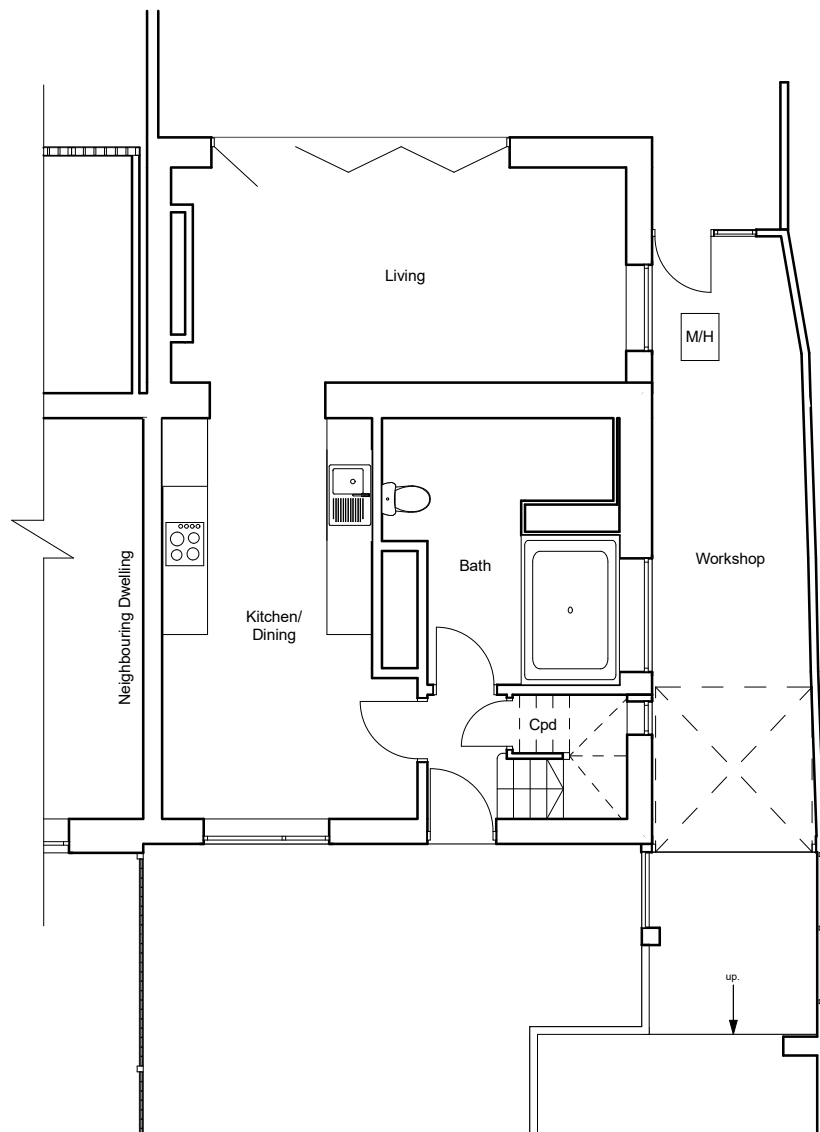

EXISTING GROUND FLOOR

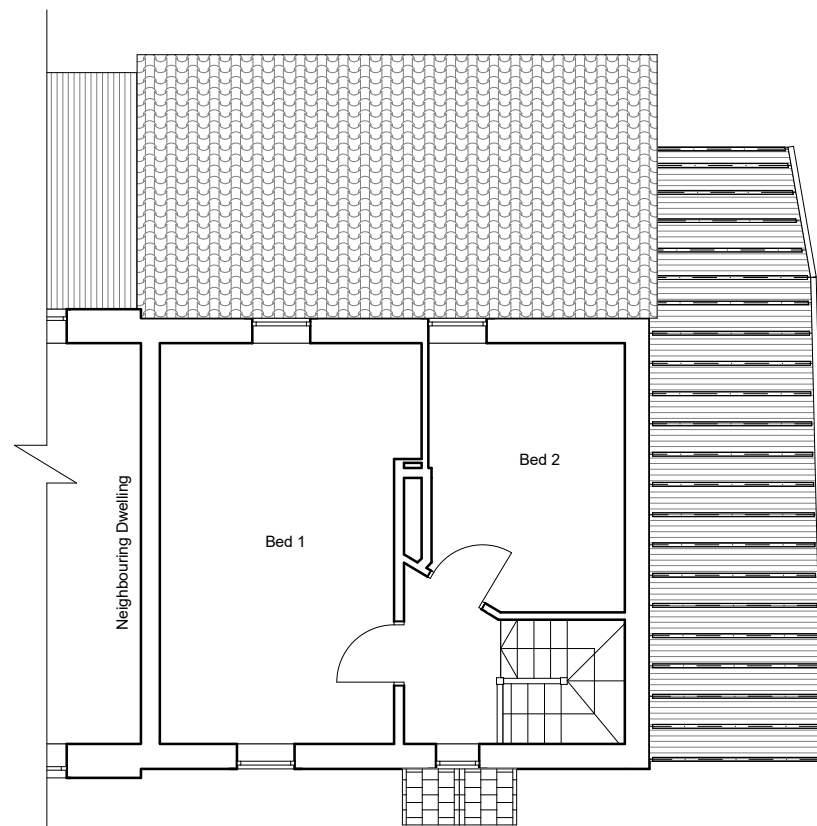


EXISTING FIRST FLOOR

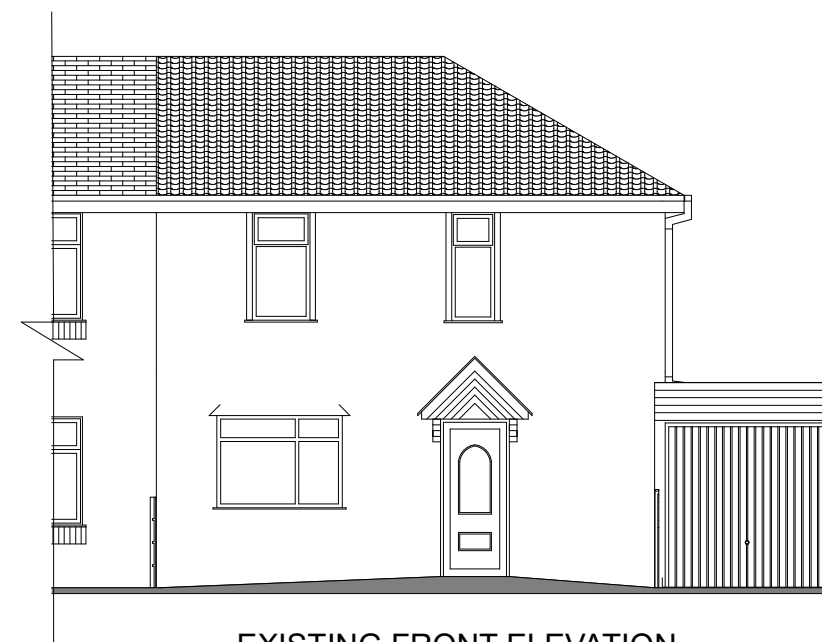


EXISTING FRONT ELEVATION



EXISTING REAR ELEVATION

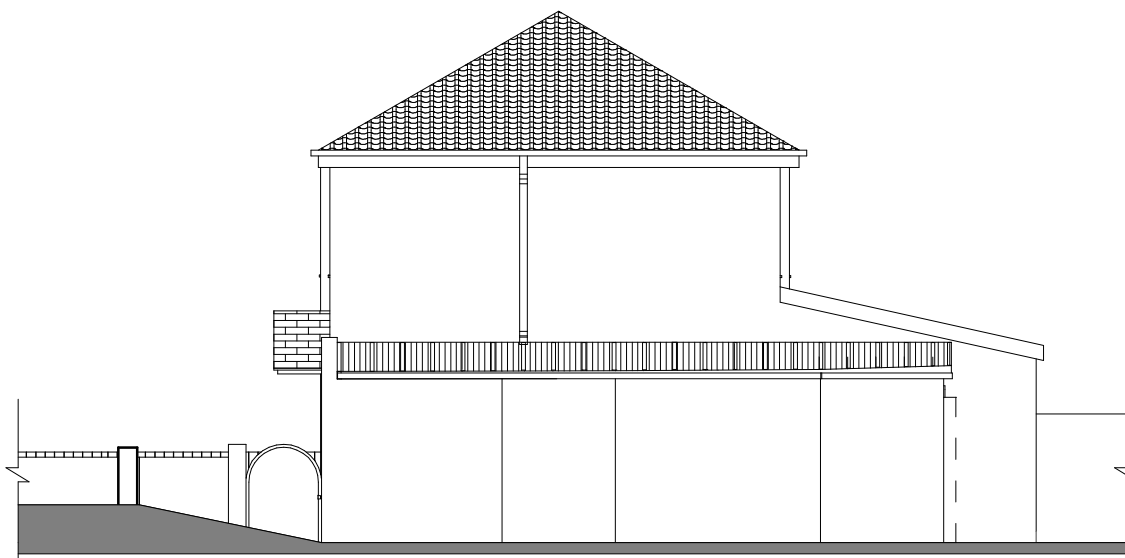

EXISTING SIDE ELEVATION

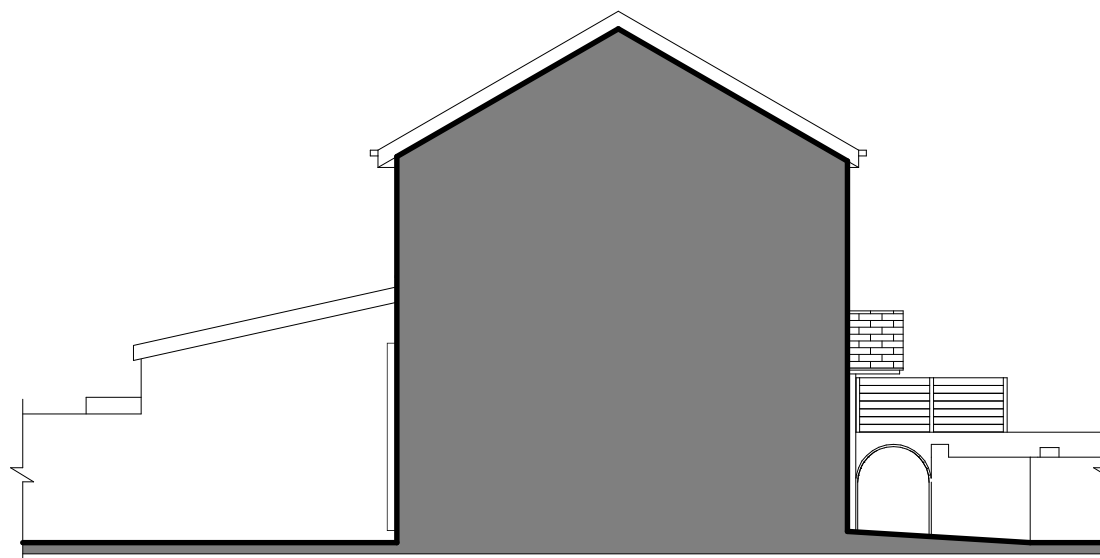

EXISTING SIDE ELEVATION

Scale 1 / 100 @ A3



27 TONCLWYDA, NEATH
JUSTIN KERRISON

SCHEME DESIGN - Existing
Floor Plans and Elevations

Date: July 2022

Scale: 1:100 @ A3

Drawing Number: 2231-02

