



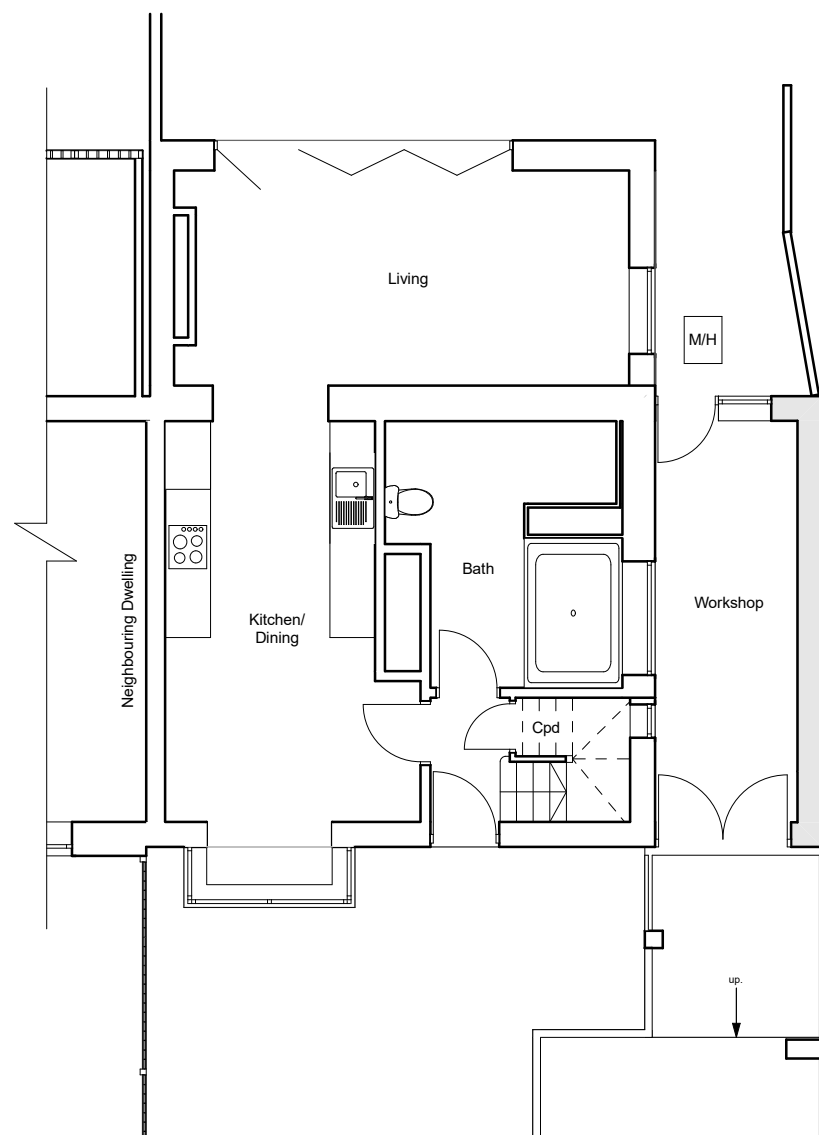

PROPOSED GROUND FLOOR

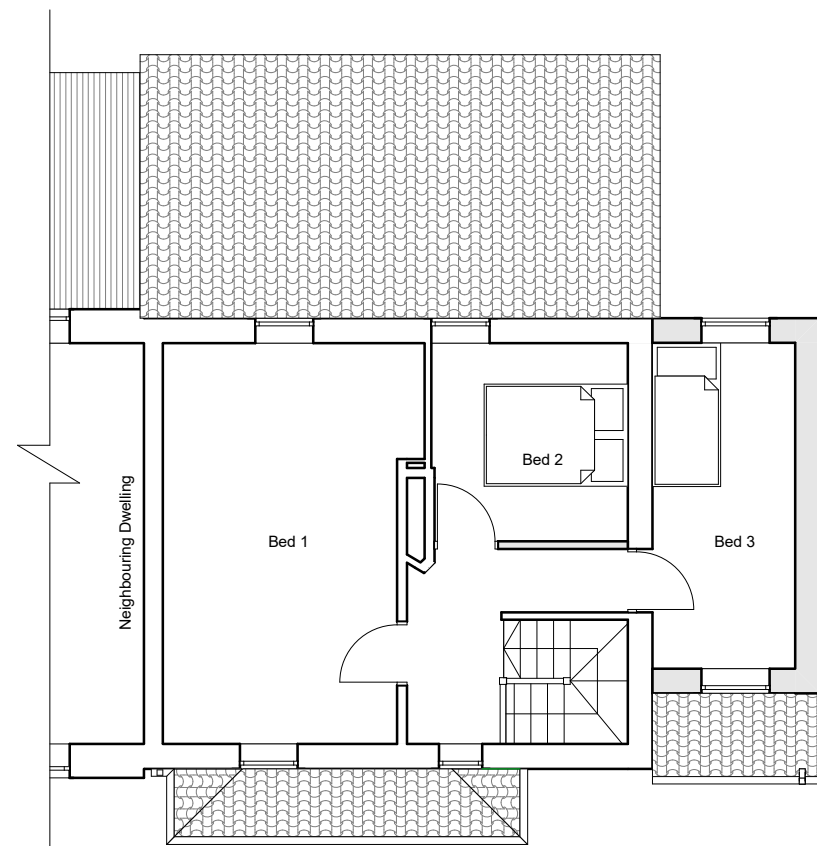


PROPOSED FIRST FLOOR




PROPOSED FRONT ELEVATION



PROPOSED REAR ELEVATION

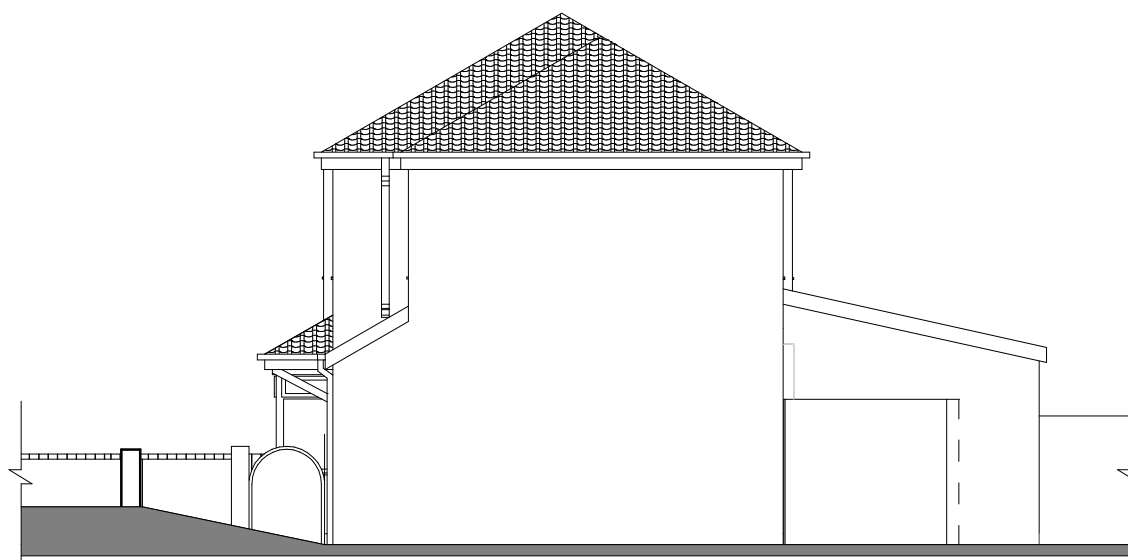

PROPOSED SIDE ELEVATION

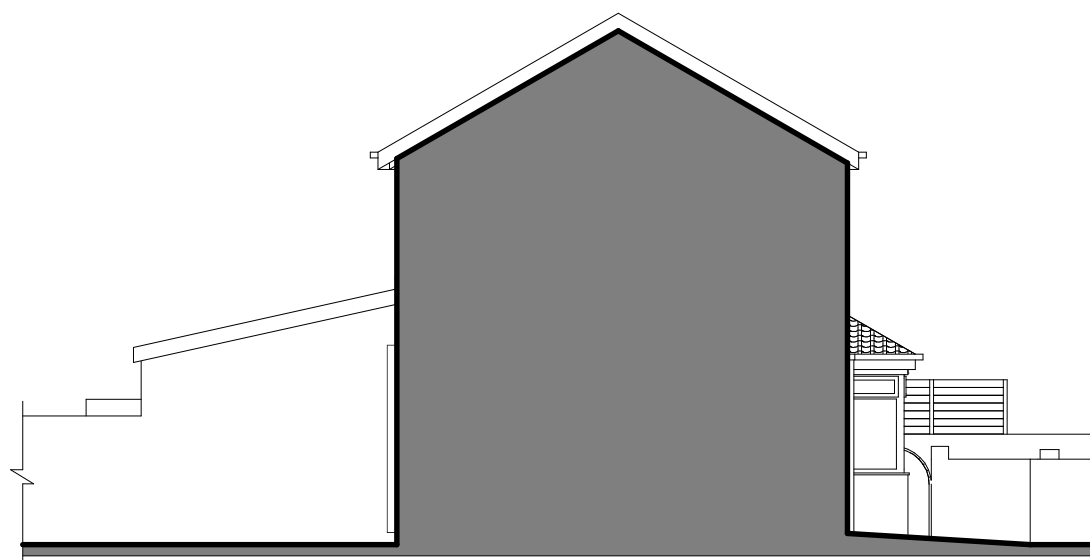

PROPOSED SIDE ELEVATION

PROPOSED EXTERNAL FINISHES
 Extension Walls - Decorative render & cladding
 Extension Pitched Roof - Concrete tiles
 External doors - White PVCu
 Windows - White PVCu
 Fascia & soffit boards - White PVCu
 Rainwater goods - White PVCu

27 TONCLWYDA, NEATH
 JUSTIN KERRISON

SCHEME DESIGN - Proposed
 Floor Plans and Elevations

Date: July 2022

Scale: 1:100 @ A3

Drawing Number: 2231-03



Scale 1 / 100 @ A3

