




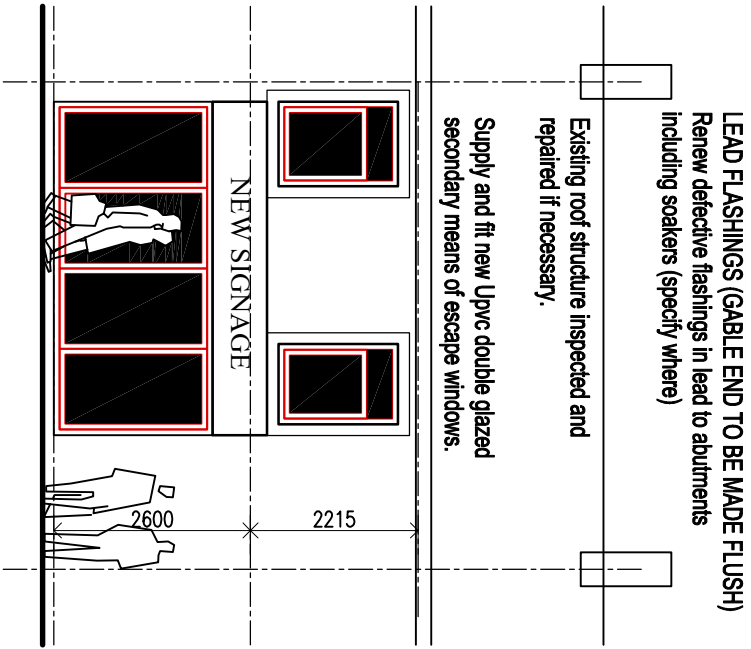


PROPOSED FRONT ELEVATION.
(1:100)

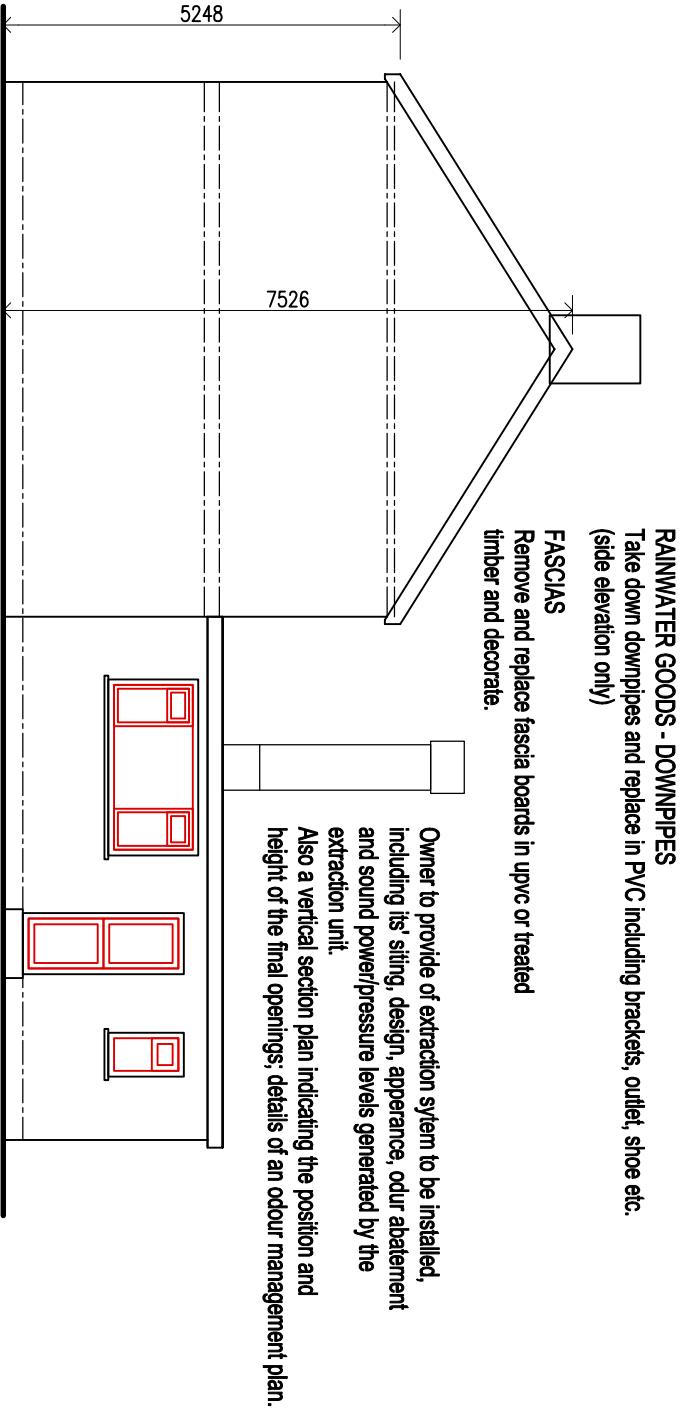

PROPOSED SIDE SECTIONAL ELEVATION.
(1:100)

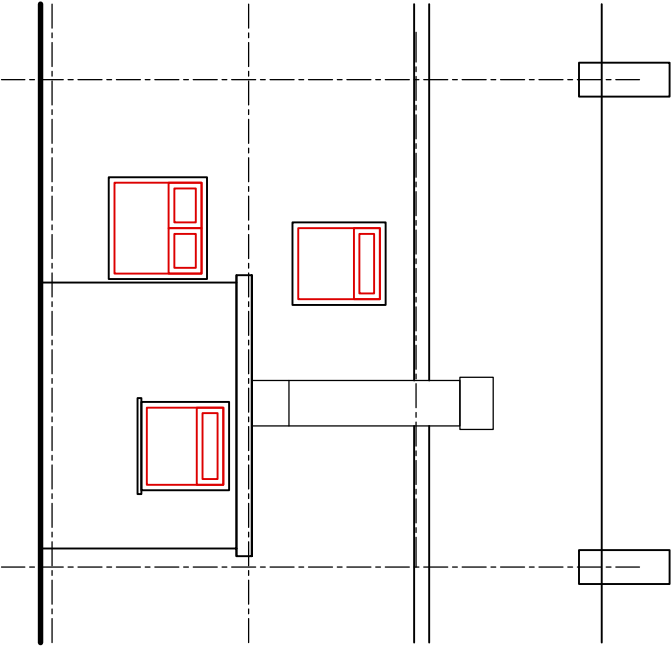

PROPOSED REAR ELEVATION.
(1:100)

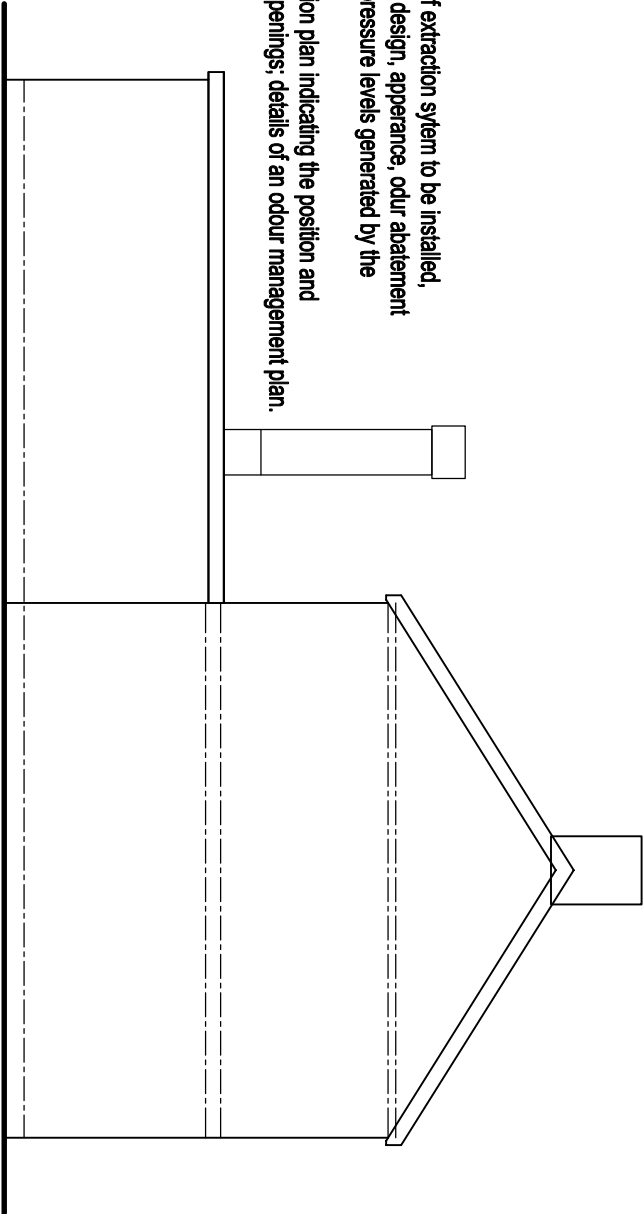

PROPOSED SIDE SECTIONAL ELEVATION.
(1:100)

revisions: A – EXTRACT FLUE SHOWN TO PROPOSED REAR ELEVATION.		
CLIENT DAVEM TRAINING SERVICES LTD.		
job title PROPOSED CHANGE OF USE CLASS FROM C3 TO A3 @ 41, COMMERCIAL ROAD, TAIBACH PORT TALBOT SA13 1LN		
drawing title PROPOSED ELEVATIONS		
job No:	drawing No:	scales:
22.42	08 (A)	1:100 @A3