


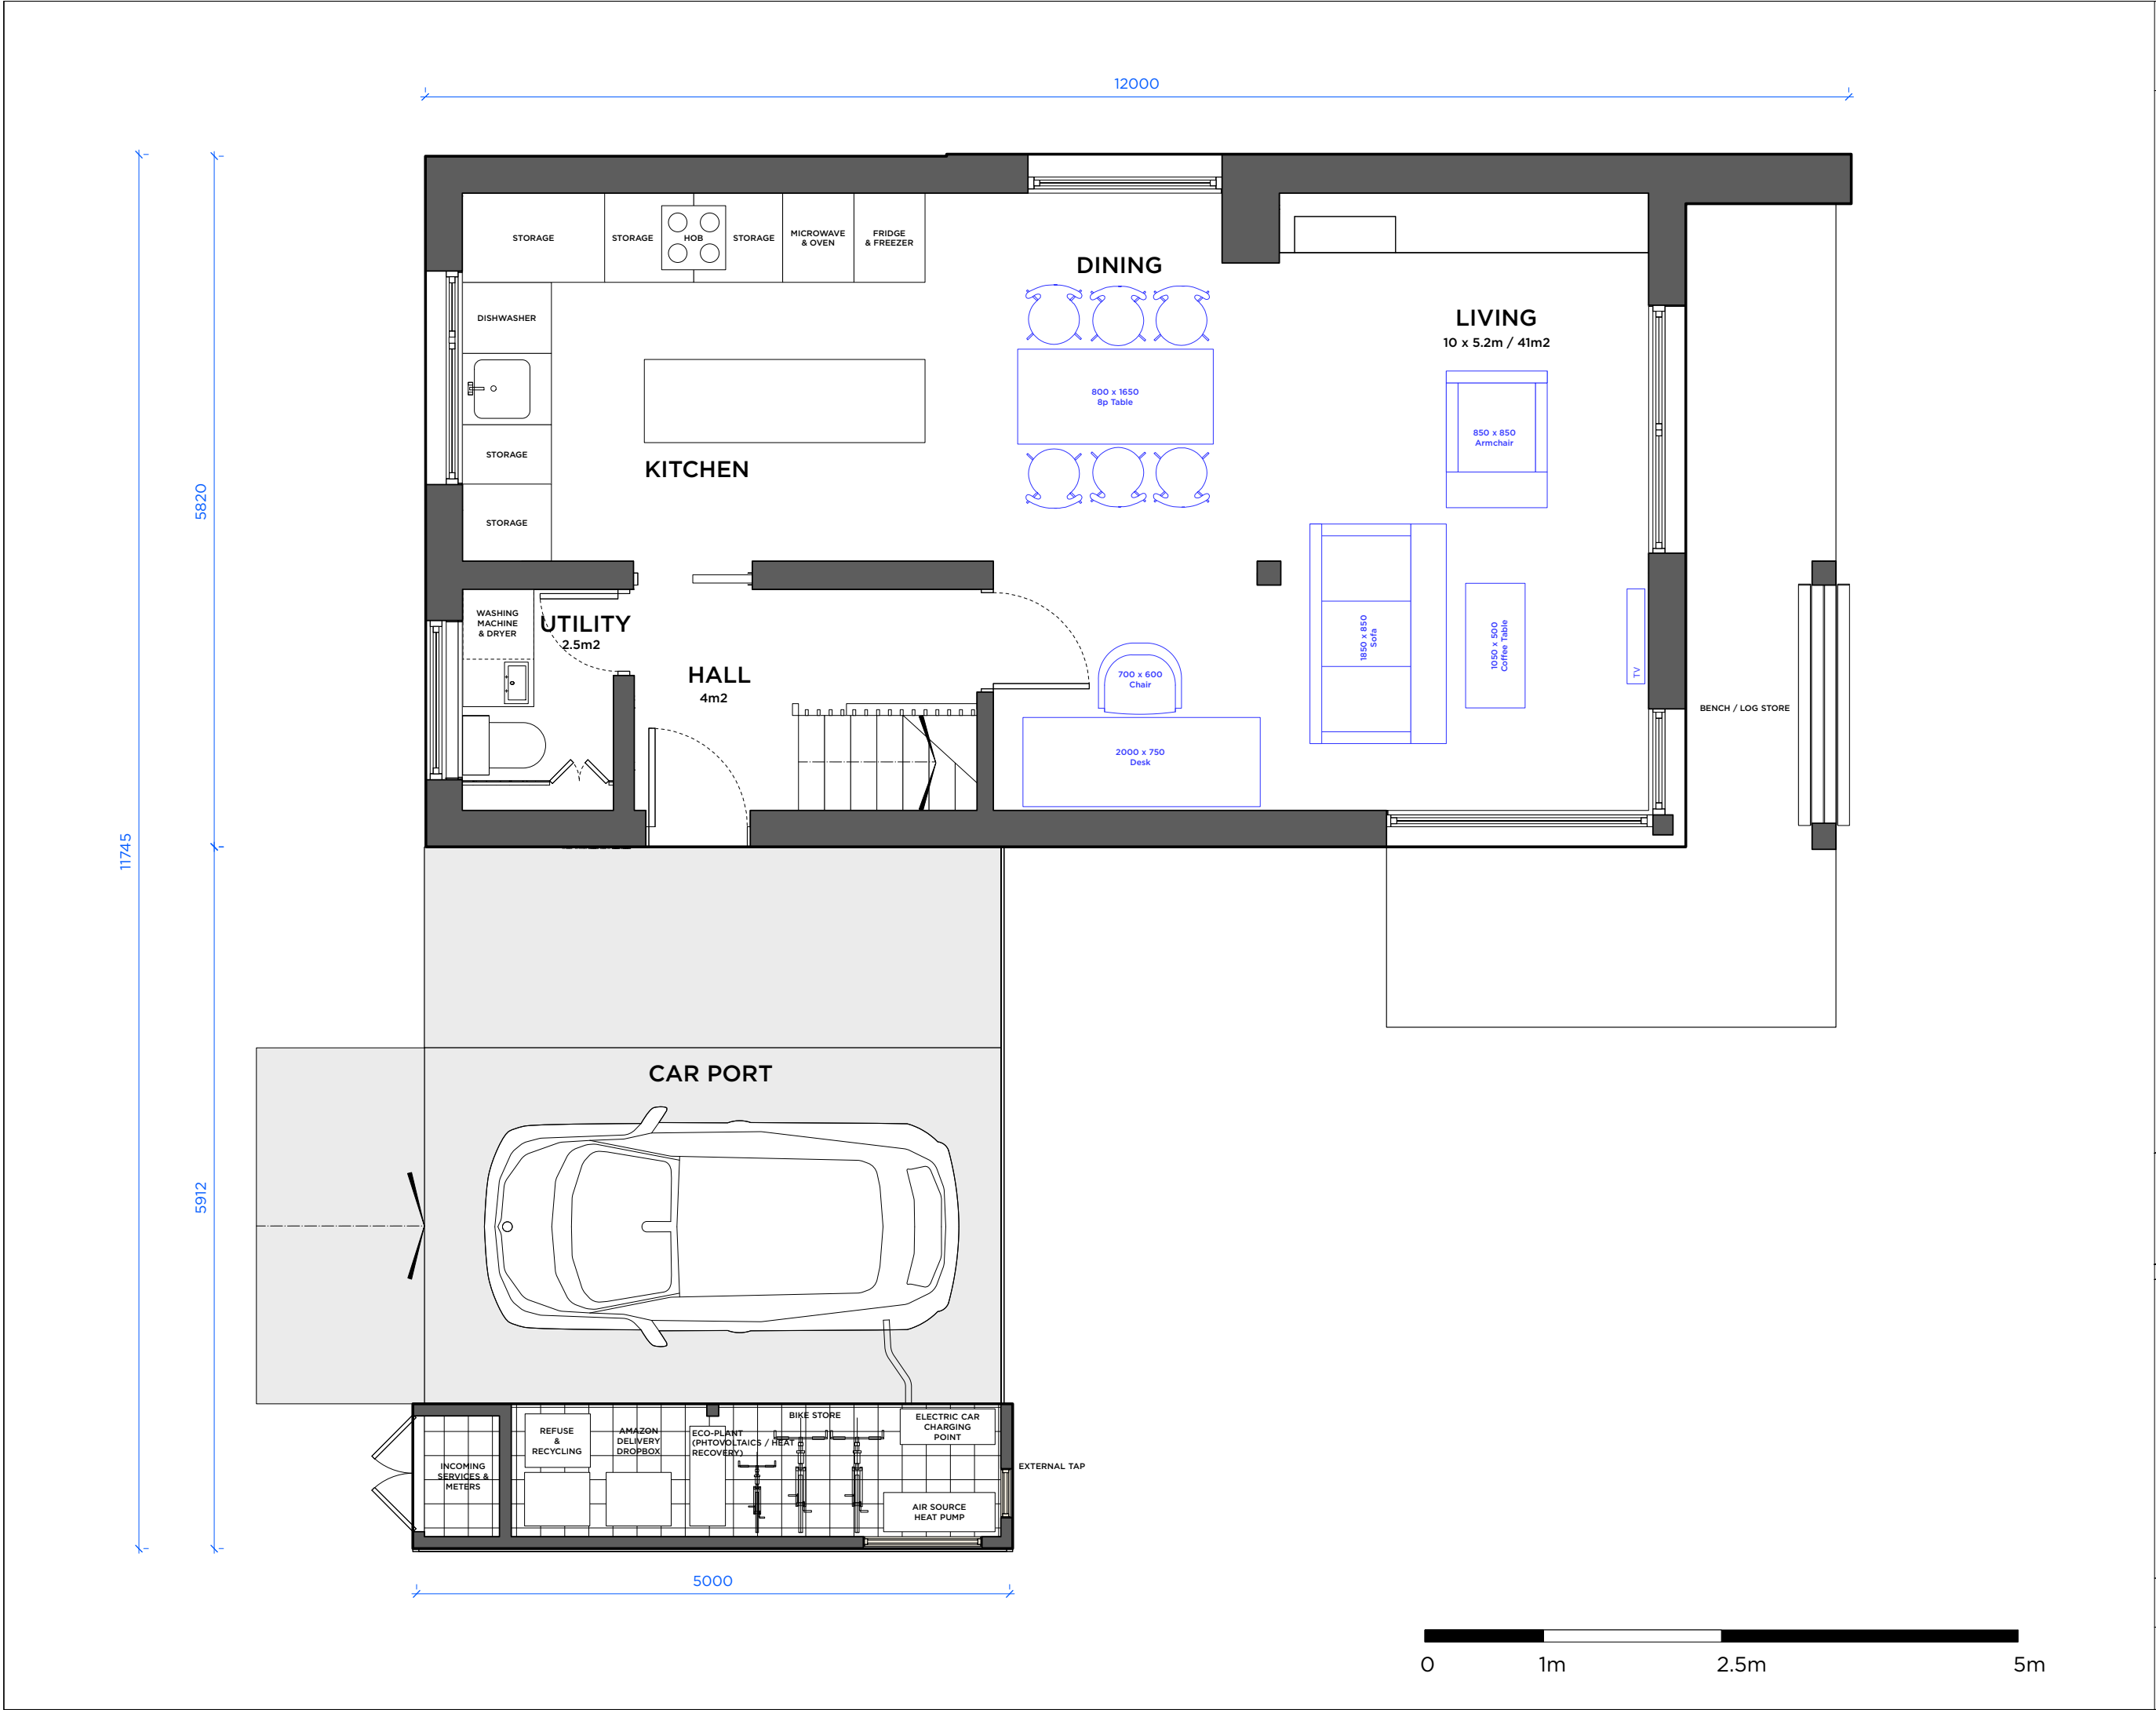

DO NOT SCALE. SCHEMATIC DRAWING ONLY. NO DIMENSIONAL CHECKS HAVE BEEN MADE. FULL MEASURED SURVEY REQUIRED.

DRAWING AND DESIGN REMAIN COPYRIGHT © OF THE AUTHOR. ACTION WILL BE TAKEN AGAINST UNAUTHORISED USE.

KEY | NOTES

DRAFT
WORK IN PROGRESS

Rev	Date	Amendments	Check

Studio RHE

4 Green Mews, Bevis St
London E1 6AS

+44 (0)20 7253 5358
architect@studiorhe.com
www.studiorhe.com

Drawing Title
GROUND FLOOR PLAN

Job Title nHouse	Job No. 5100
Scale 1:25 @ A1 / 1:50 @ A3	Drawing No. MA001