




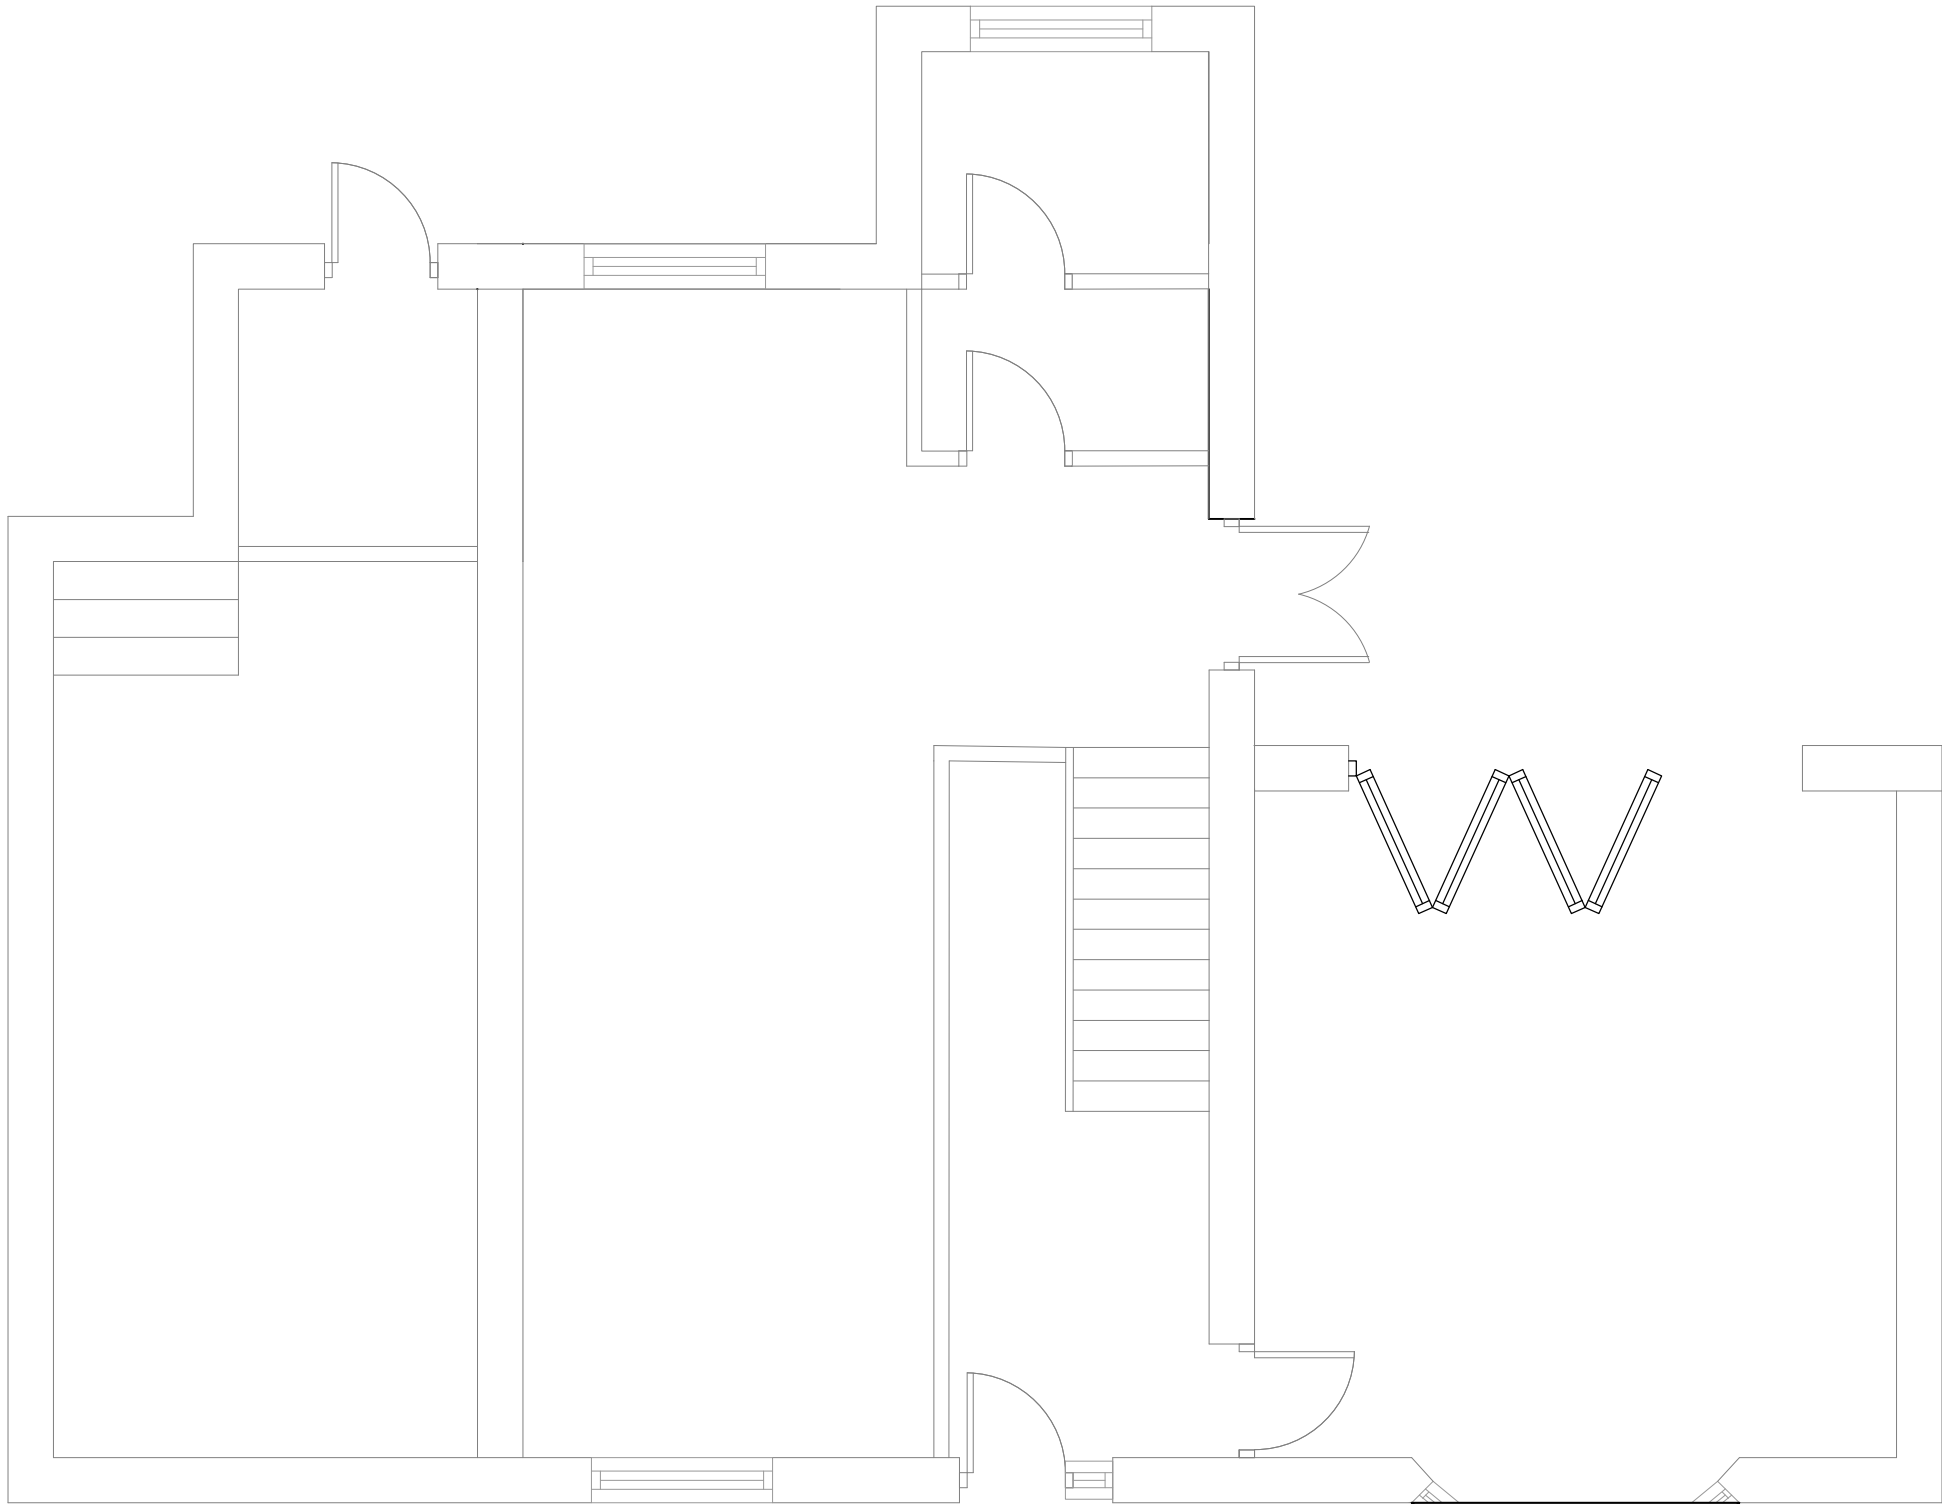


PROPOSED GROUND FLOOR PLAN
Scale 1:50

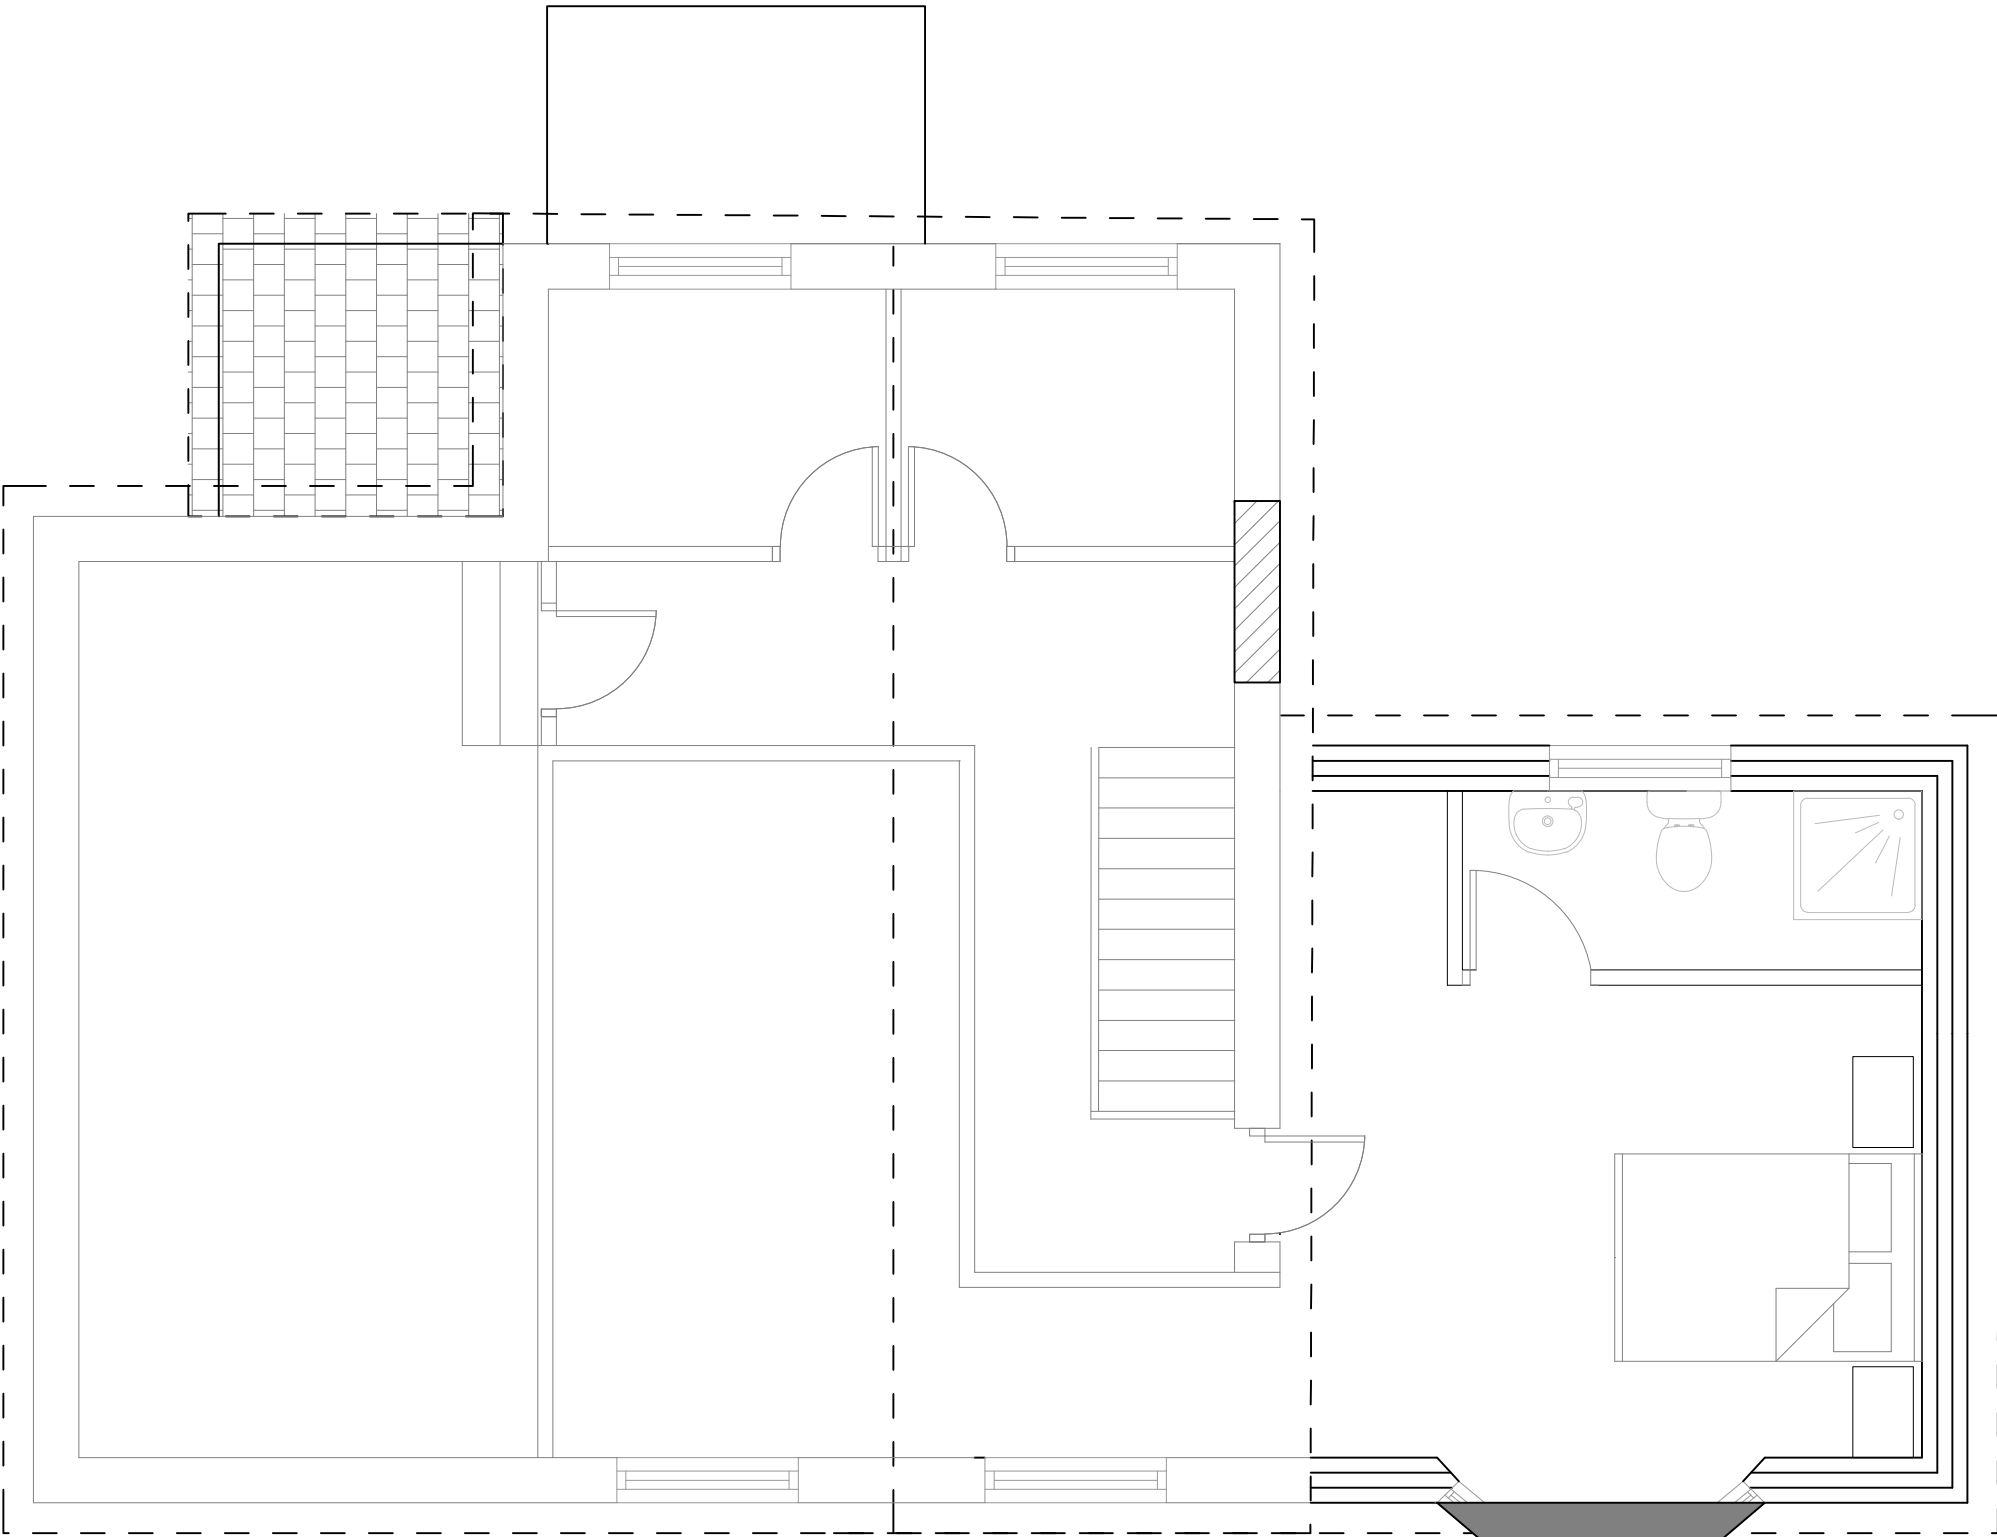


PROPOSED FIRST FLOOR PLAN
Scale 1:50

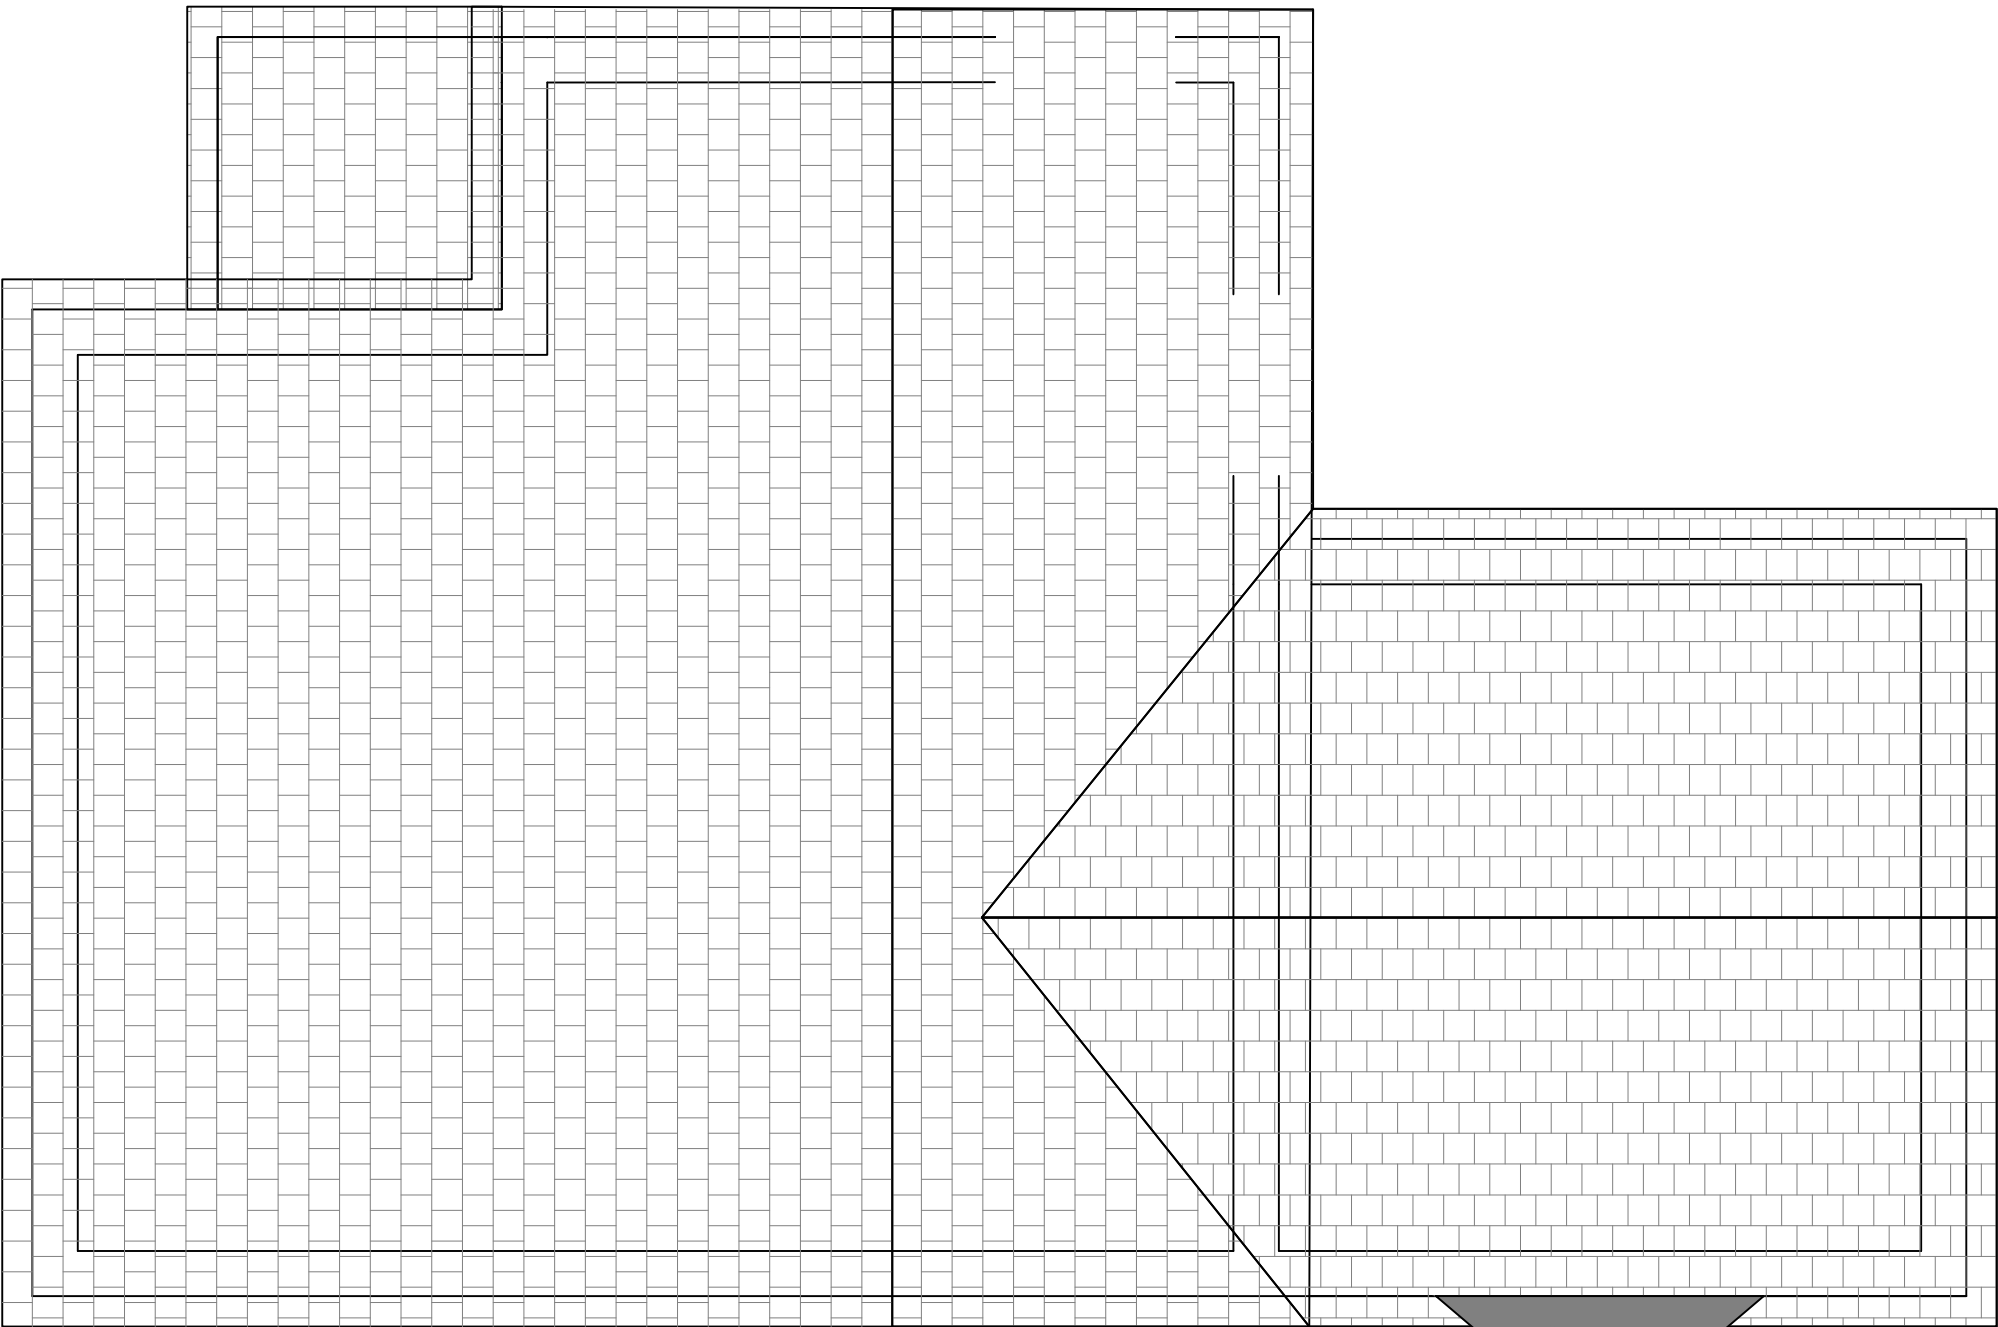


PROPOSED ROOF PLAN
Scale 1:50

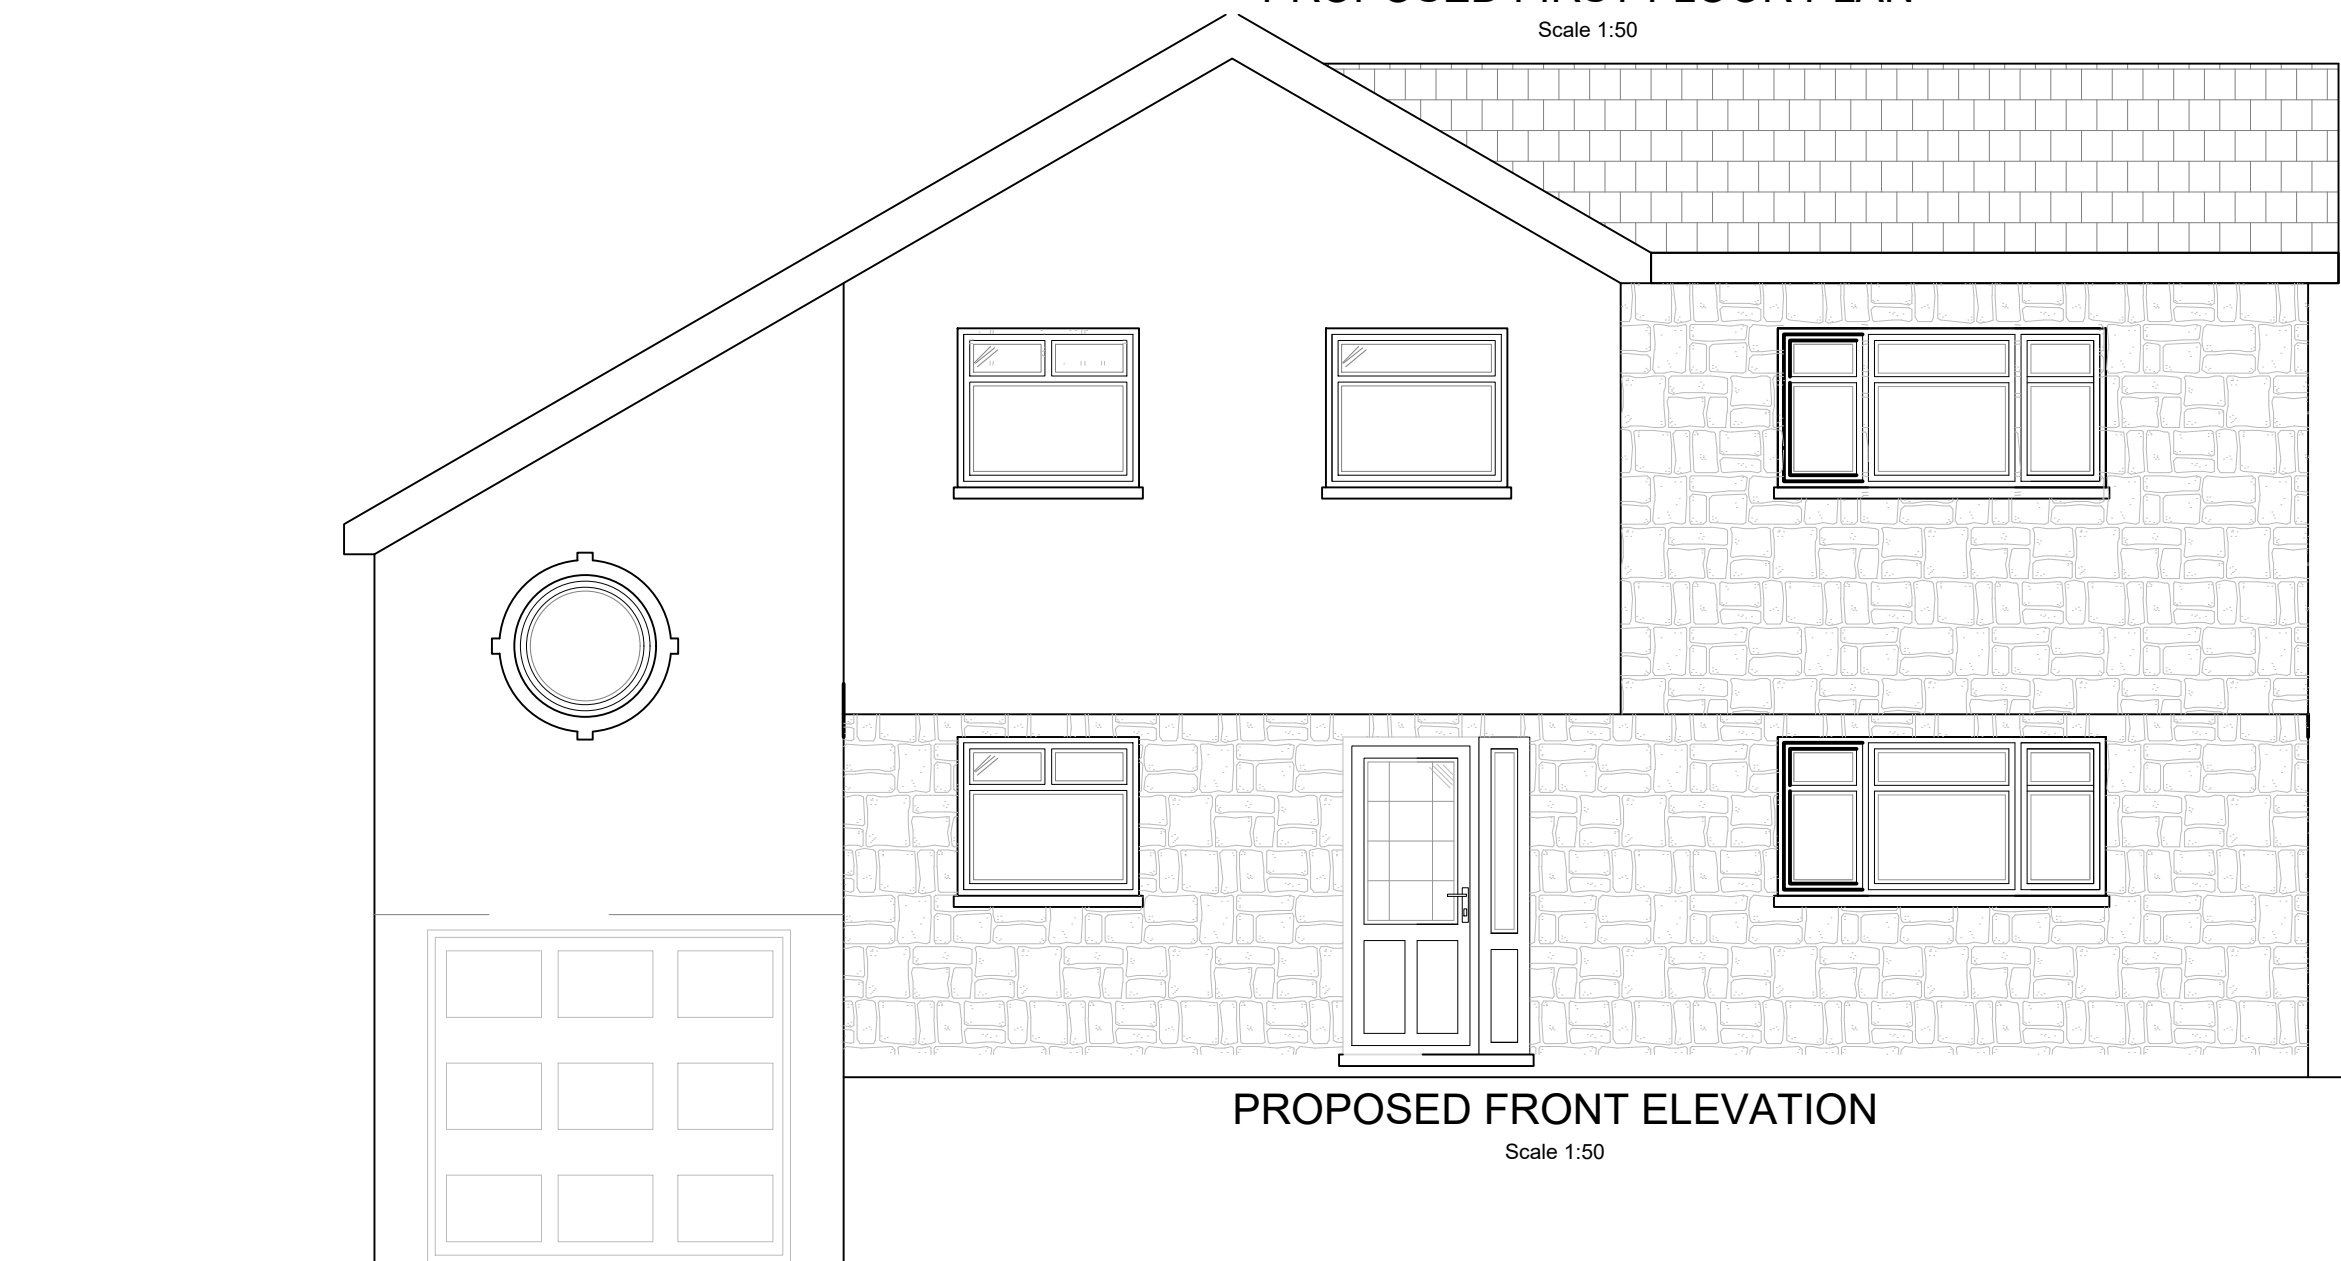


PROPOSED FRONT ELEVATION
Scale 1:50

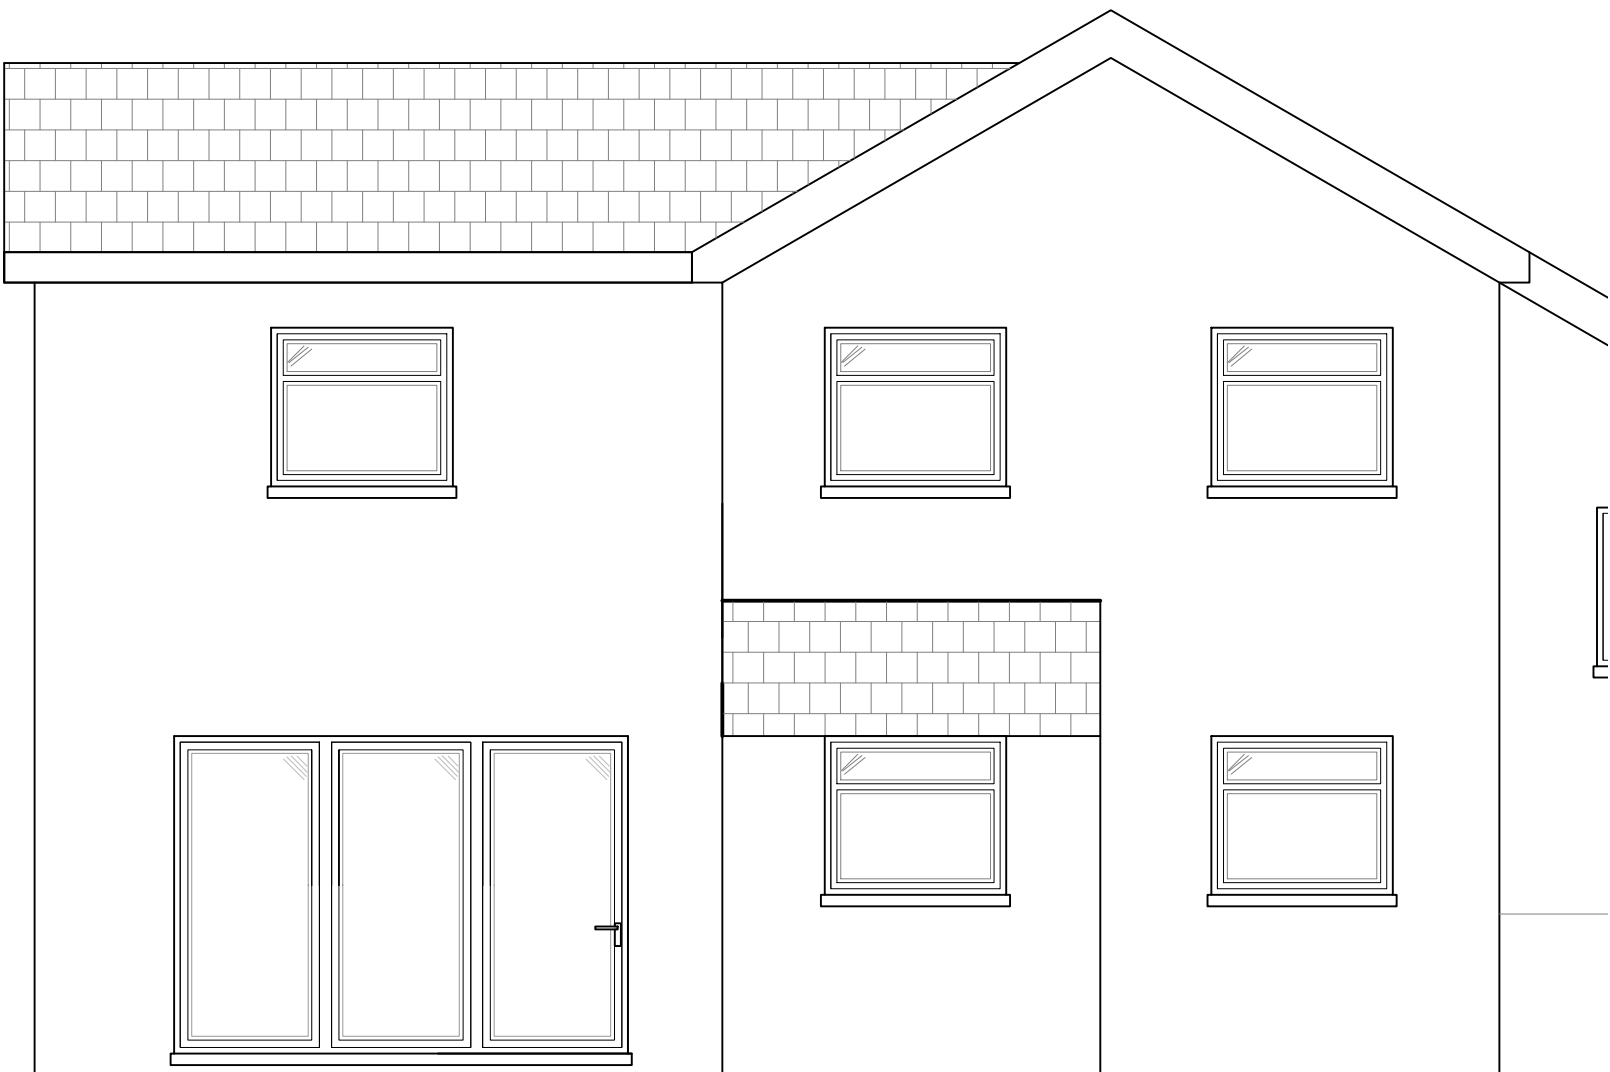


PROPOSED REAR ELEVATION
Scale 1:50

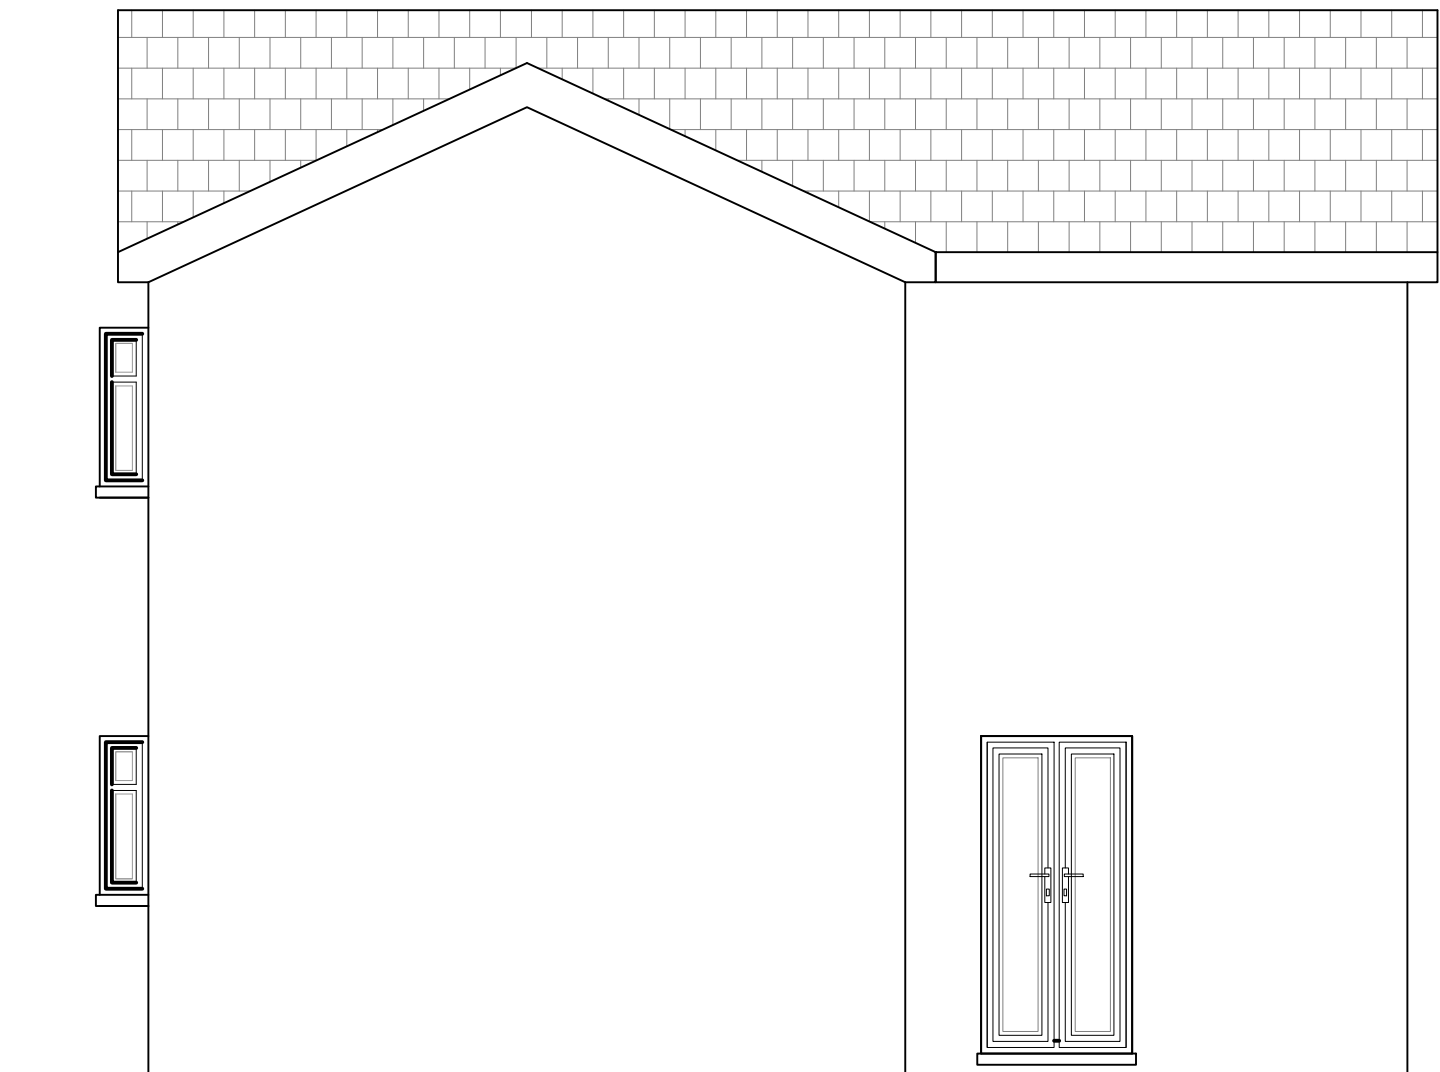

PROPOSED SIDE ELEVATION
Scale 1:50

 

- NOTES
1. All dimensions are in millimetres unless noted otherwise.
 2. All levels are shown in metres unless noted otherwise.
 3. Do not scale from the drawing. Use figured dimensions only.
 4. Any discrepancies to be reported immediately to the engineer.
 5. This drawing to be read in conjunction with all relevant Architects, engineers, subcontractors and specialists drawings and specifications.

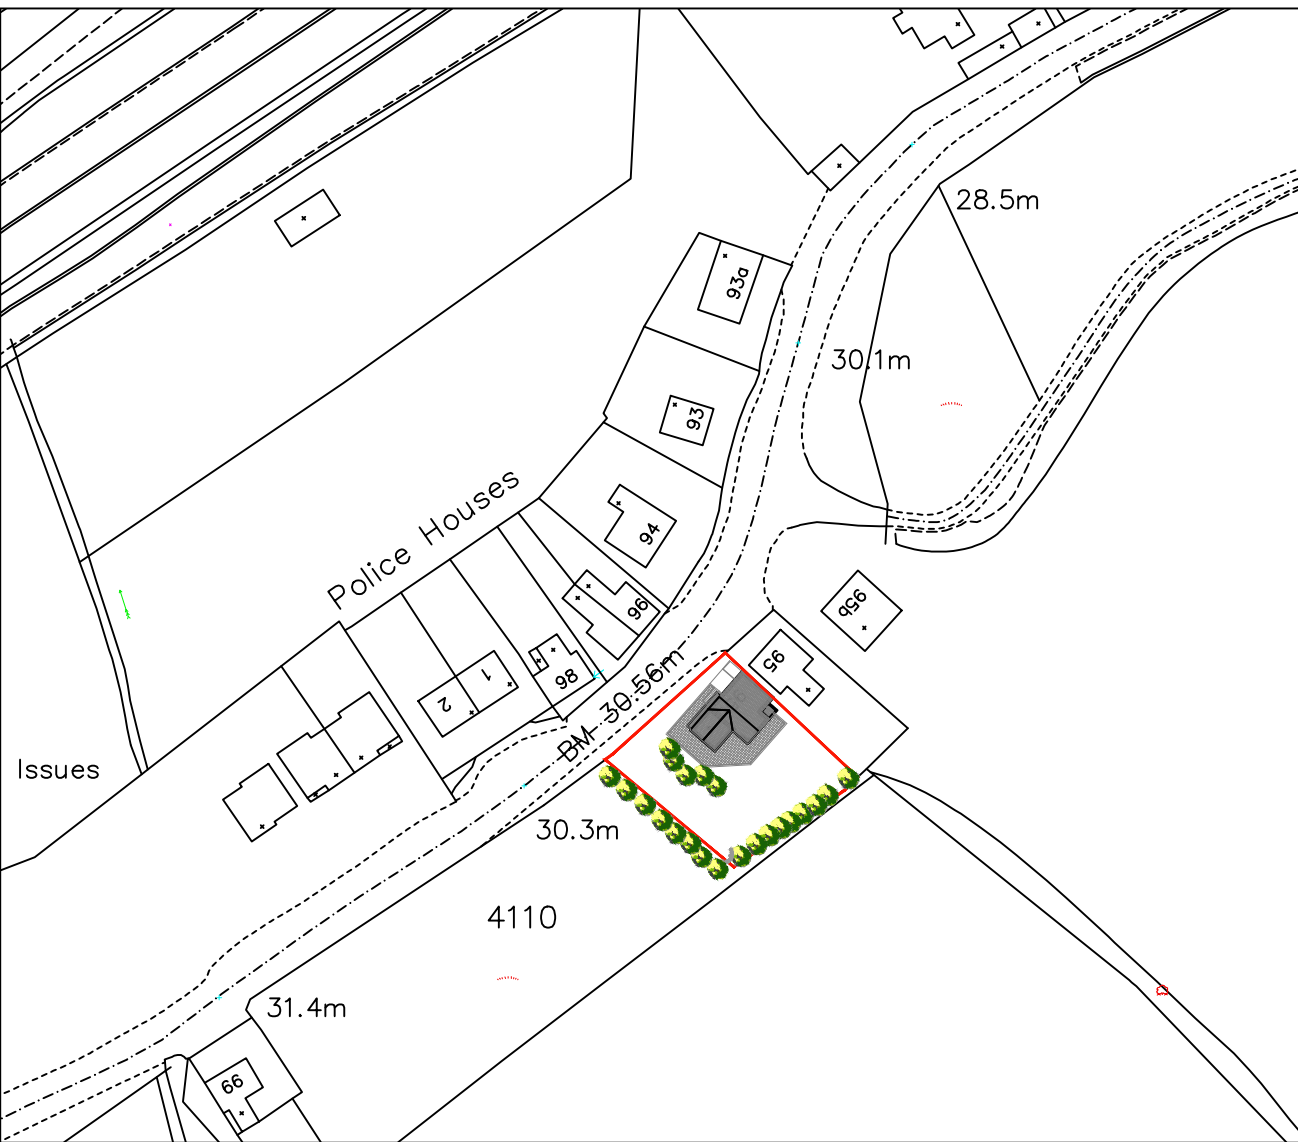

SITE LOCATION PLAN
Scale 1:1250
0 12.5 25 37.5 50 62.5 m
SCALE 1:1250

rev.	drawn	chkd.	appnd.	date	description
Client					
Lee Wrightson					
Project					
95A Neath Road					
Resolven					
Neath, SA11 4AN					
Title					
PROPOSED PLANS & ELEVATIONS					
RCT PLANNING CONSULTING					
date	drawn	checked	approved		
10.09.20	A.J	-	10/09/20	-	-
scale @ A1					
1:50					
status	drg. no.				rev.
	0029-P02				B