




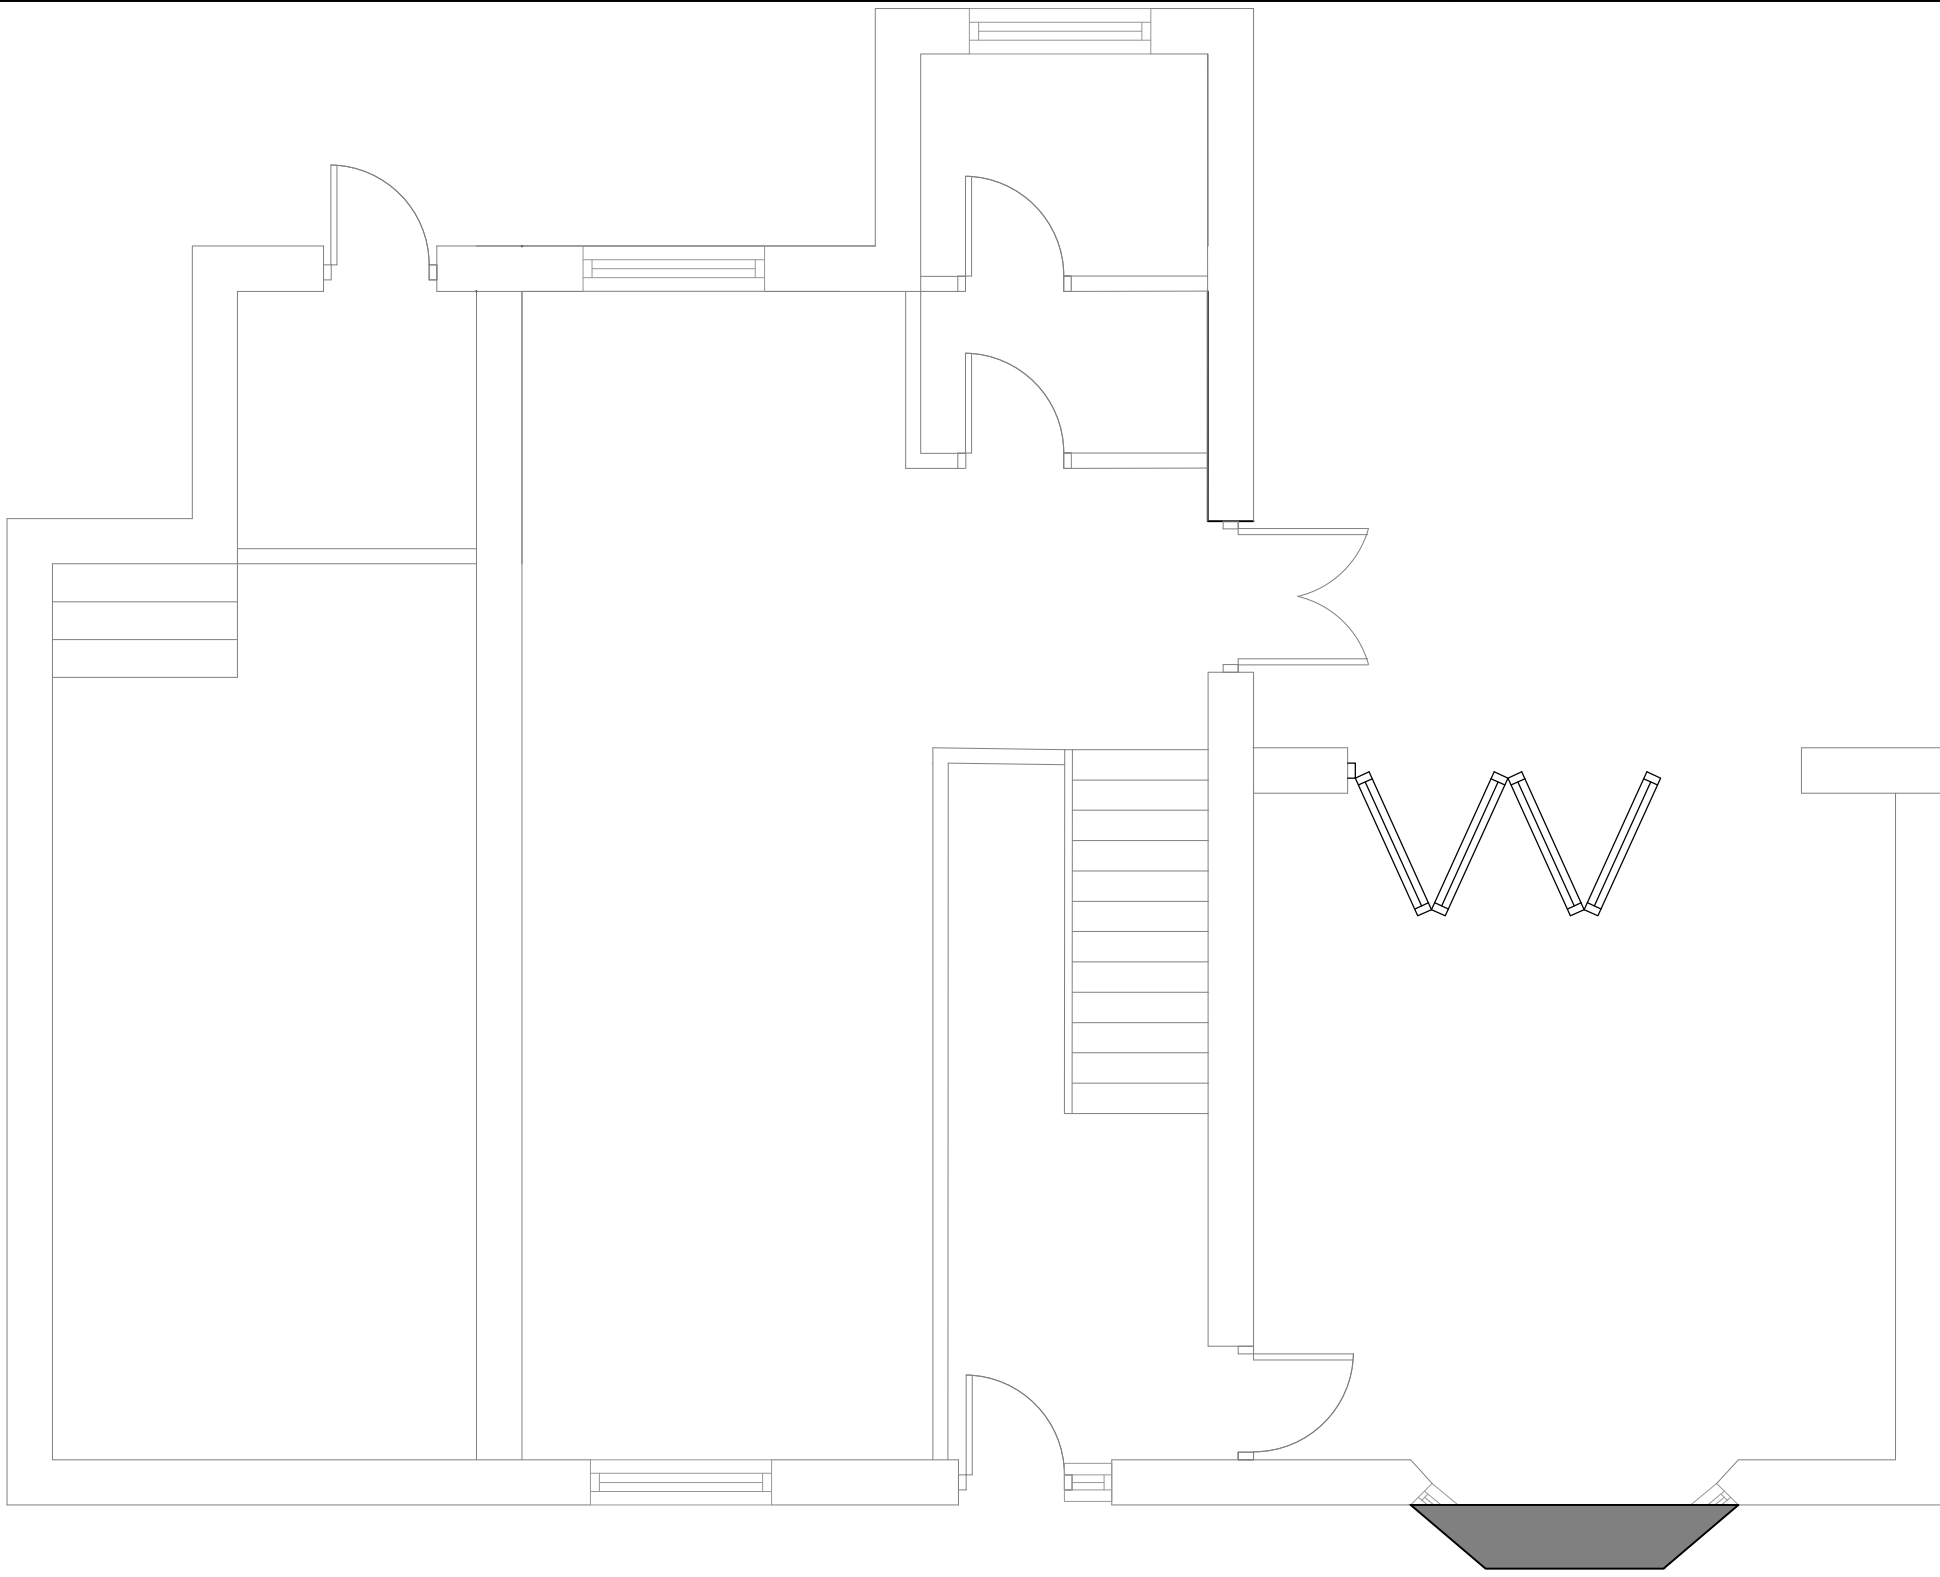

PROPOSED GROUND FLOOR PLAN
Scale 1:50

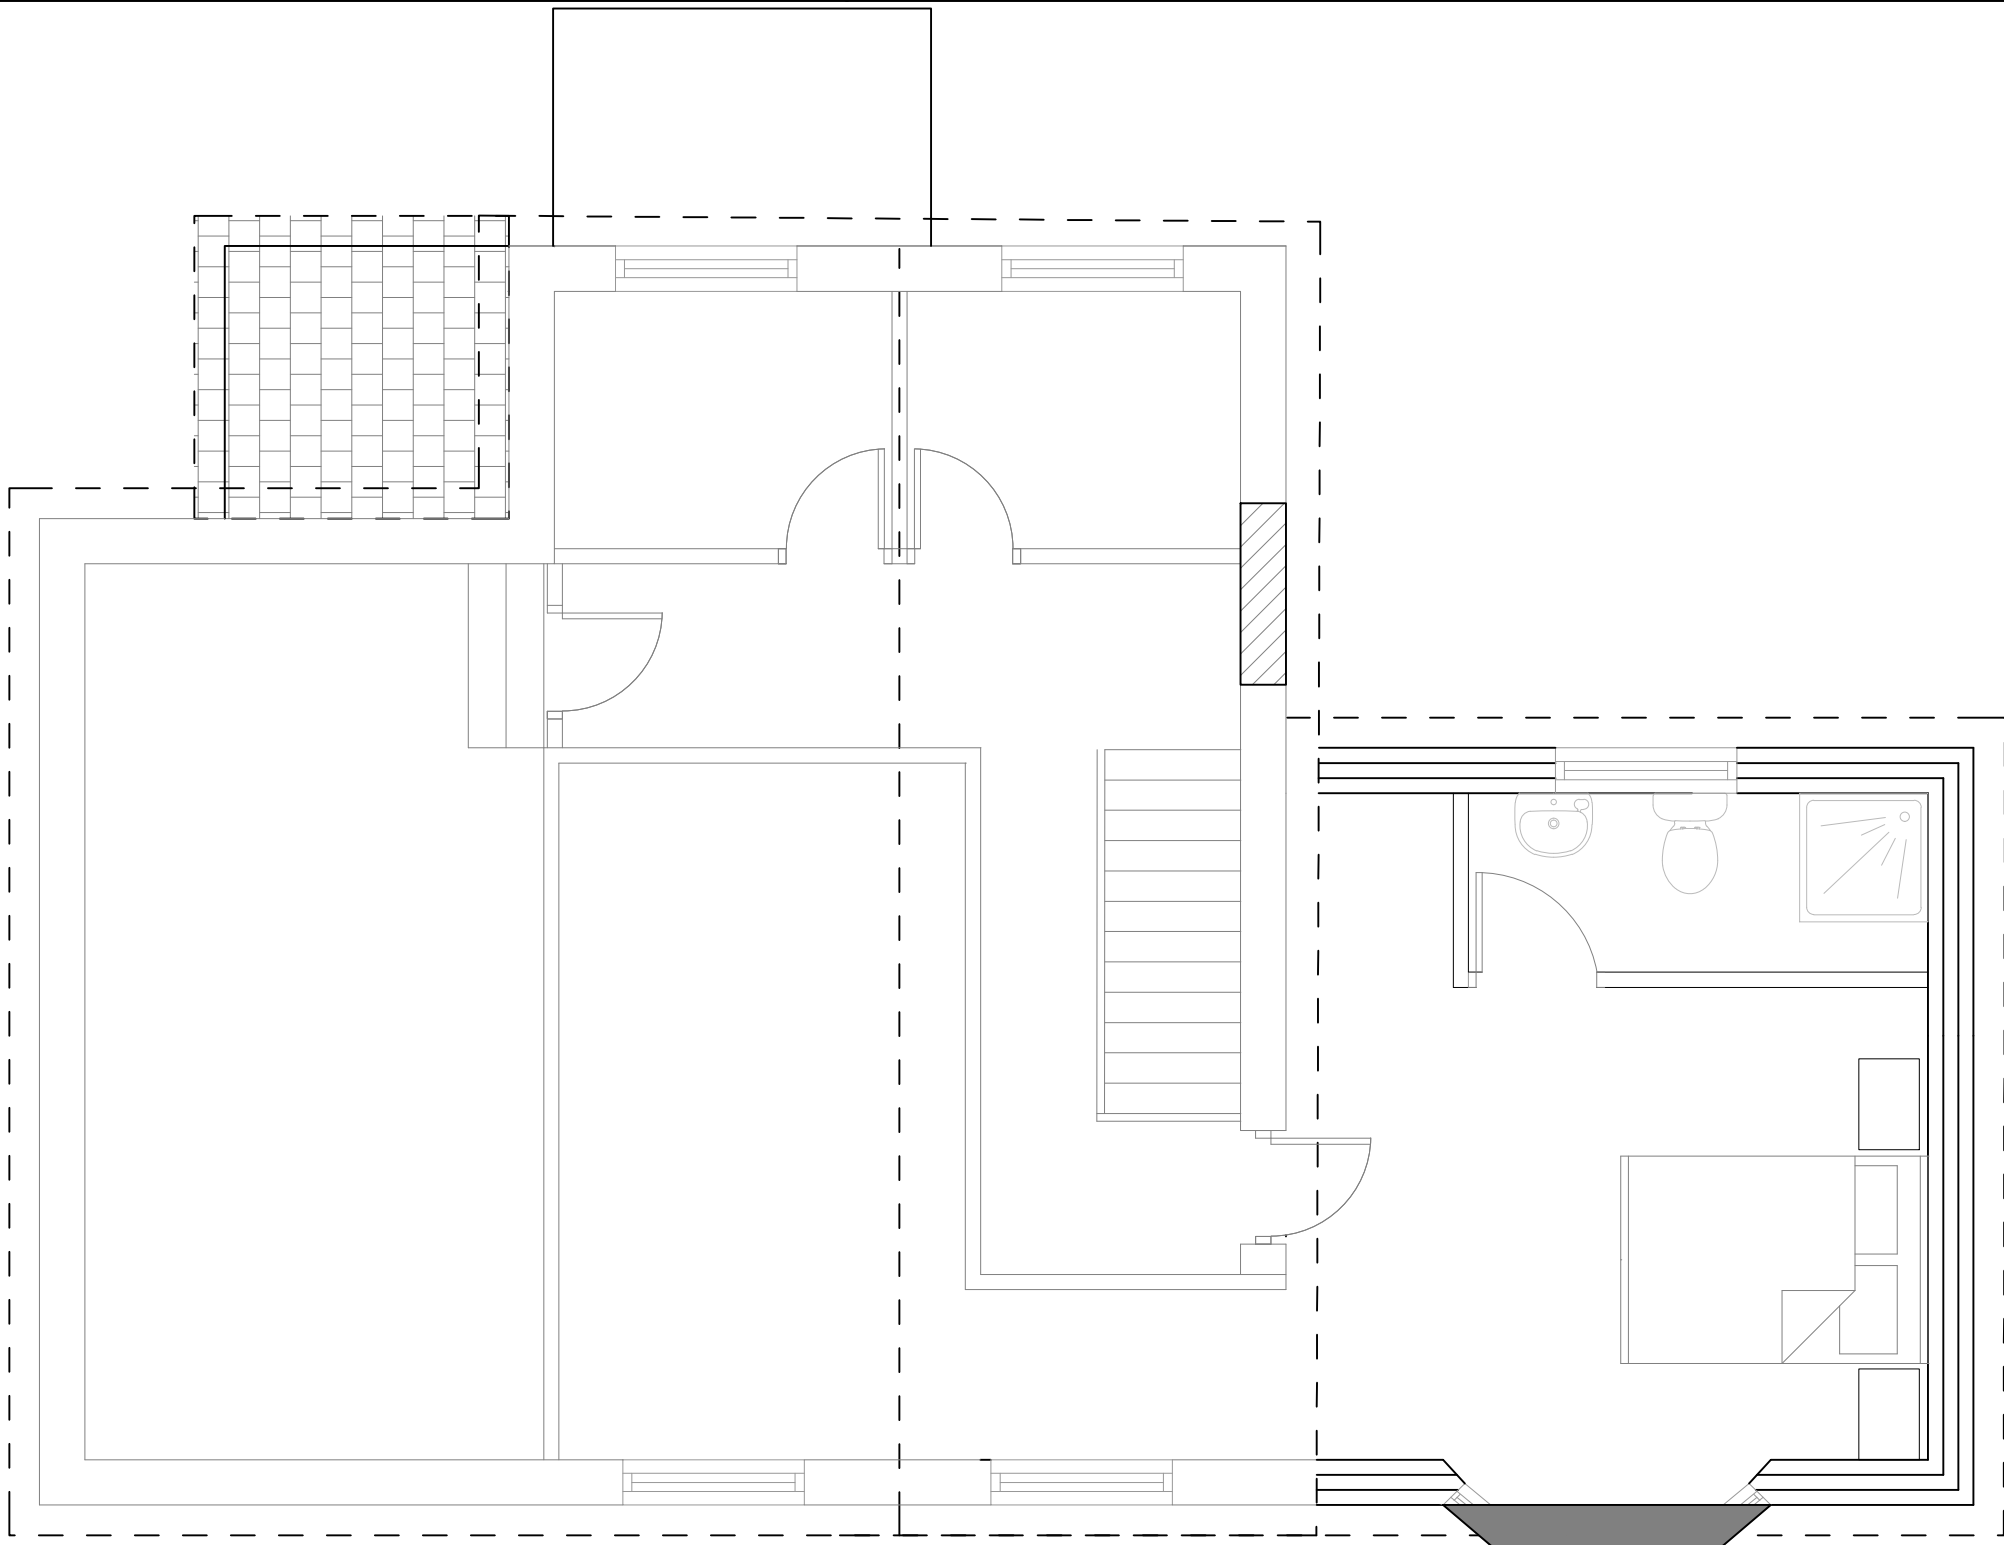

PROPOSED FIRST FLOOR PLAN
Scale 1:50

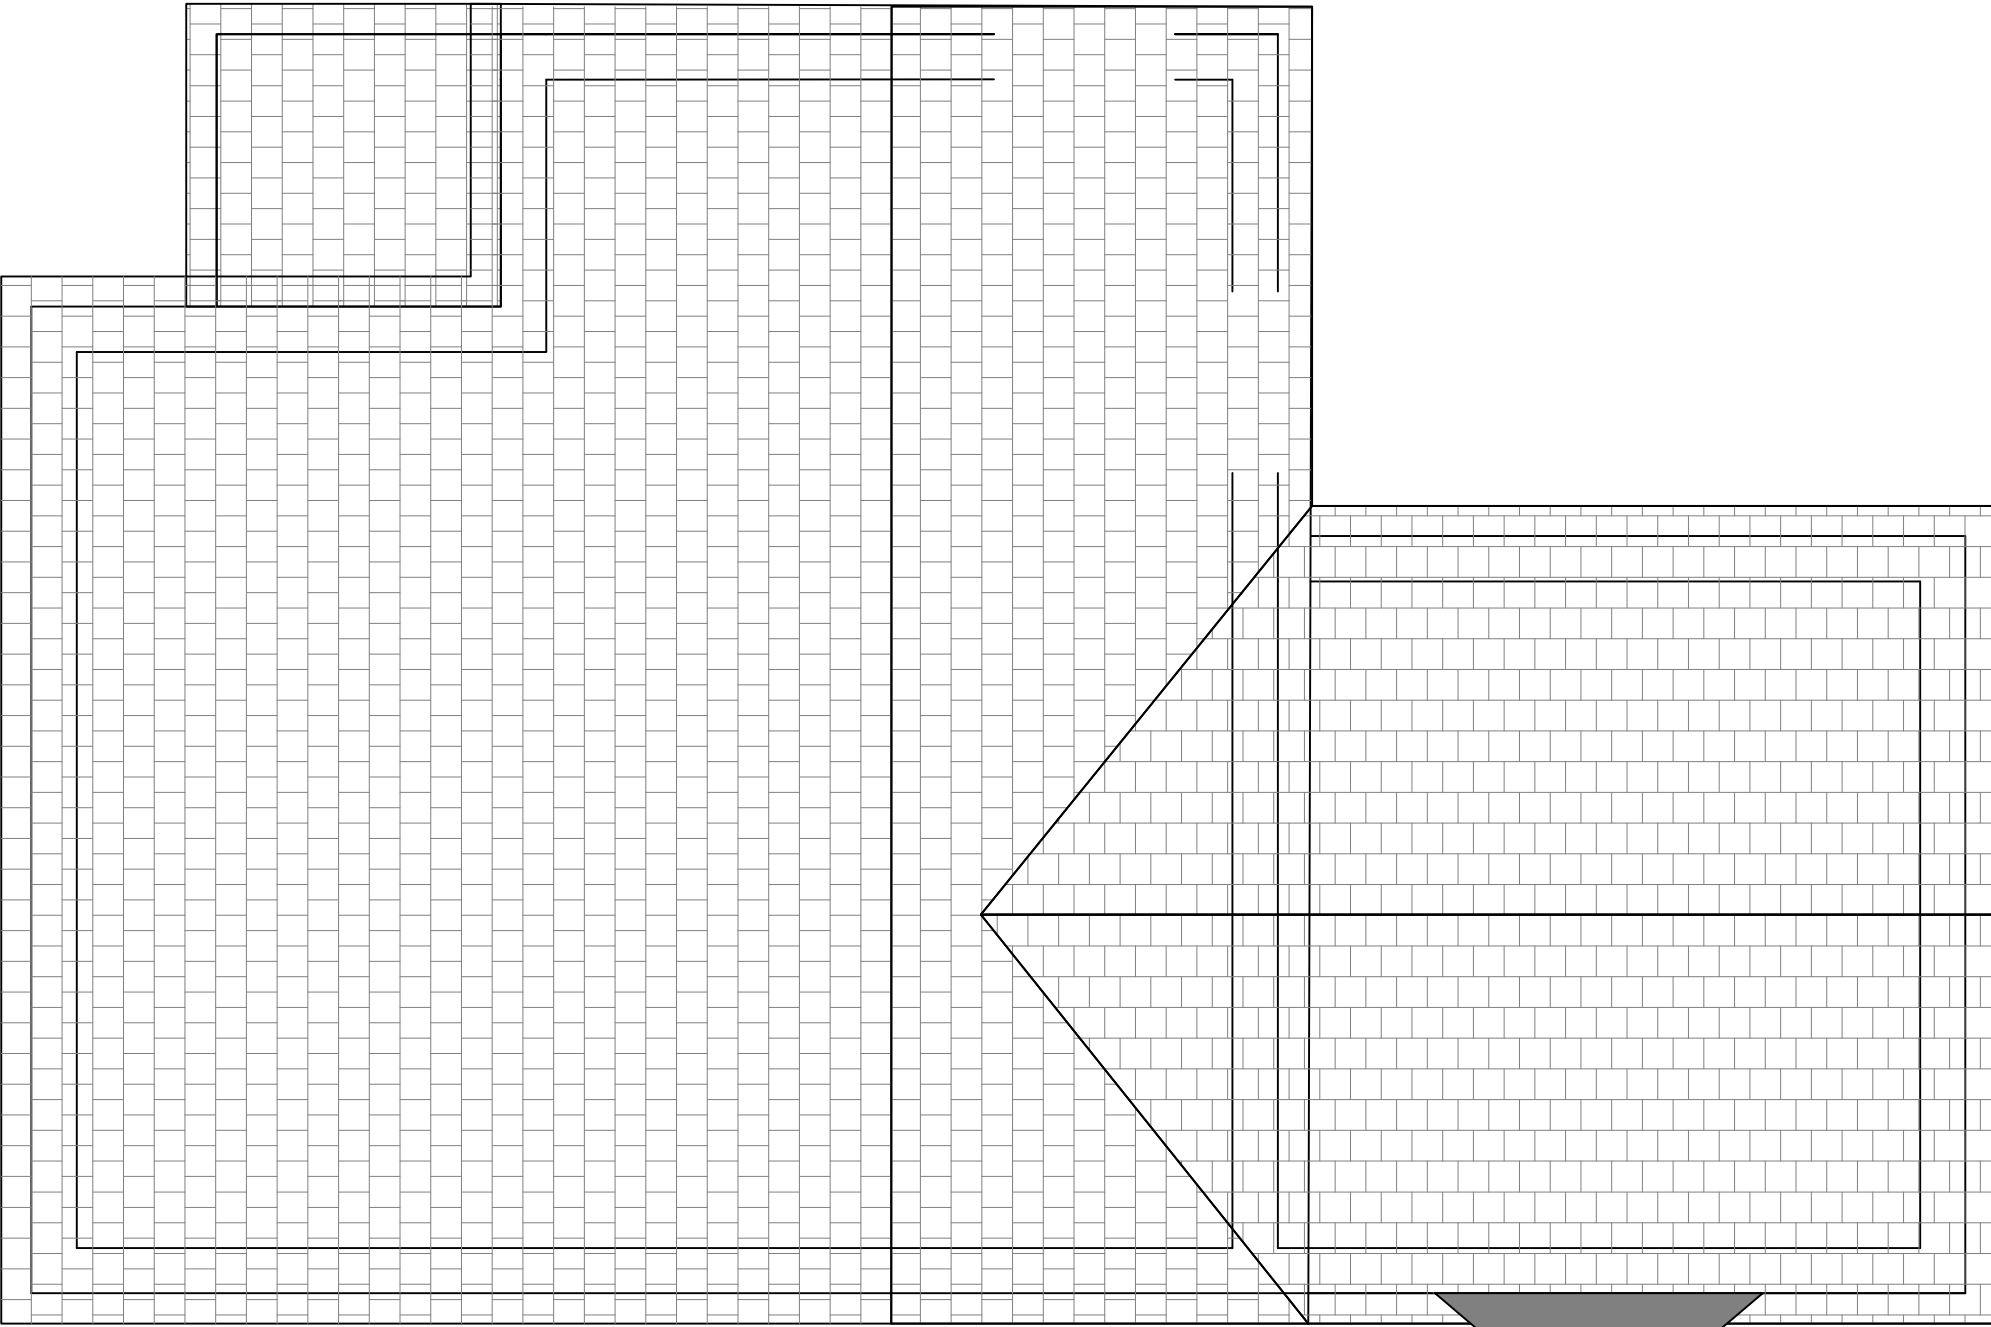


PROPOSED ROOF PLAN
Scale 1:50




PROPOSED REAR ELEVATION
Scale 1:50



PROPOSED FRONT ELEVATION
Scale 1:50

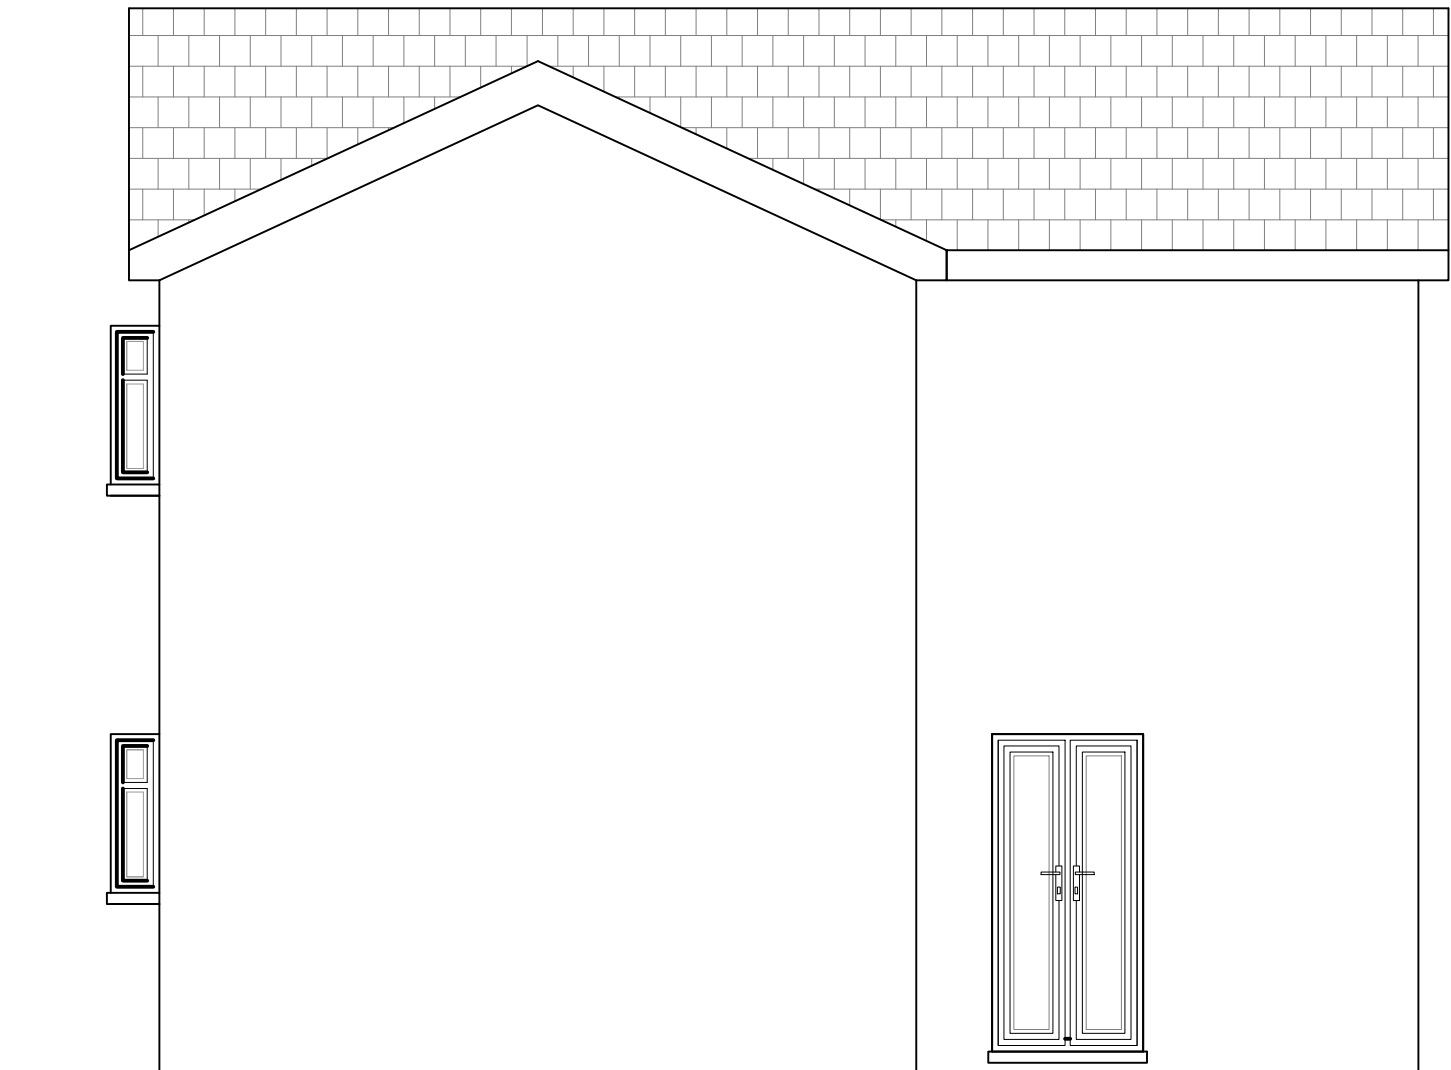


PROPOSED SIDE ELEVATION
Scale 1:50

 

SCALE 1:50


NOTES

1. All dimensions are in millimetres unless noted otherwise.
2. All levels are shown in metres unless noted otherwise.
3. Do not scale from the drawing. Use figured dimensions only.
4. Any discrepancies to be reported immediately to the engineer.
5. This drawing to be read in conjunction with all relevant Architects, engineers, subcontractors and specialists drawings and specifications.

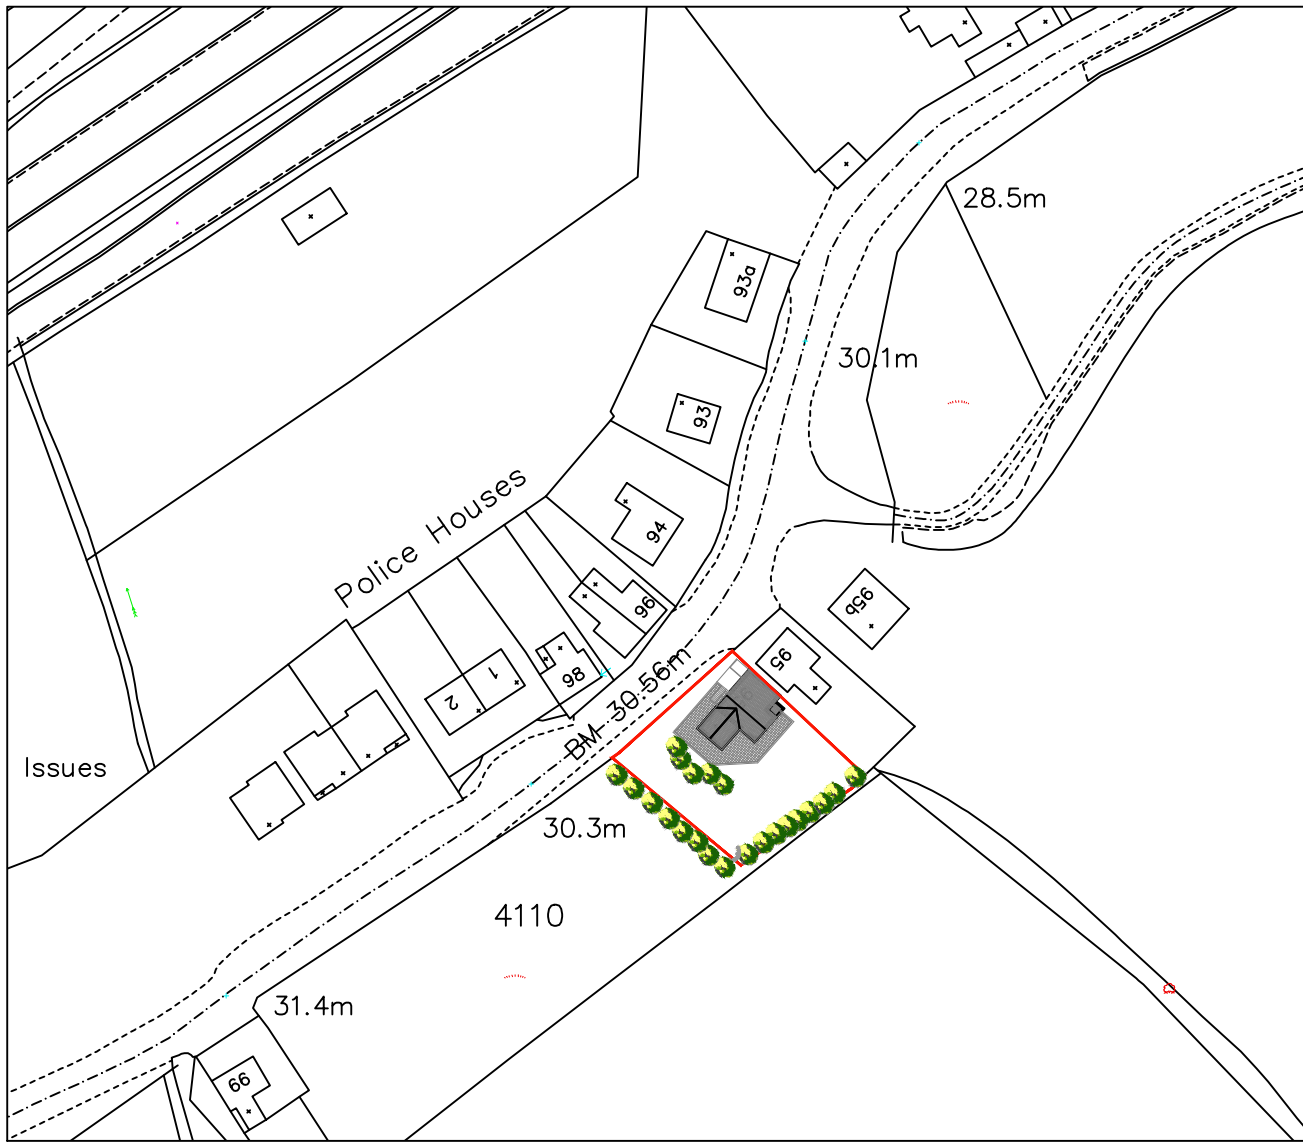

SITE LOCATION PLAN

Scale 1:1250

 

SCALE 1:1250