


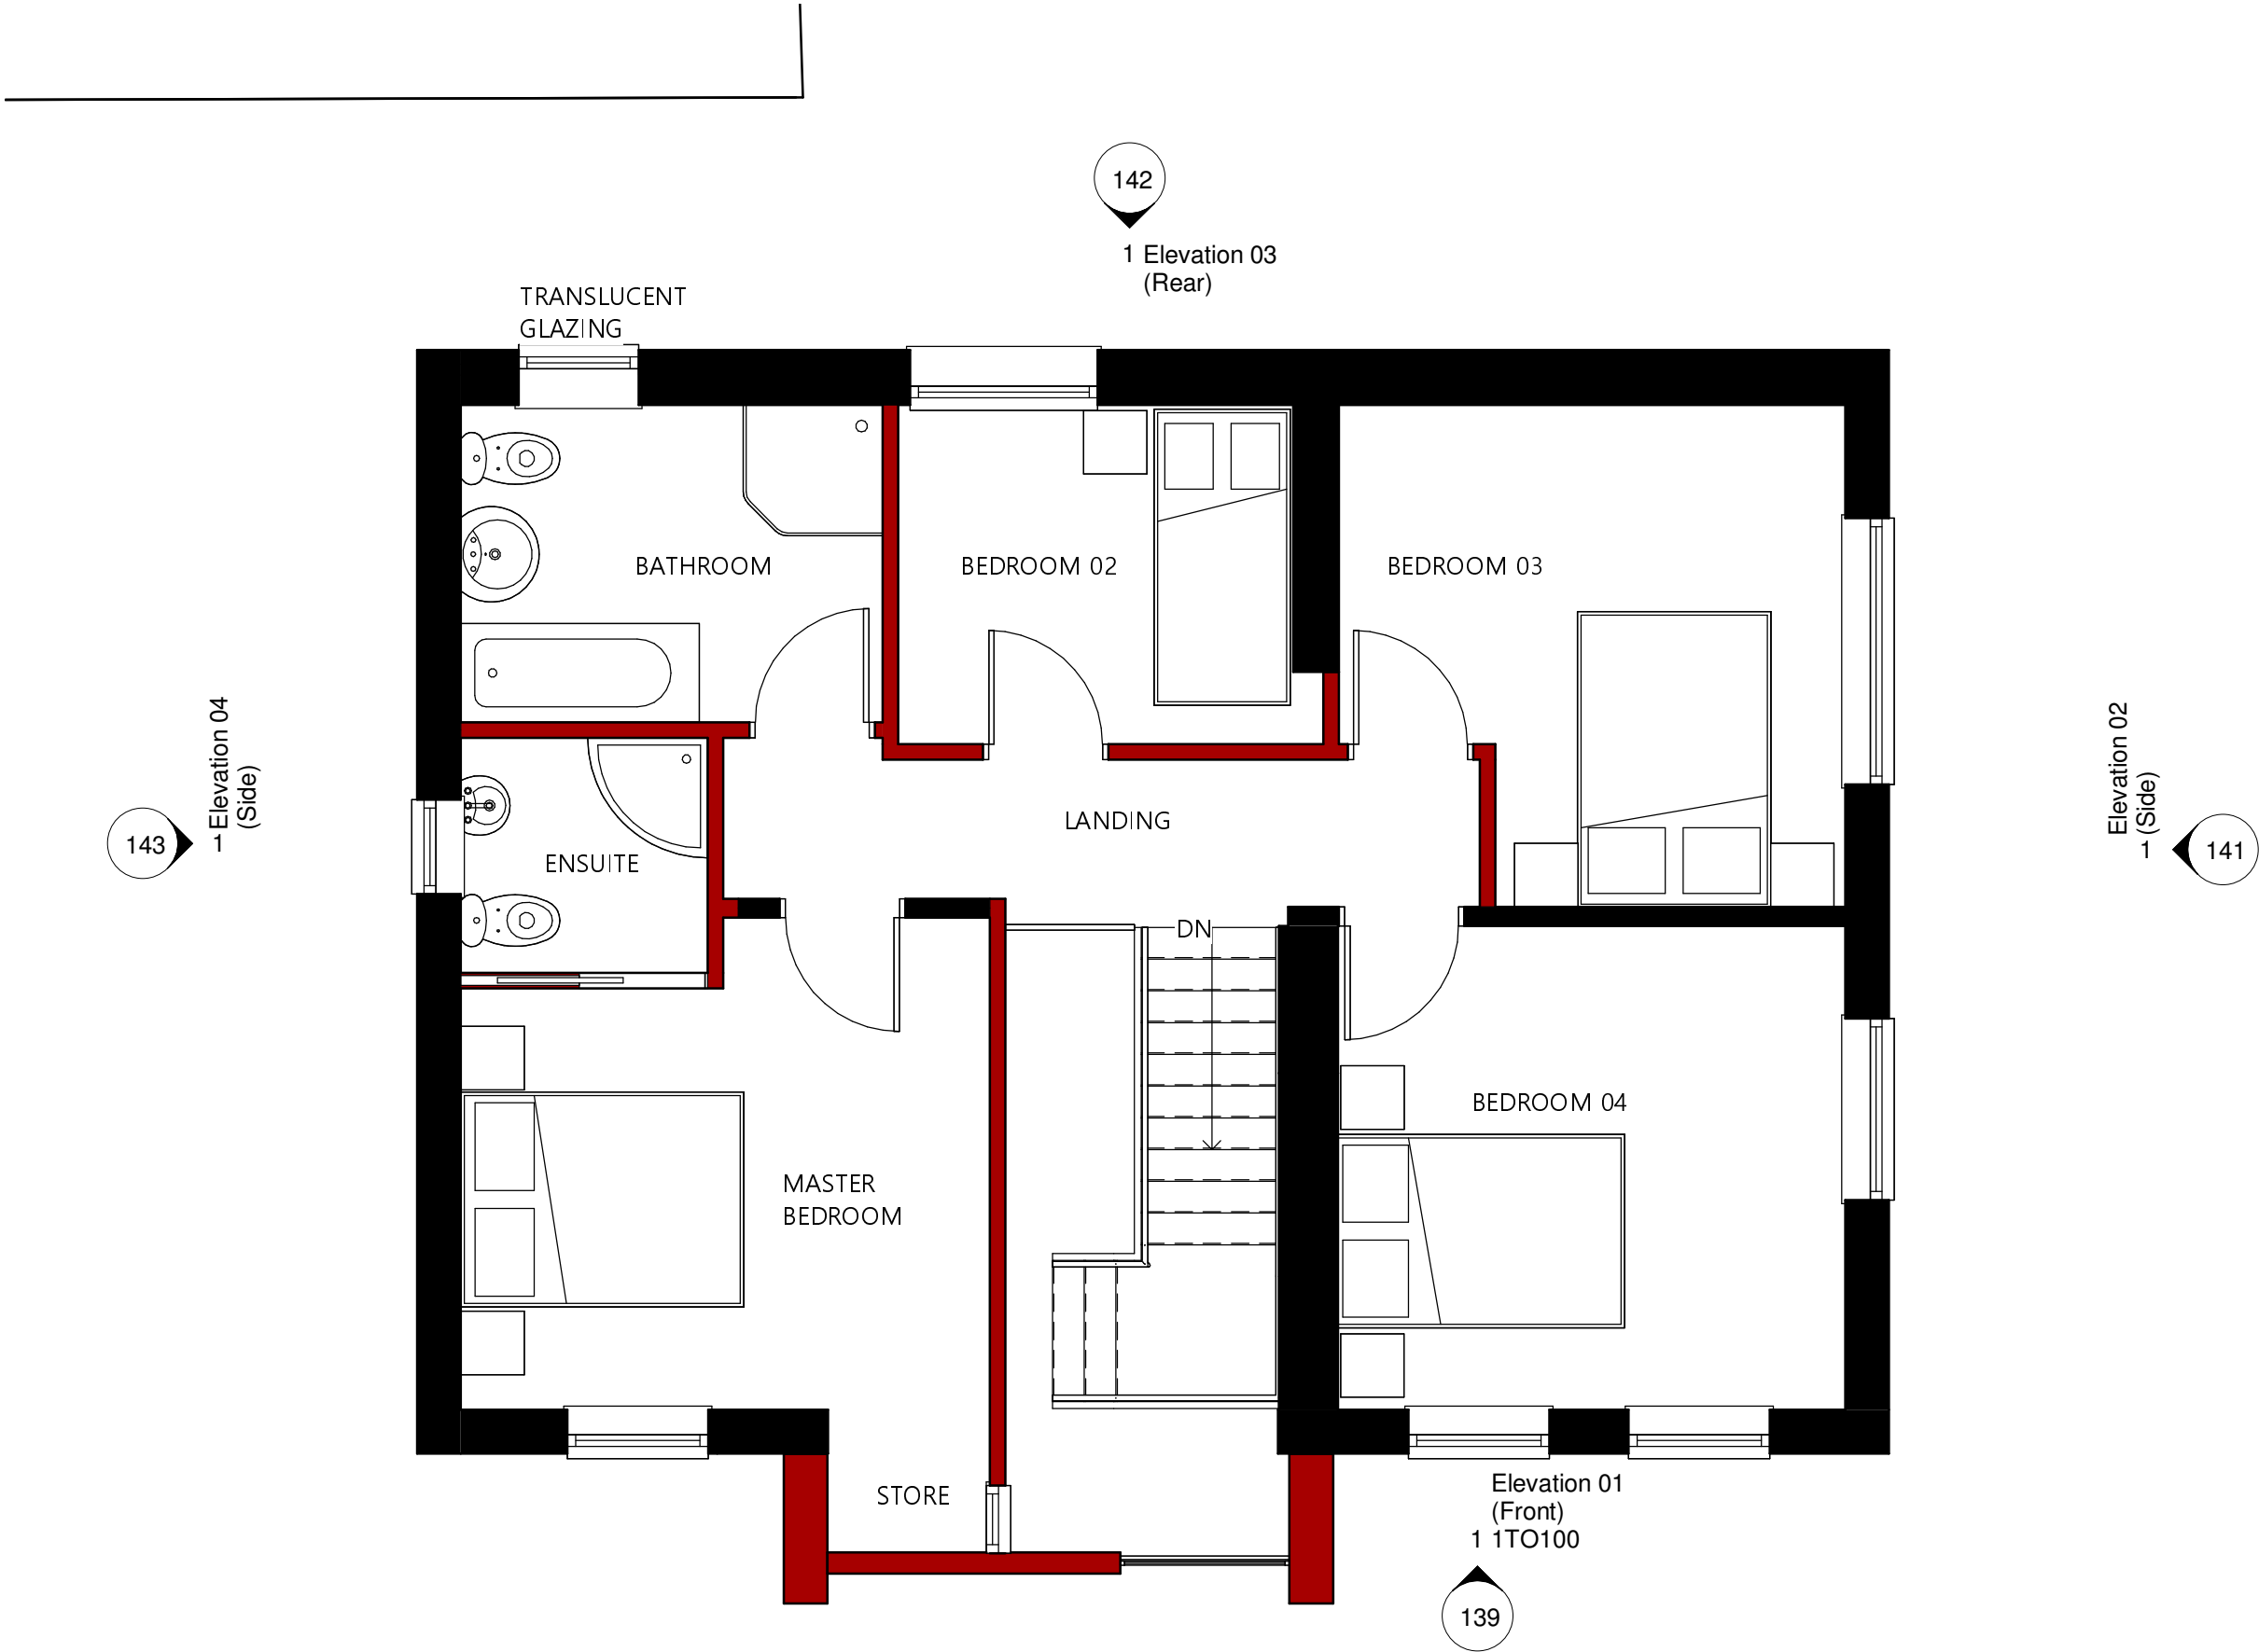

No.	Description	Date

PROJECT 52 Brecon Road, Pontardawe SHEET PROPOSED FIRST FLOOR PLAN	CLIENT Owner		
	First Issue Date 14/07/2022	Project number 202210	Scale (@ A3) 1 : 50
	STATUS PLANNING	DRAWING NUMBER 111	REV