



144
→ Elevation 04
(Side) 1 TO 100

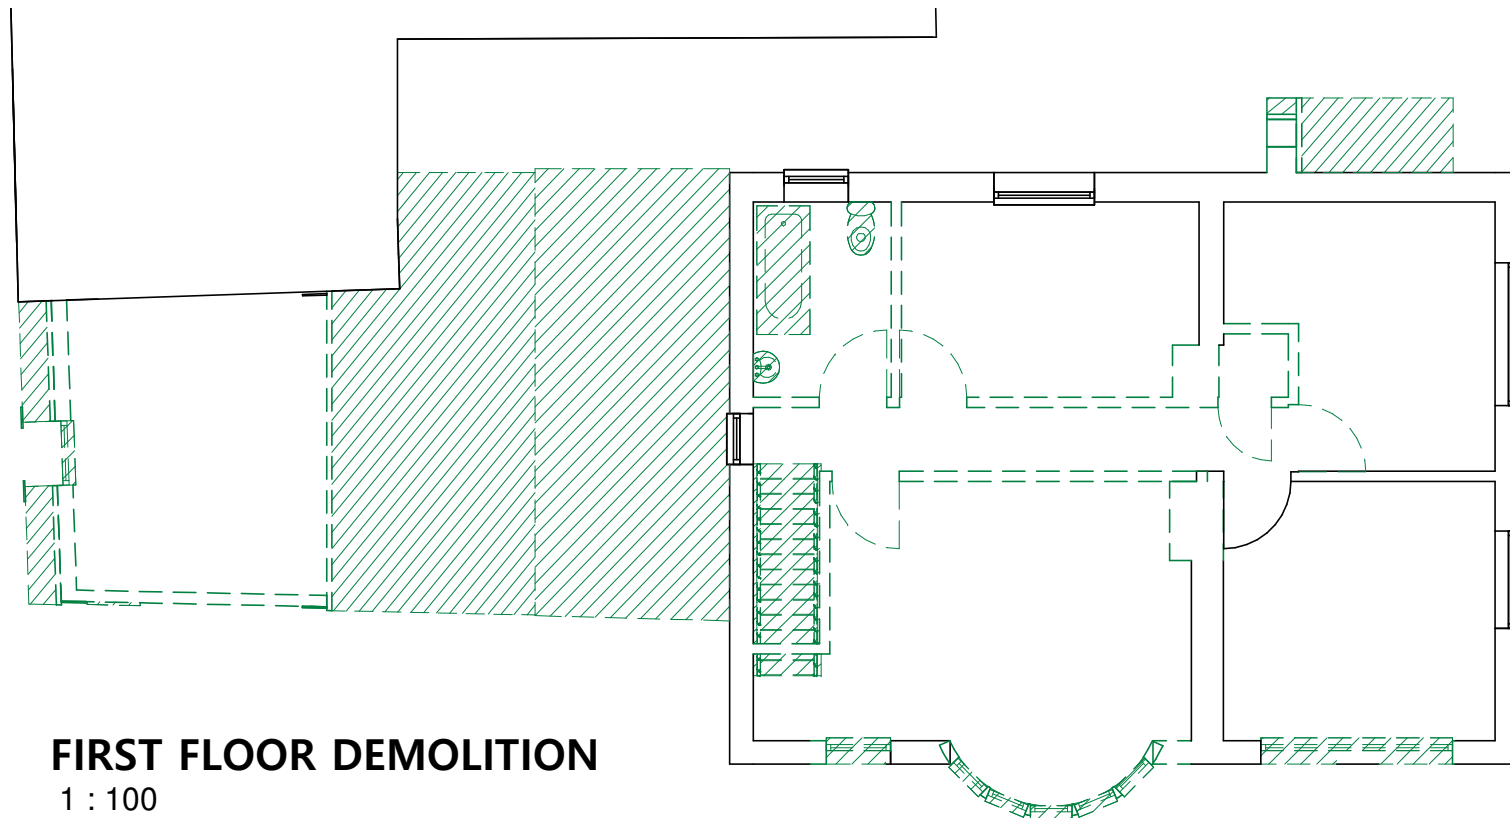

FIRST FLOOR DEMOLITION
1 : 100

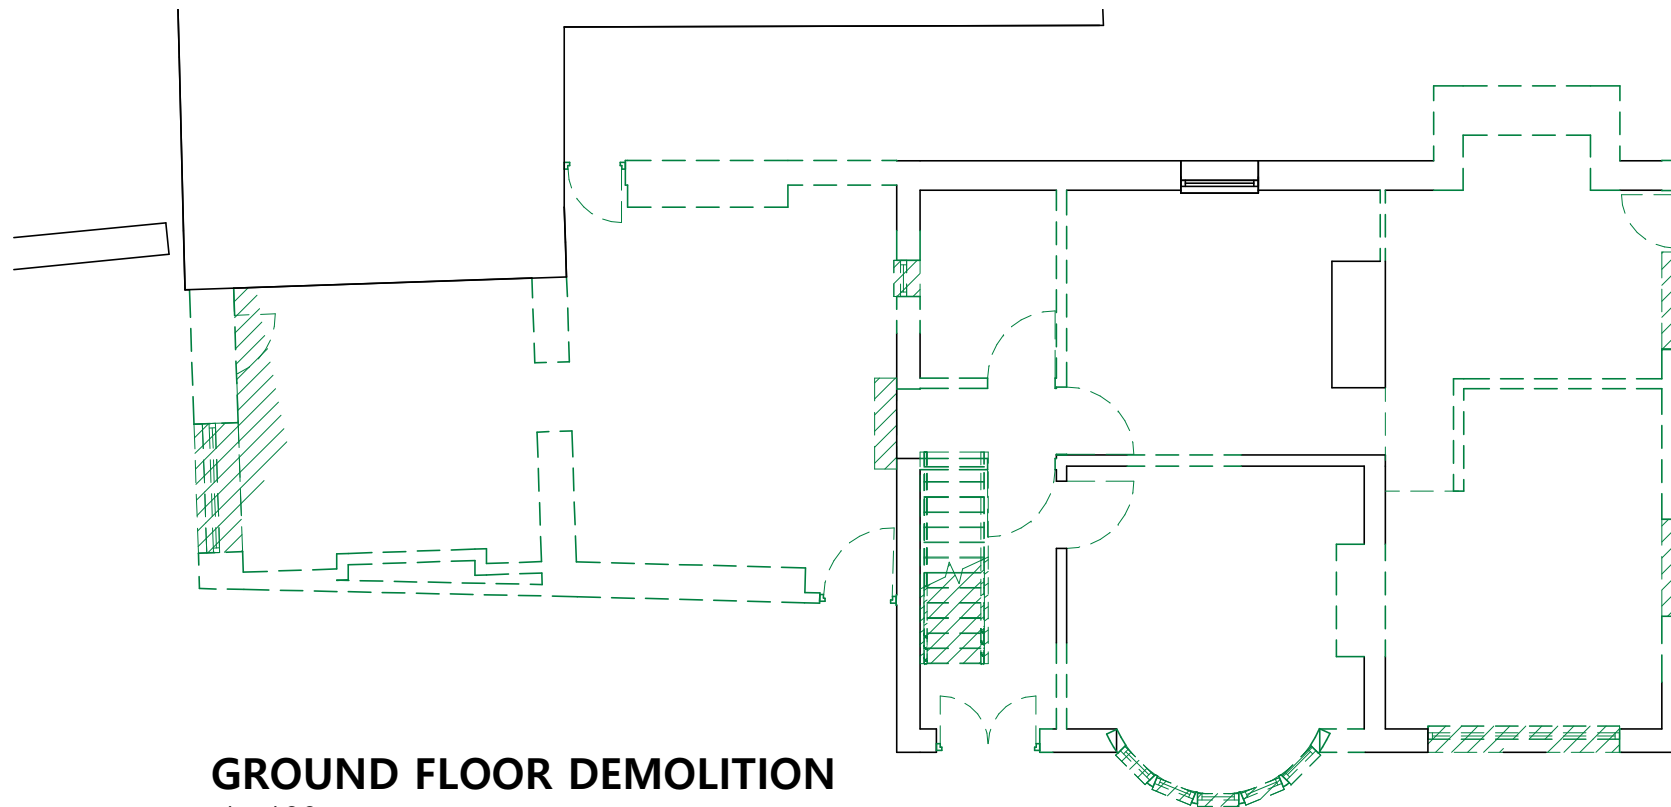

GROUND FLOOR DEMOLITION
1 : 100

No.	Description	Date

PROJECT	CLIENT		
	Owner		
	First Issue Date	Project number	Scale (@ A3)
SHEET	14/07/2022	202210	1 : 100
	DEMOLITION FLOOR PLANS	DRAWING NUMBER	REV
	PLANNING	020	