


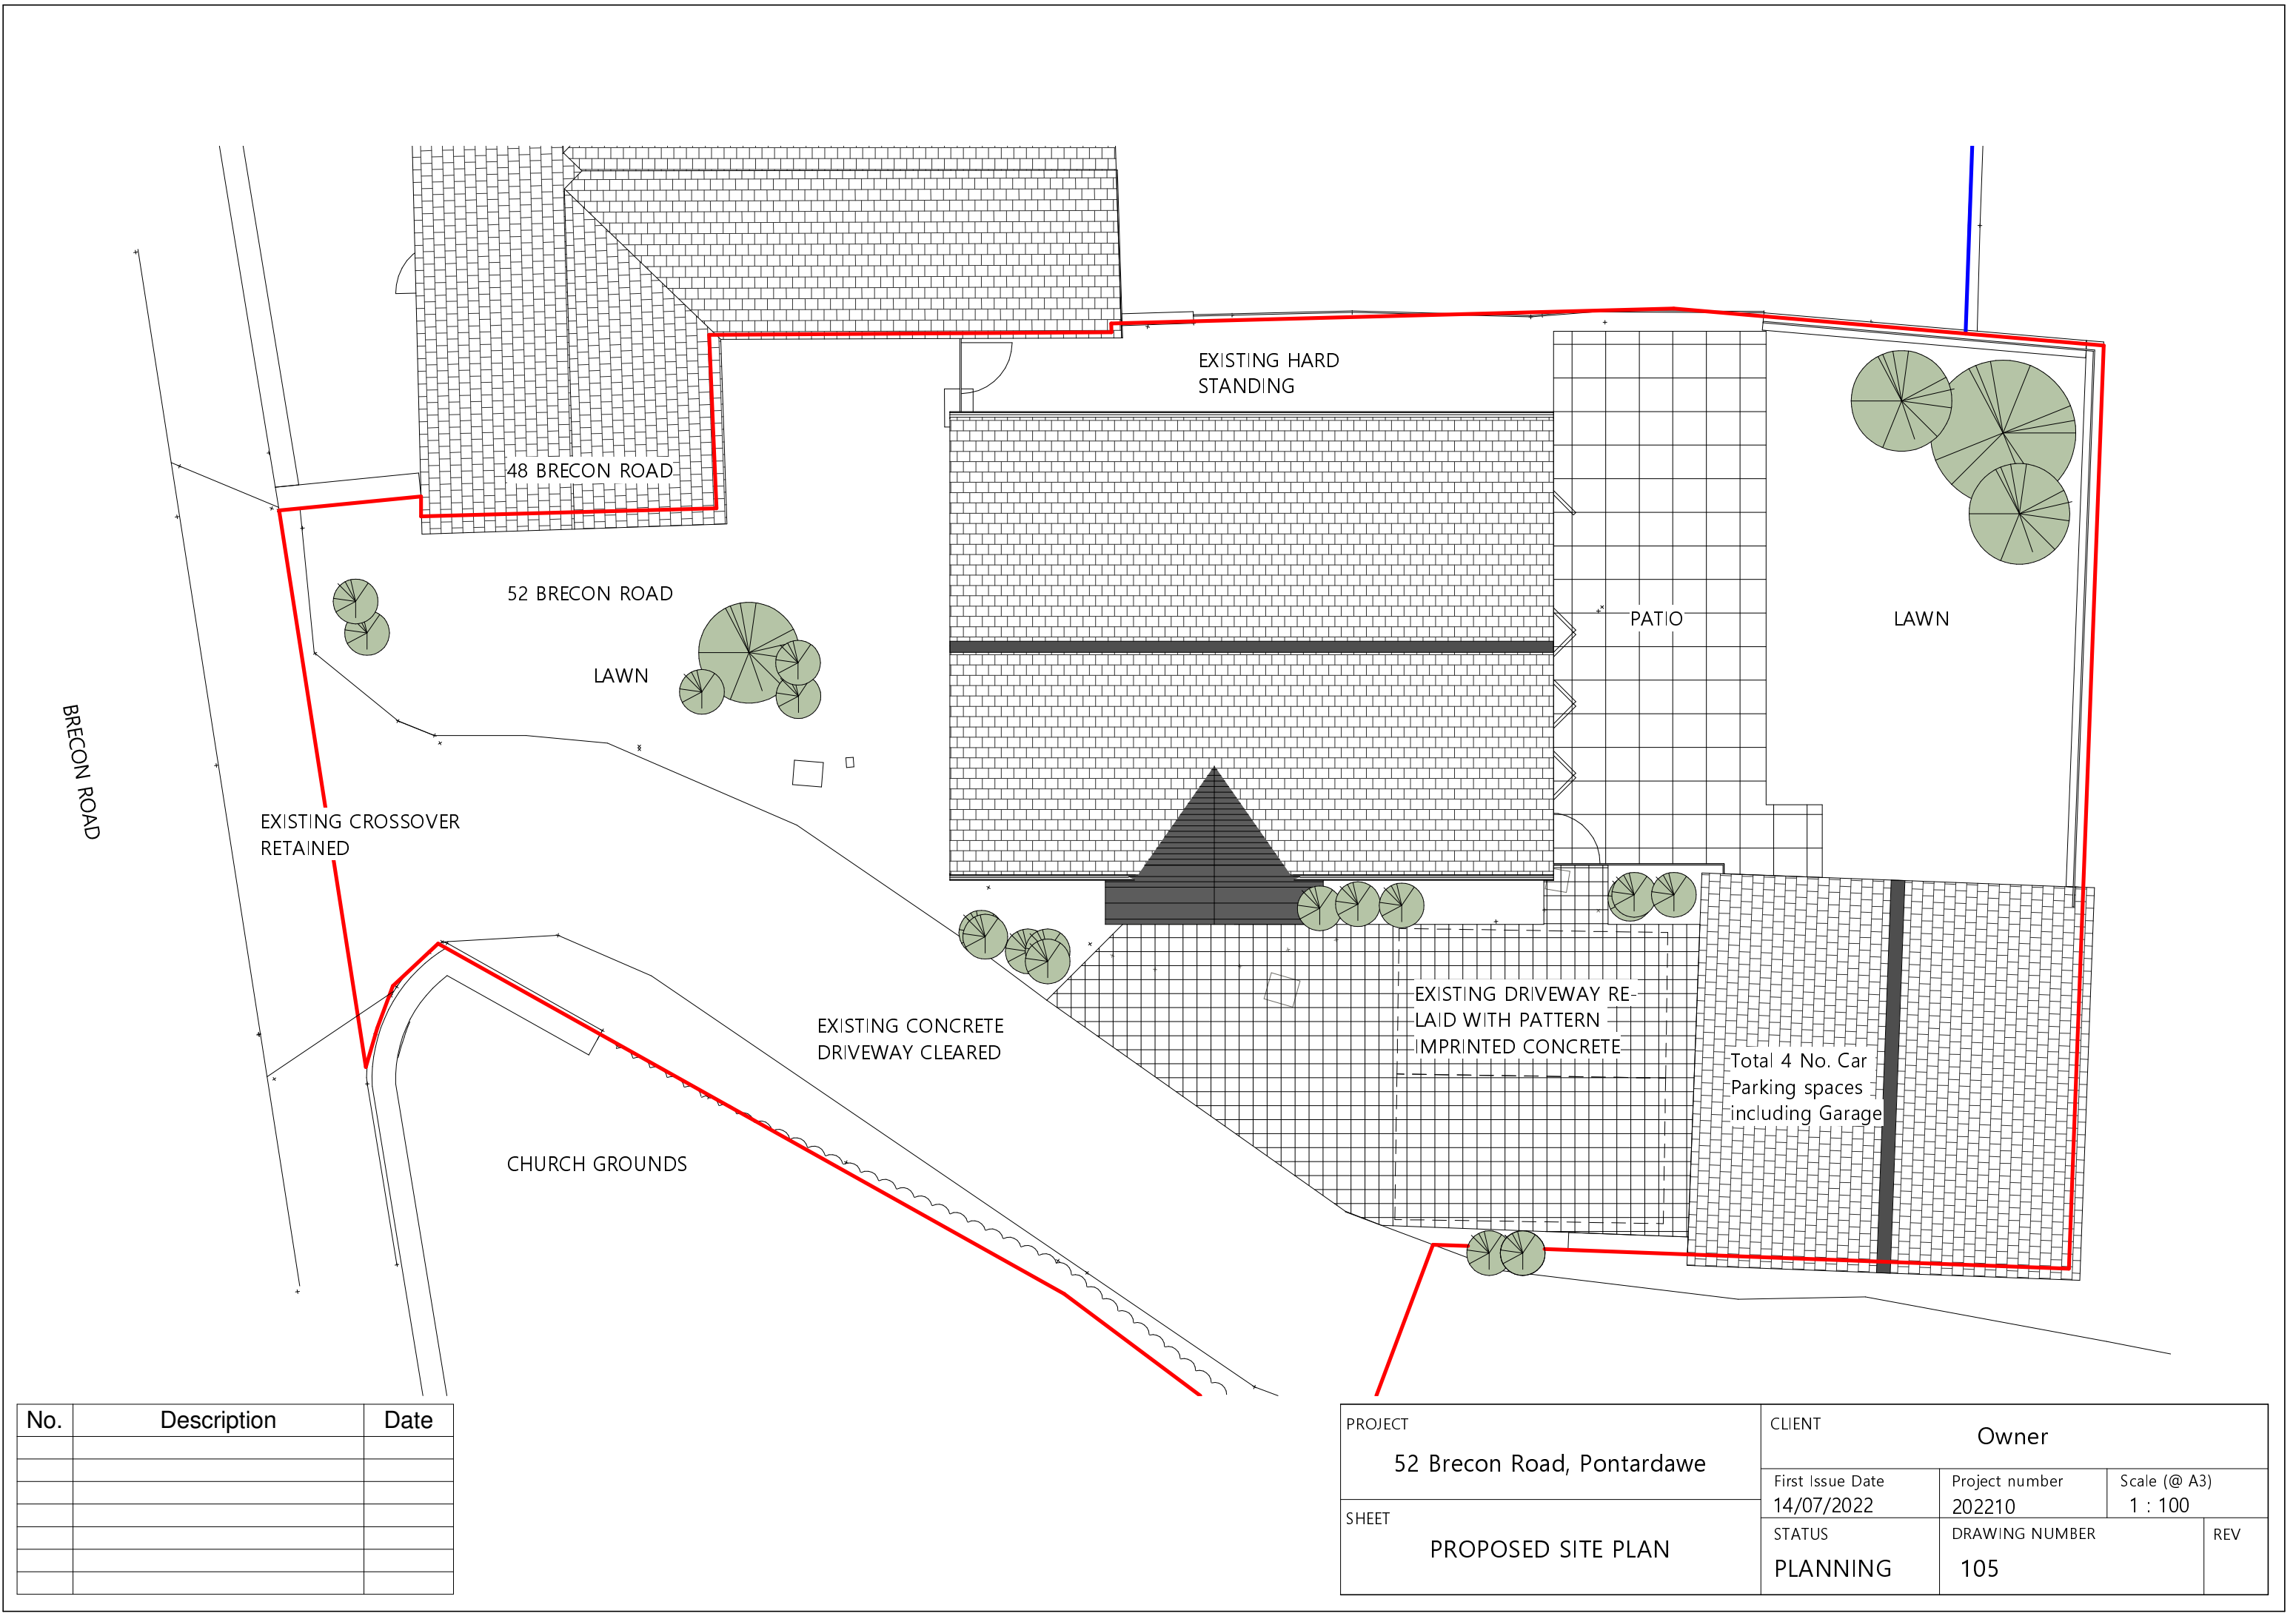

No.	Description	Date

PROJECT	CLIENT		
	Owner		
	First Issue Date	Project number	Scale (@ A3)
SHEET	14/07/2022	202210	1 : 100
	DRAWING NUMBER		
	105		
PROPOSED SITE PLAN		STATUS	
		PLANNING	
		REV	