




SHED DETAILS
Scale 1:20/1:50

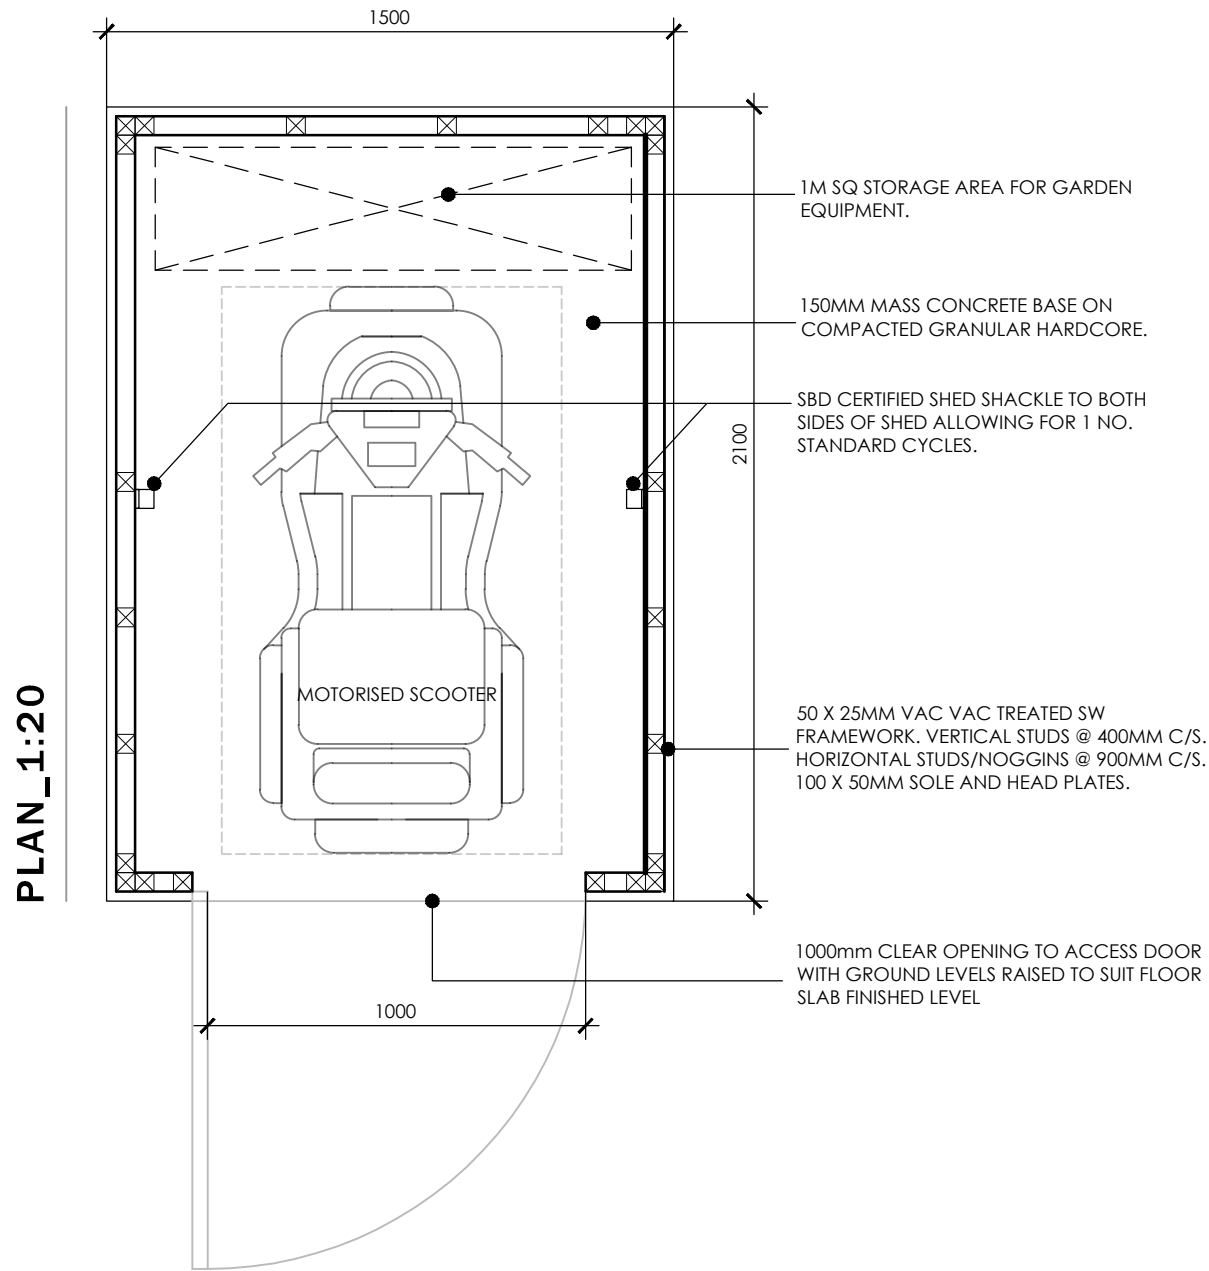


FRONT ELEVATION_1:50

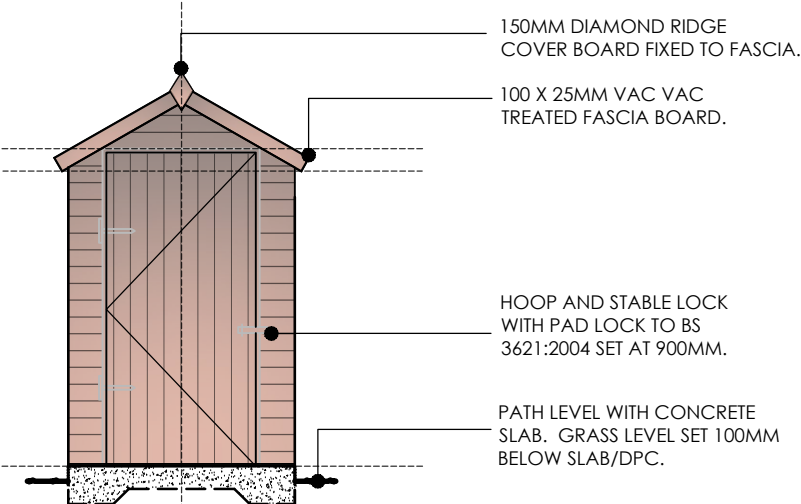

REAR ELEVATION_1:50

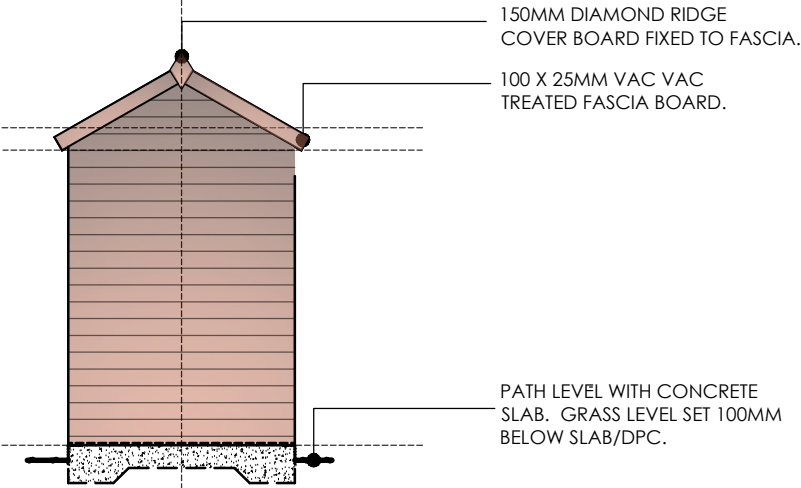

SIDE ELEVATION_1:50

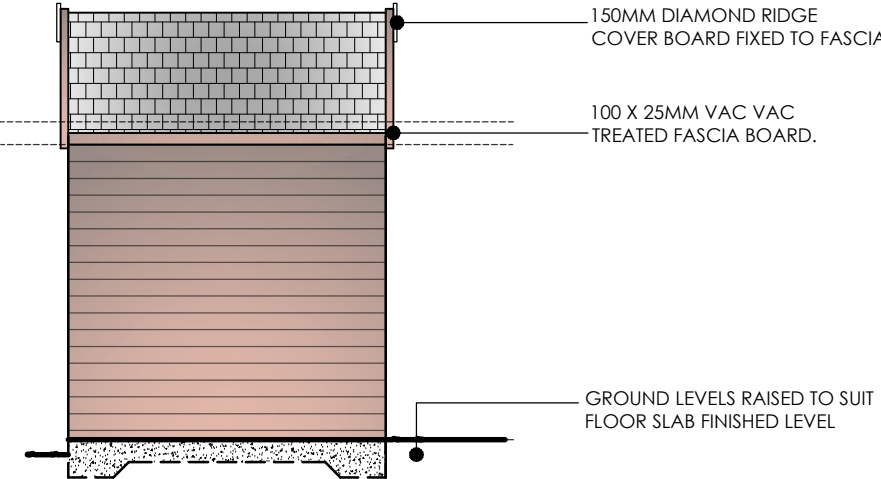

Drawing Purpose
PLANNING

Revisions	
Scale	Revision
Varies @ A3	-
Date	Checked
jUNE 22	kml

Drawing No	Drawing Title
LT2013.04.08	Ext storage Shed Details
Client	Job Title
C J Construction	Parc Celydd, Margam



LeTruccodesign

ARCHITECTURE

Suite 7, 35 Stow Park Circle
Newport, NP20 4HF

Tel: 07710390800 / 07710390801
info@letruccodesign.co.uk
www.letruccodesign.co.uk

Do not scale from this drawing.
The users of this drawing shall check all dimensions & report all errors and omissions to LeTrucco Design.

This drawing is copyright. It must not be copied, used or disclosed to third parties without prior permission of LeTrucco Design.