




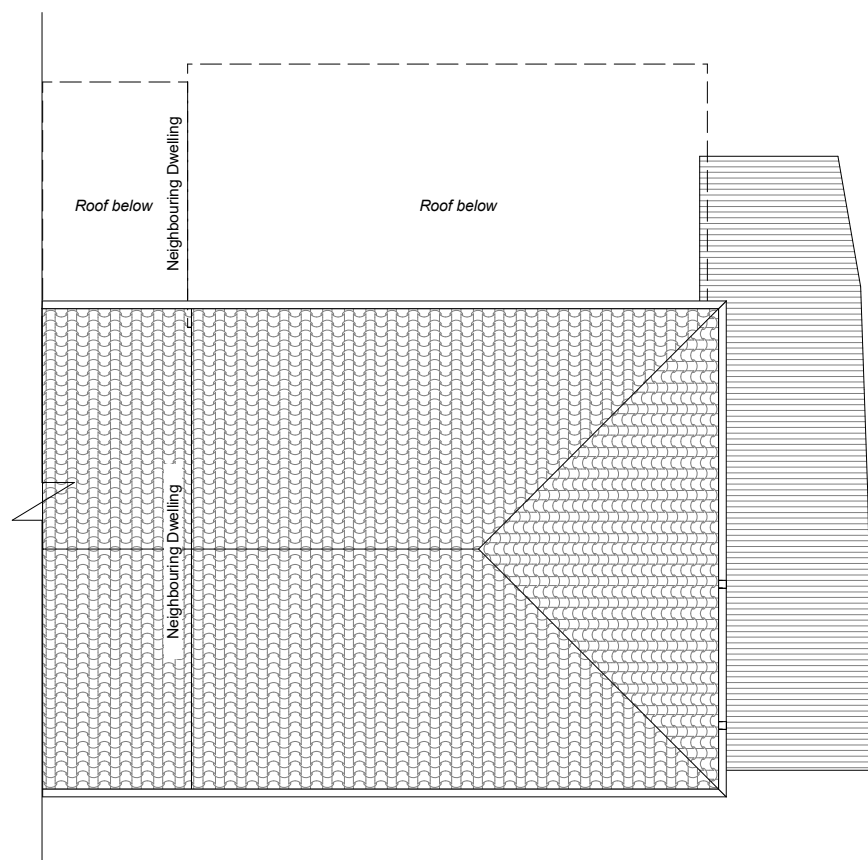

EXISTING ROOF PLAN

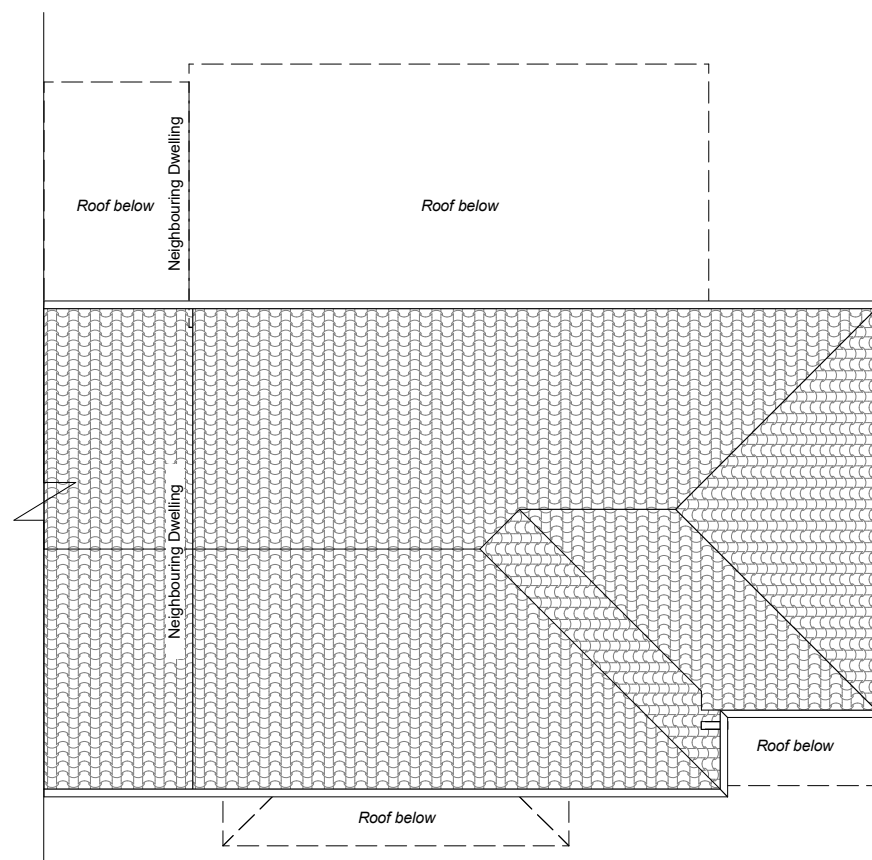


PROPOSED ROOF PLAN

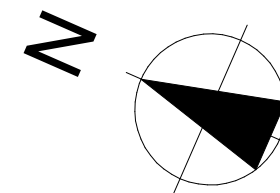

Proposed Materials:

Concrete Roof Tile to match existing.

Scale 1 / 100 @ A3

 

27 TONCLWYDA, NEATH
JUSTIN KERRISON
SCHEME DESIGN - Existing and
Proposed Roof Plans
Date: July 2022
Scale: 1:100 @ A3
Drawing Number: 2231-05

