





Site Location Plan 1:1250

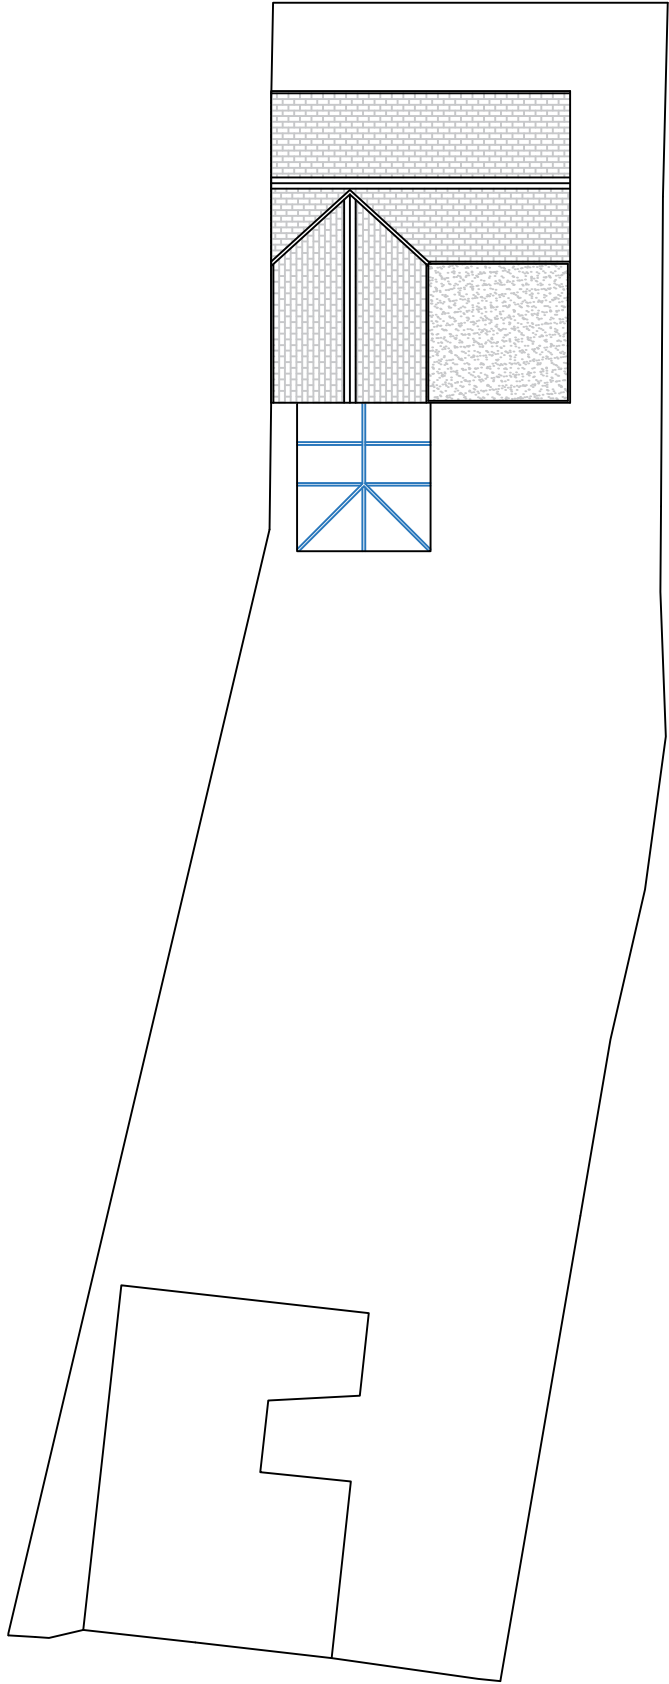

Existing Site Block Plan & Roof Plan 1:200

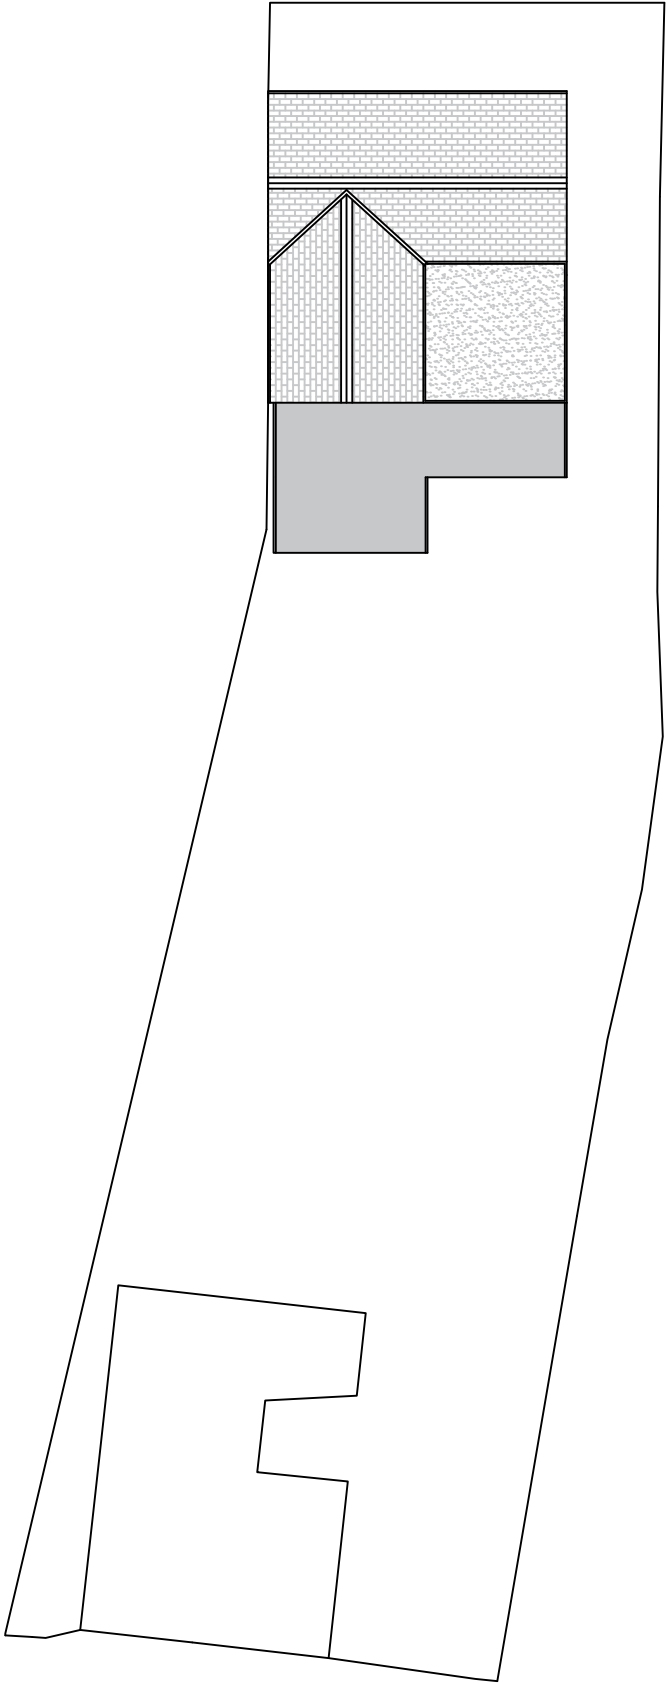

Proposed Site Block Plan & Roof Plan 1:200



Project Title: 31 Lon Y Wen, SA8 3BJ	Drawing Title: Site Location Plan, Site Block Plan & Roof Plan	Client: Kate Howell,	Date: July 2022	Drawn By: SLM	Revision:
		Drawing Number: 0272 - 01	Scale: As shown	Issue:	Revision Date: