



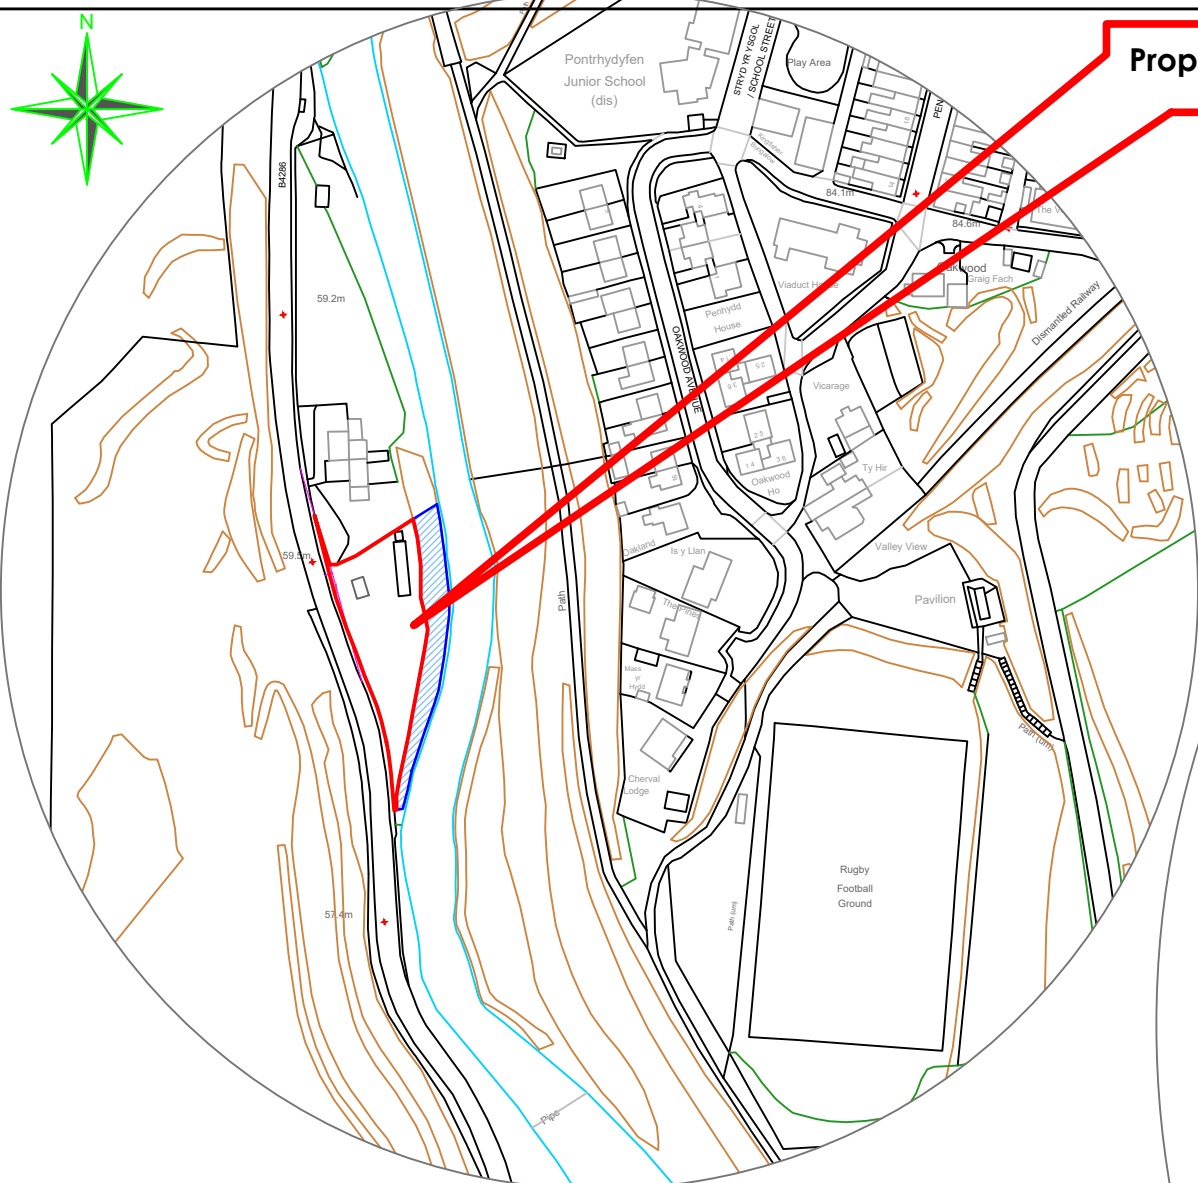

Location Plan
Scale 1:2500

Proposed site area

Site Plan - Scale 1:500

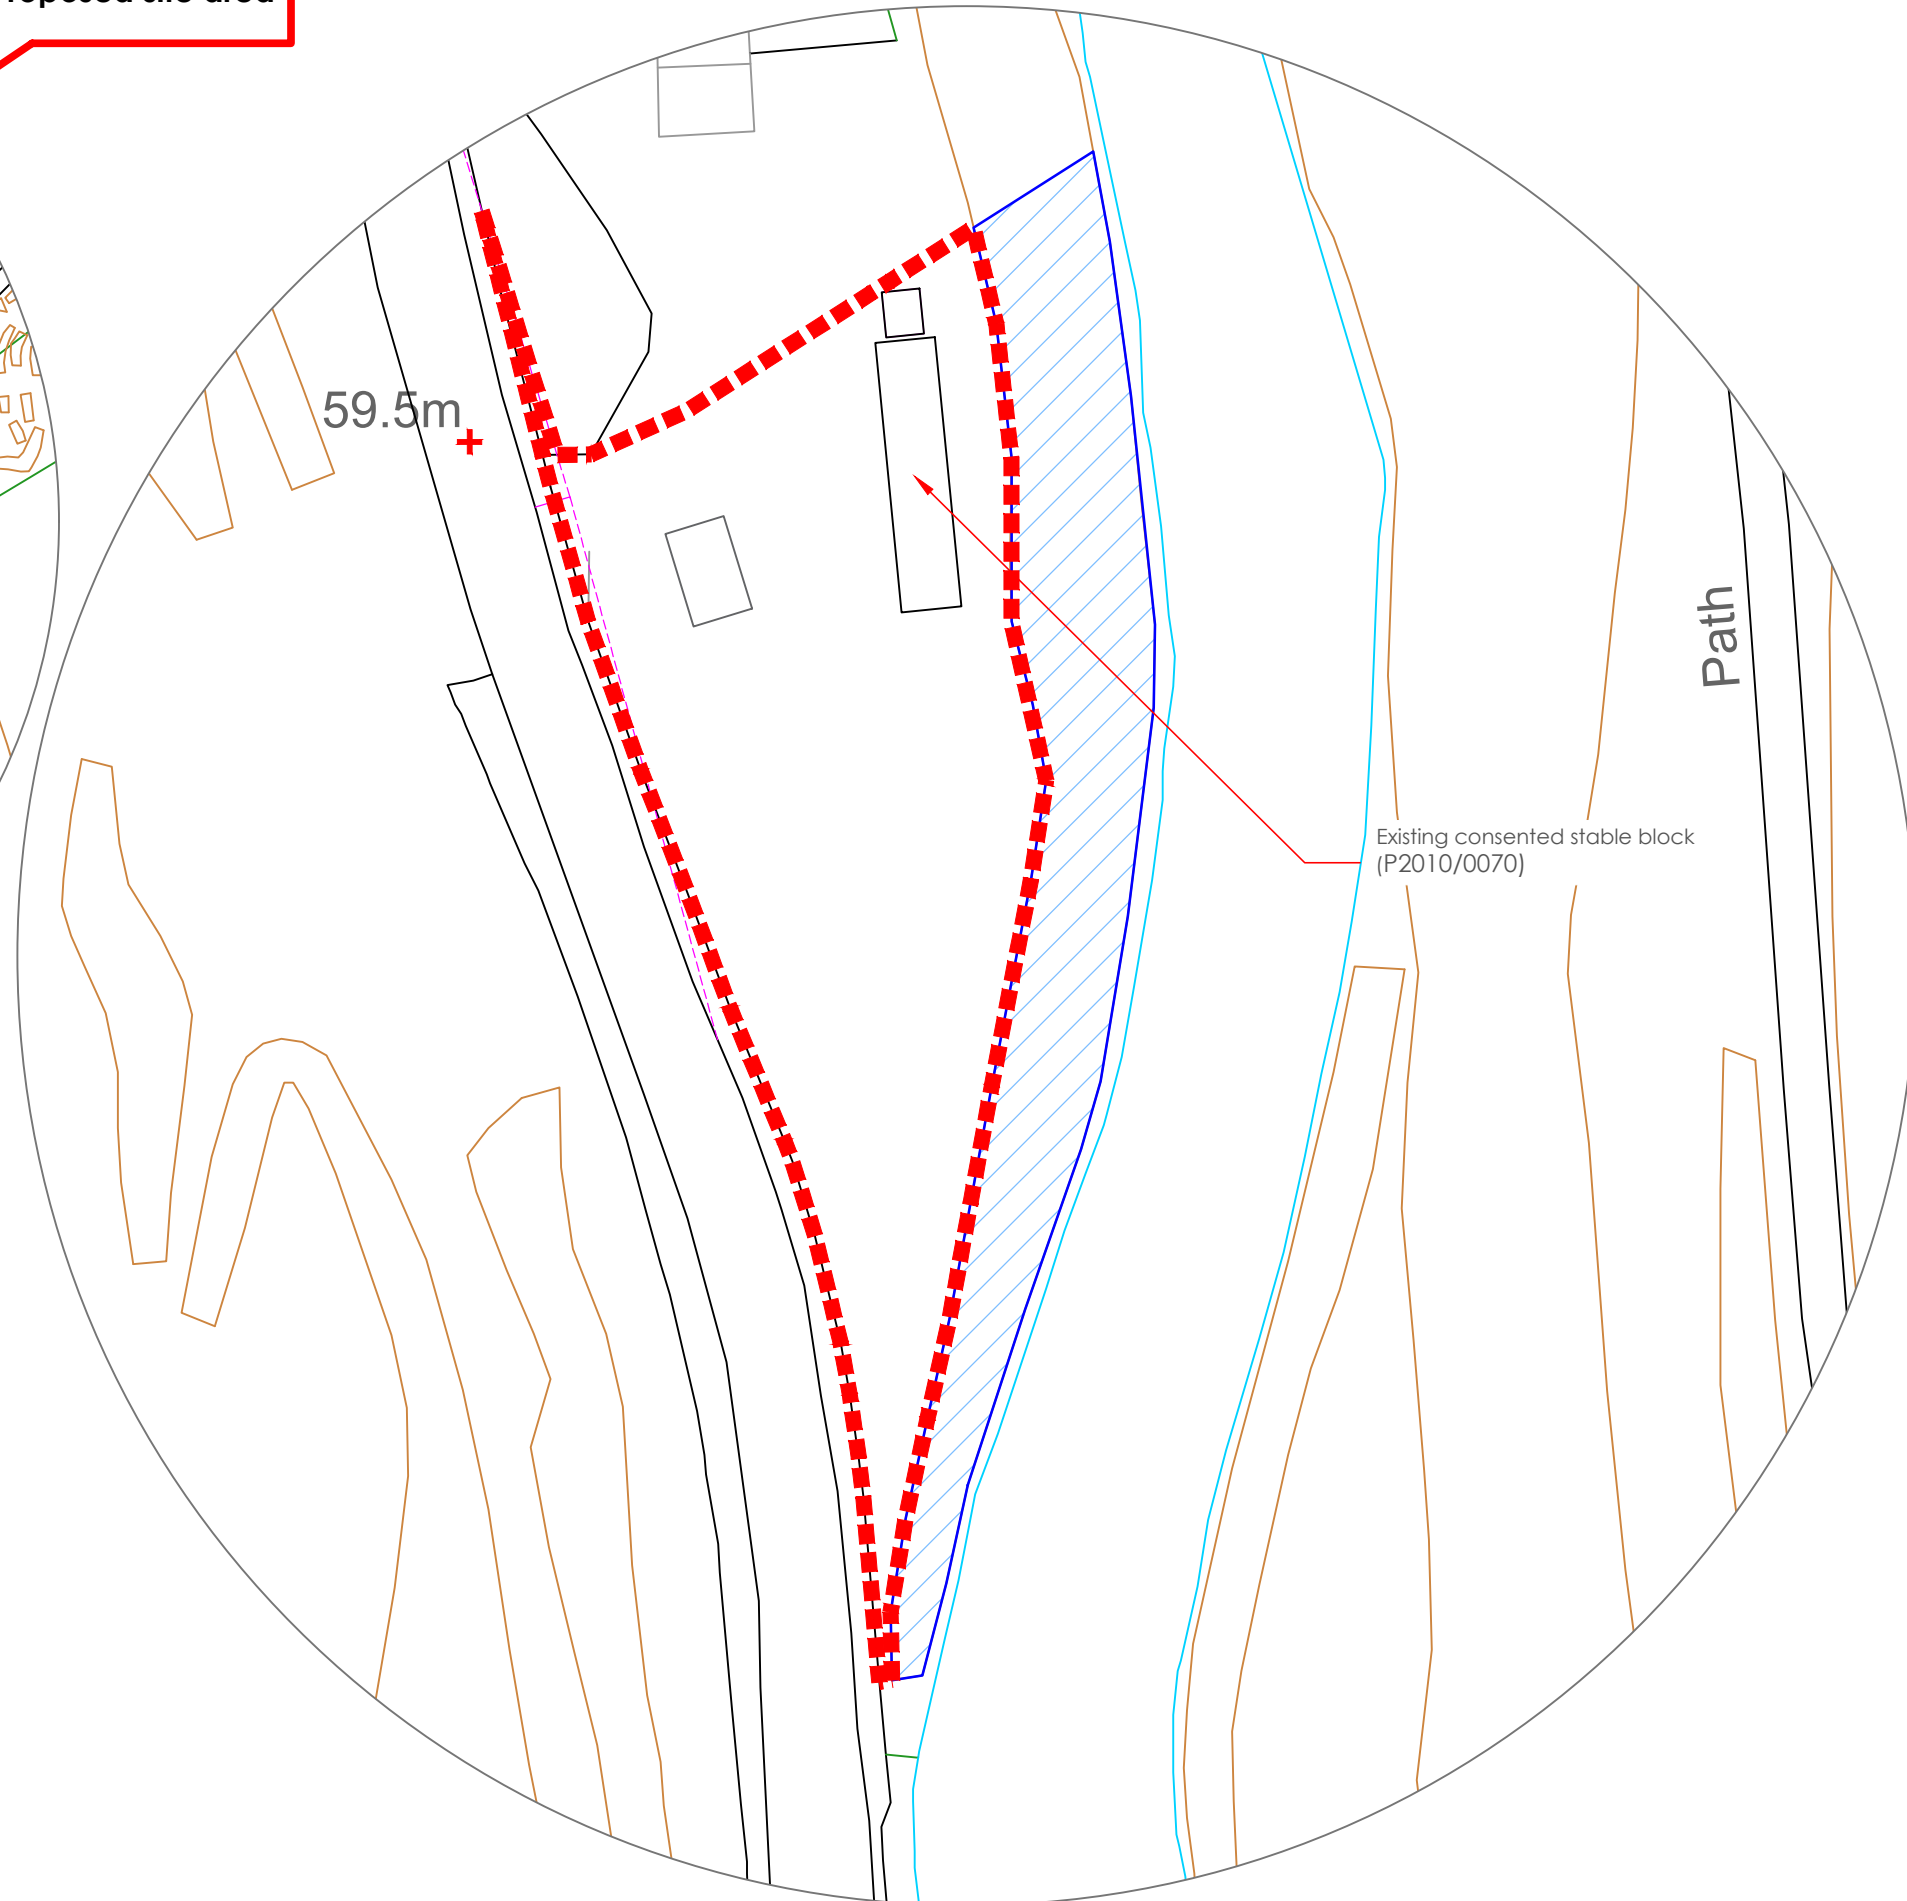

Existing consented stable block
(P2010/0070)

Path

Notes

Site area = 2141m² (0.2141ha)

Reproduced from 'Ordnance Survey Site Map' by
permission of Ordnance Survey® on behalf of the
Controller of Her Majesty's Stationery Office.
© Crown Copyright 2009. All rights reserved.
Reference number 1071591.
Licence number 1071591.



The Planning Studio, Hayston Bridge
Johnston, Haverfordwest
Pembrokeshire SA62 3HJ
01437 891 817
07515 851 704
andrew@haystonplanning.co.uk
www.planningpembrokeshire.co.uk

**Creation of Gypsy Pitch with One Residential Static Unit, Touring
Caravan, Utility/Day Room from Partly Converted Stable Block
with Improved Access and Parking & Turning Area
Land between Cwmavon and Dan Y Bont on the B4286
Near Pontrhydyfen, Neath**

Designed by

Checked by

File name
AVH_711

Date
06.03.2021

Scale
As Shown

Clients
Mr Jim Janes

Drawing Title

Location and Block Plan

Dwg No.

02c