


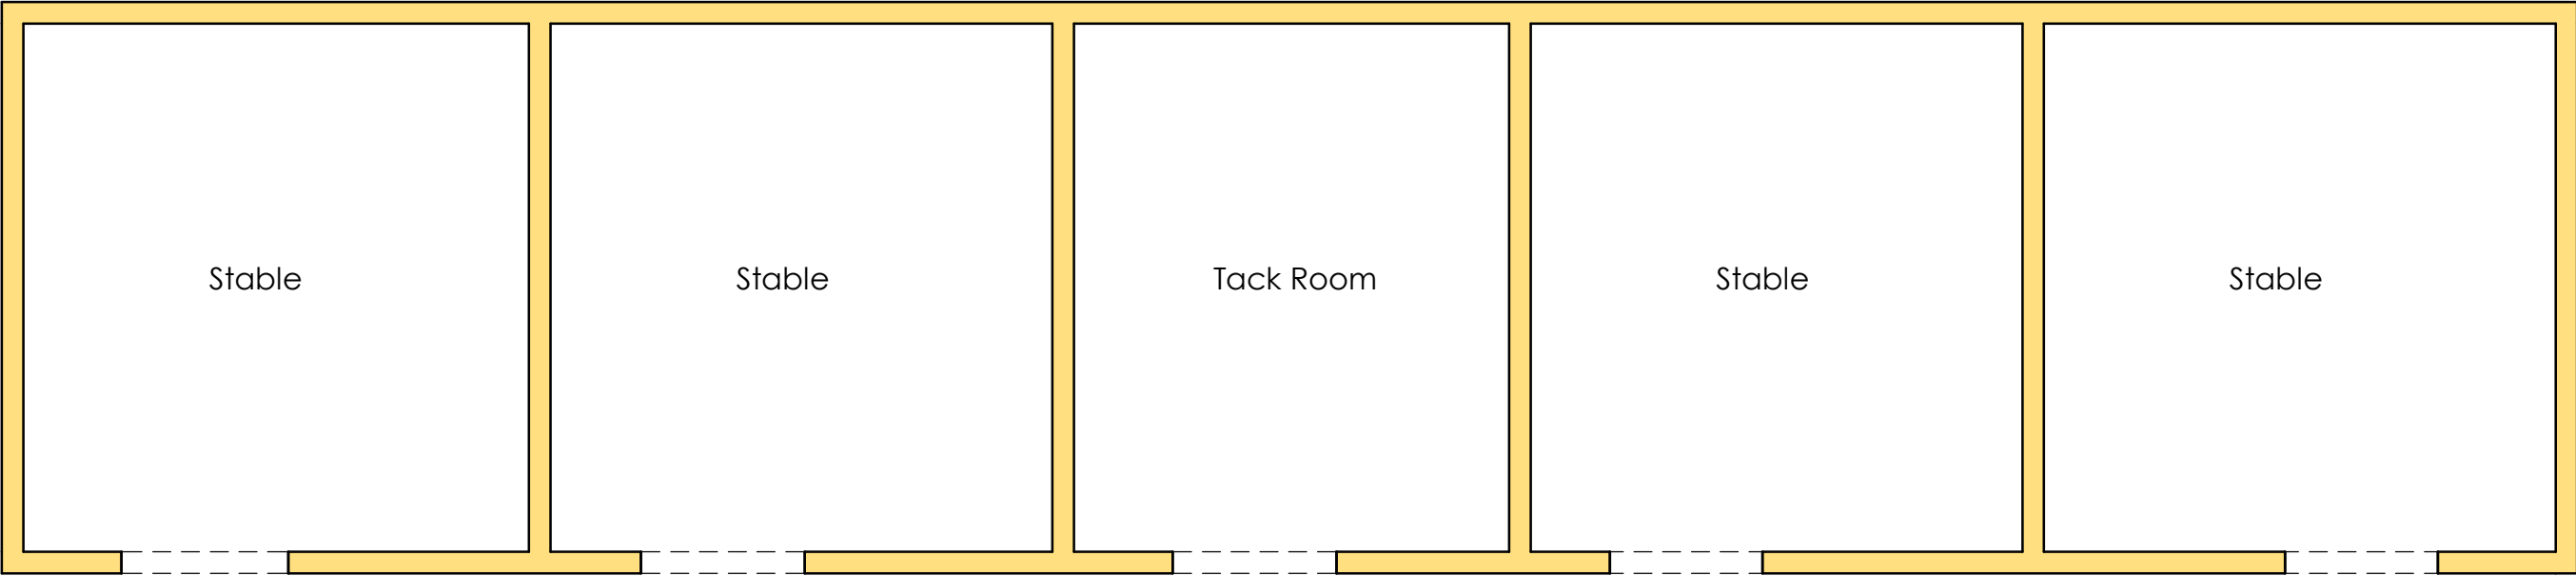

Existing stables approved and built under P2010/0070
on 01.04.2010



Hayston
Developments
& Planning Ltd

The Planning Studio, Hayston Bridge
Johnston, Haverfordwest
Pembrokeshire SA62 3HJ
01437 891 817
07515 851 704
andrew@haystonplanning.co.uk
www.planningpembrokeshire.co.uk

No.	Description	Date	Creation of Gypsy Pitch with One Residential Static Unit, Touring Caravan, Utility/Day Room from Partly Converted Stable Block with Improved Access & Parking & Turning Area Land between Cwmavon and Dan Y Bont on the B4286 Near Pontrhydyfen, Neath for Mr Jim Janes	Existing Stable Block Floor Plan	
				Project number	AVH_711
				Date	14.02.2021
				Drawn by	'
				Checked by	'
				04a Scale1 : 50	