


Superseded




- Walls - timber cladding with horizontal emphasis
- Doors - Timber or white UPVS
- Windows - Timber or white UPVC
- Roof - Insulated metal profile roof - grey in colour
- Rainwater goods - Black UPVC

FINISHES


East Elevation

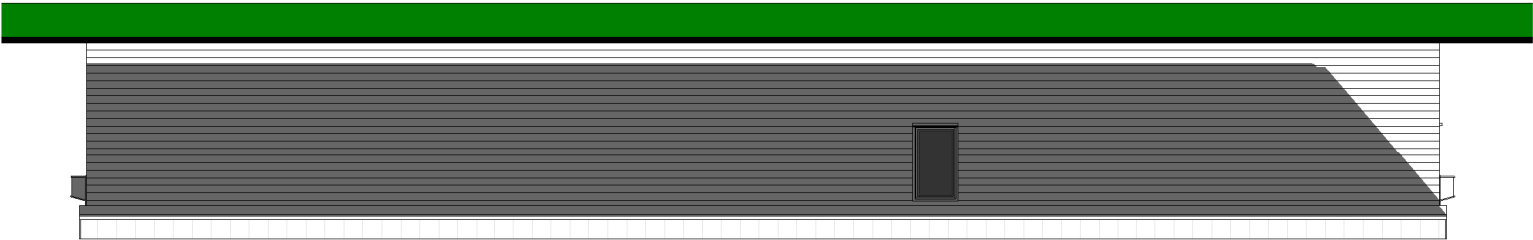


West Elevation

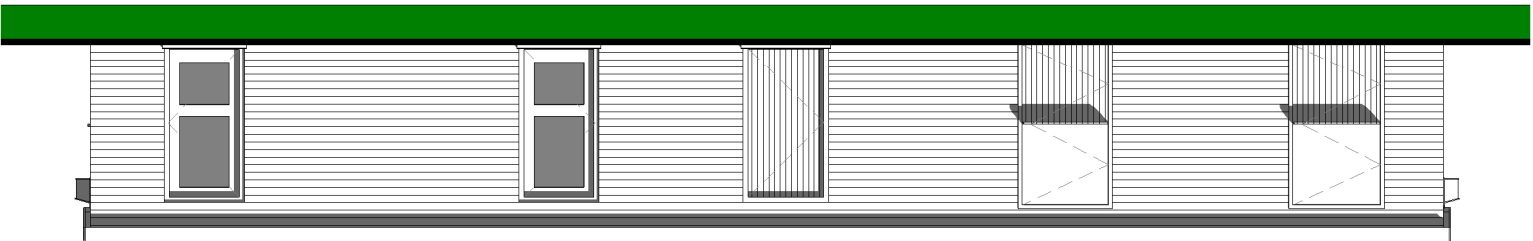

North Elevation

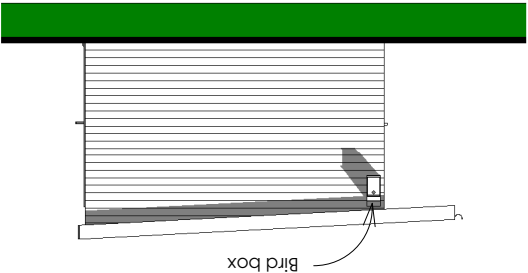

South Elevation

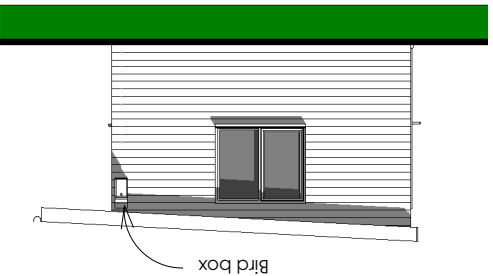

Creation of Gypsy Pitch with One Residential Static Unit,
Touring Caravan, Utility/Day Room from Partly Converted
Stable Block with Improved Access & Parking & Turning Area
Land between Cwmavon and Dan Y Bont on the B4286
Near Ponthydyfen, Neath
for Mr Jim Jones

Proposed Stable Block & Utility / Day Room Elevations	Project number	AVH_711
	Date	14.02.2021
	Drawn by	
Checked by		
Scale		
1 : 100		

